


0 1 2 3 4
SCALE BAR

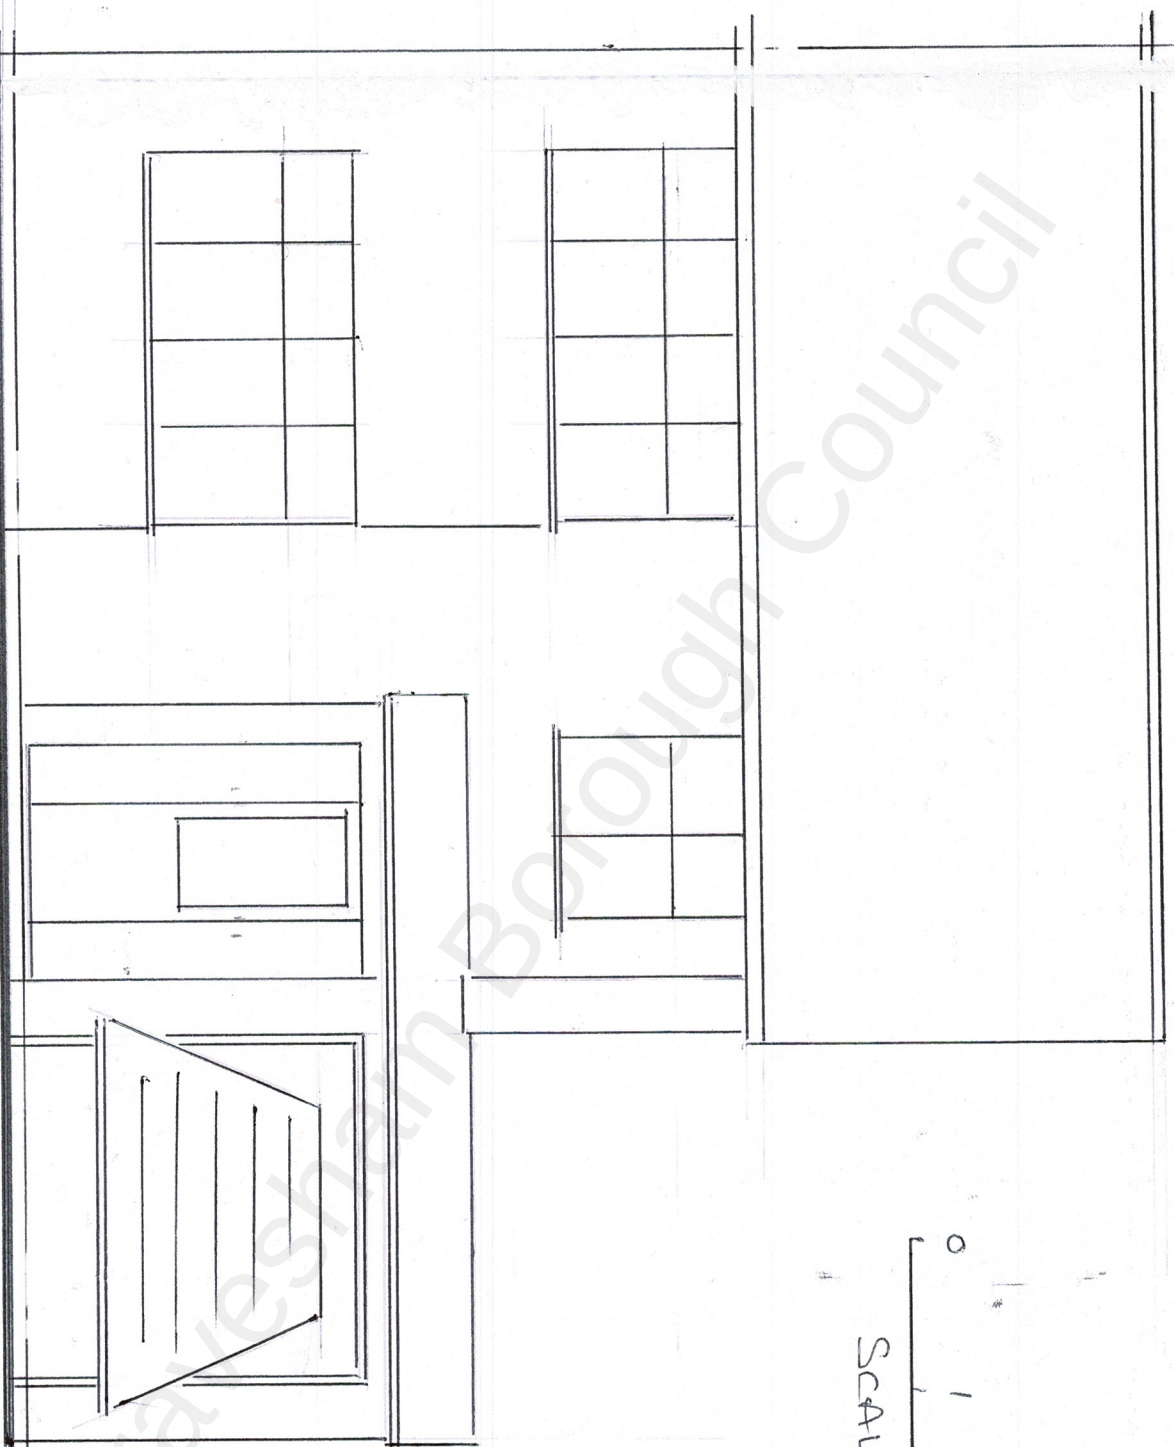

Title
FRONT ELEVATION
EXISTING

Job
12 ARIFA COST
GRAVESEND

Date 2:2:22 Dm 1/2 Scale 1:50
W002R. 1