


Do not scale this drawing. All dimensions to be checked on site before commencement of works on site. This drawing is the copyright of the Building Consultants		
No.	Date	Revision.
A	22/25	REAR EXTENSION ROOF REVISED TO FLAT WITH LANTERN LIGHTS.




PROPOSED FRONT ELEVATION.




PROPOSED SIDE ELEVATION.STUDY.

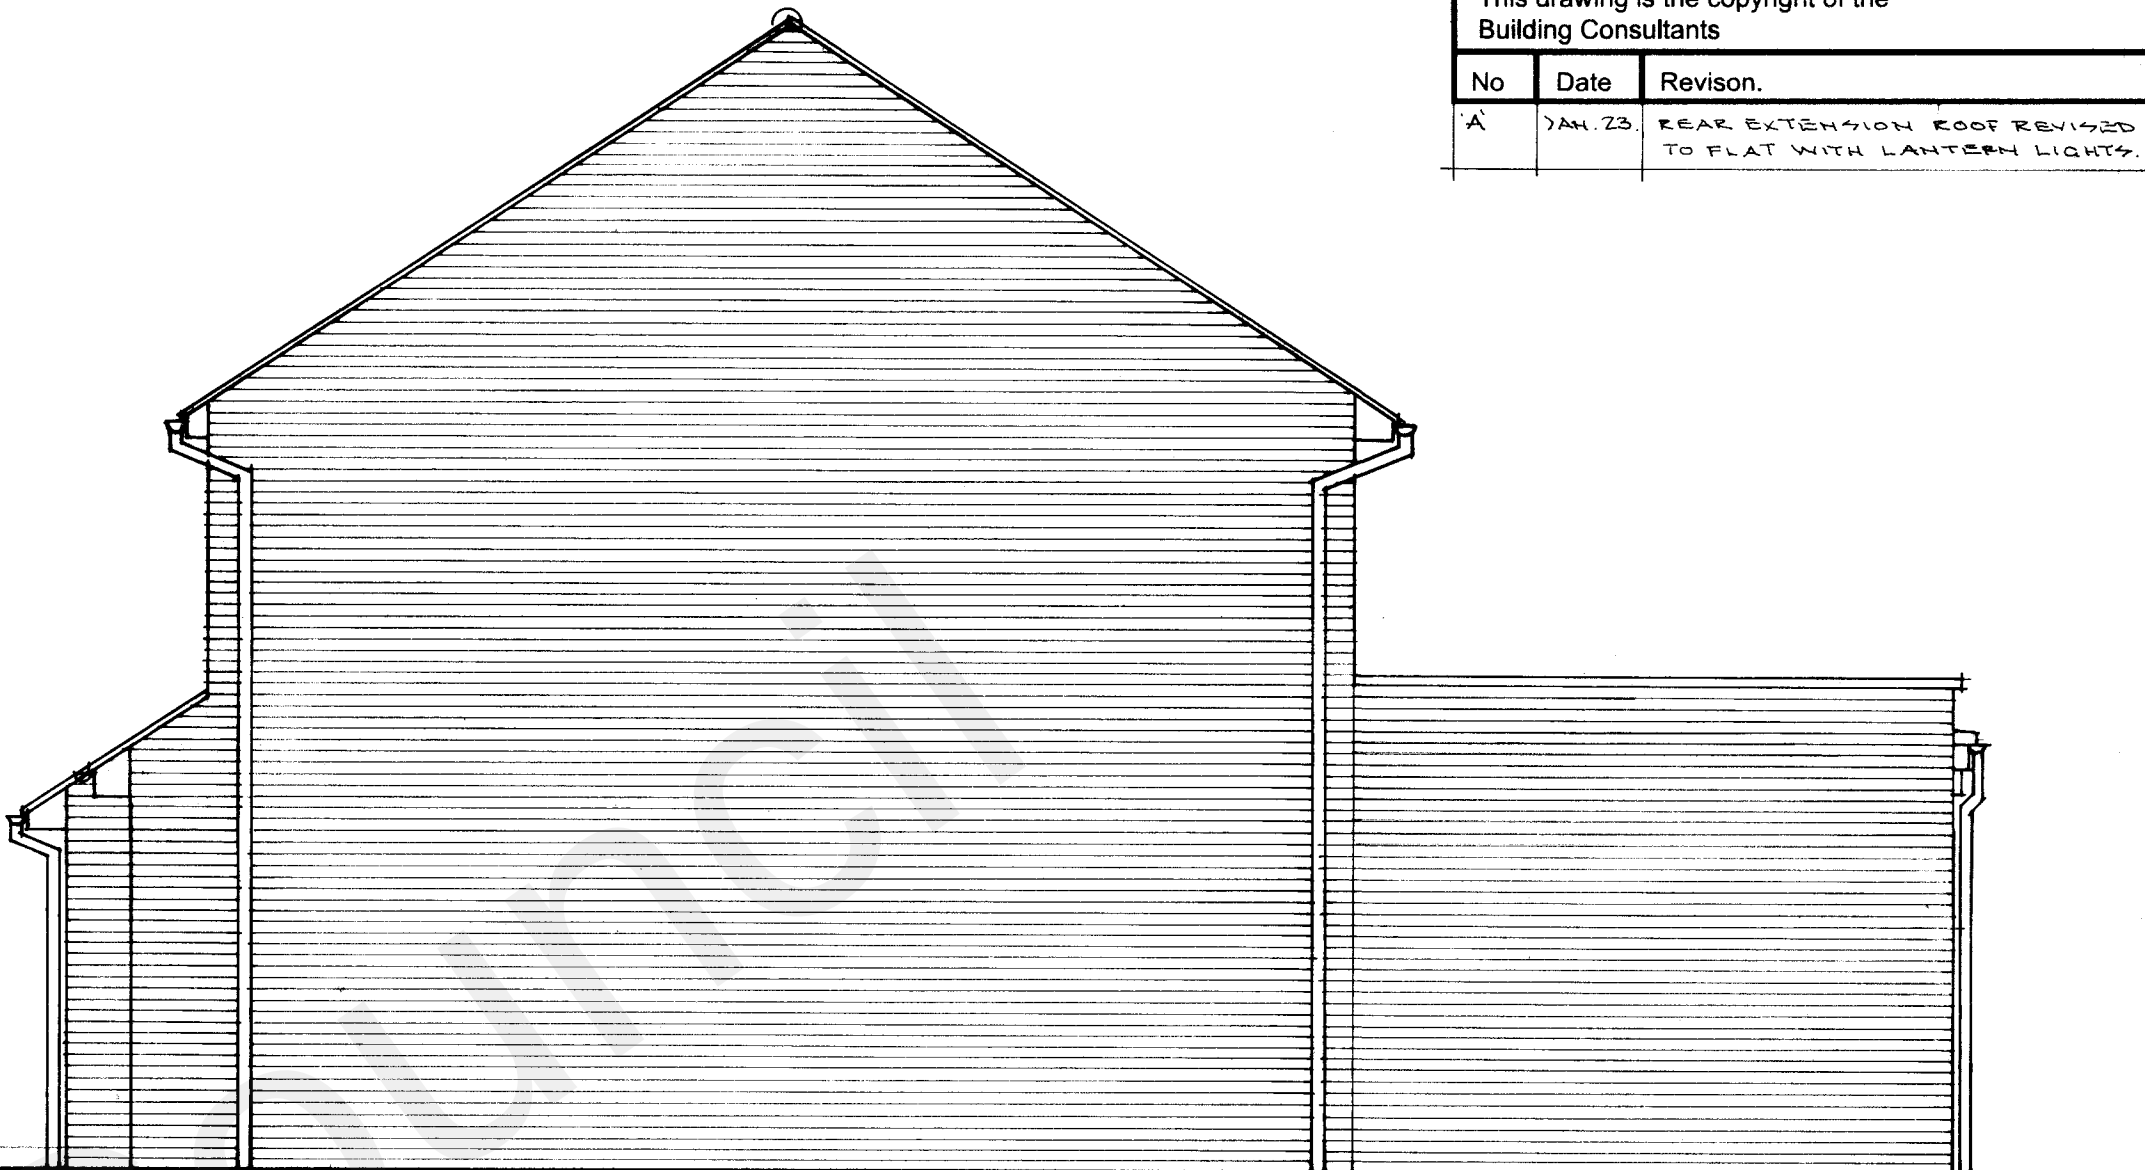

PROPOSED SIDE ELEVATION.LOUGE.

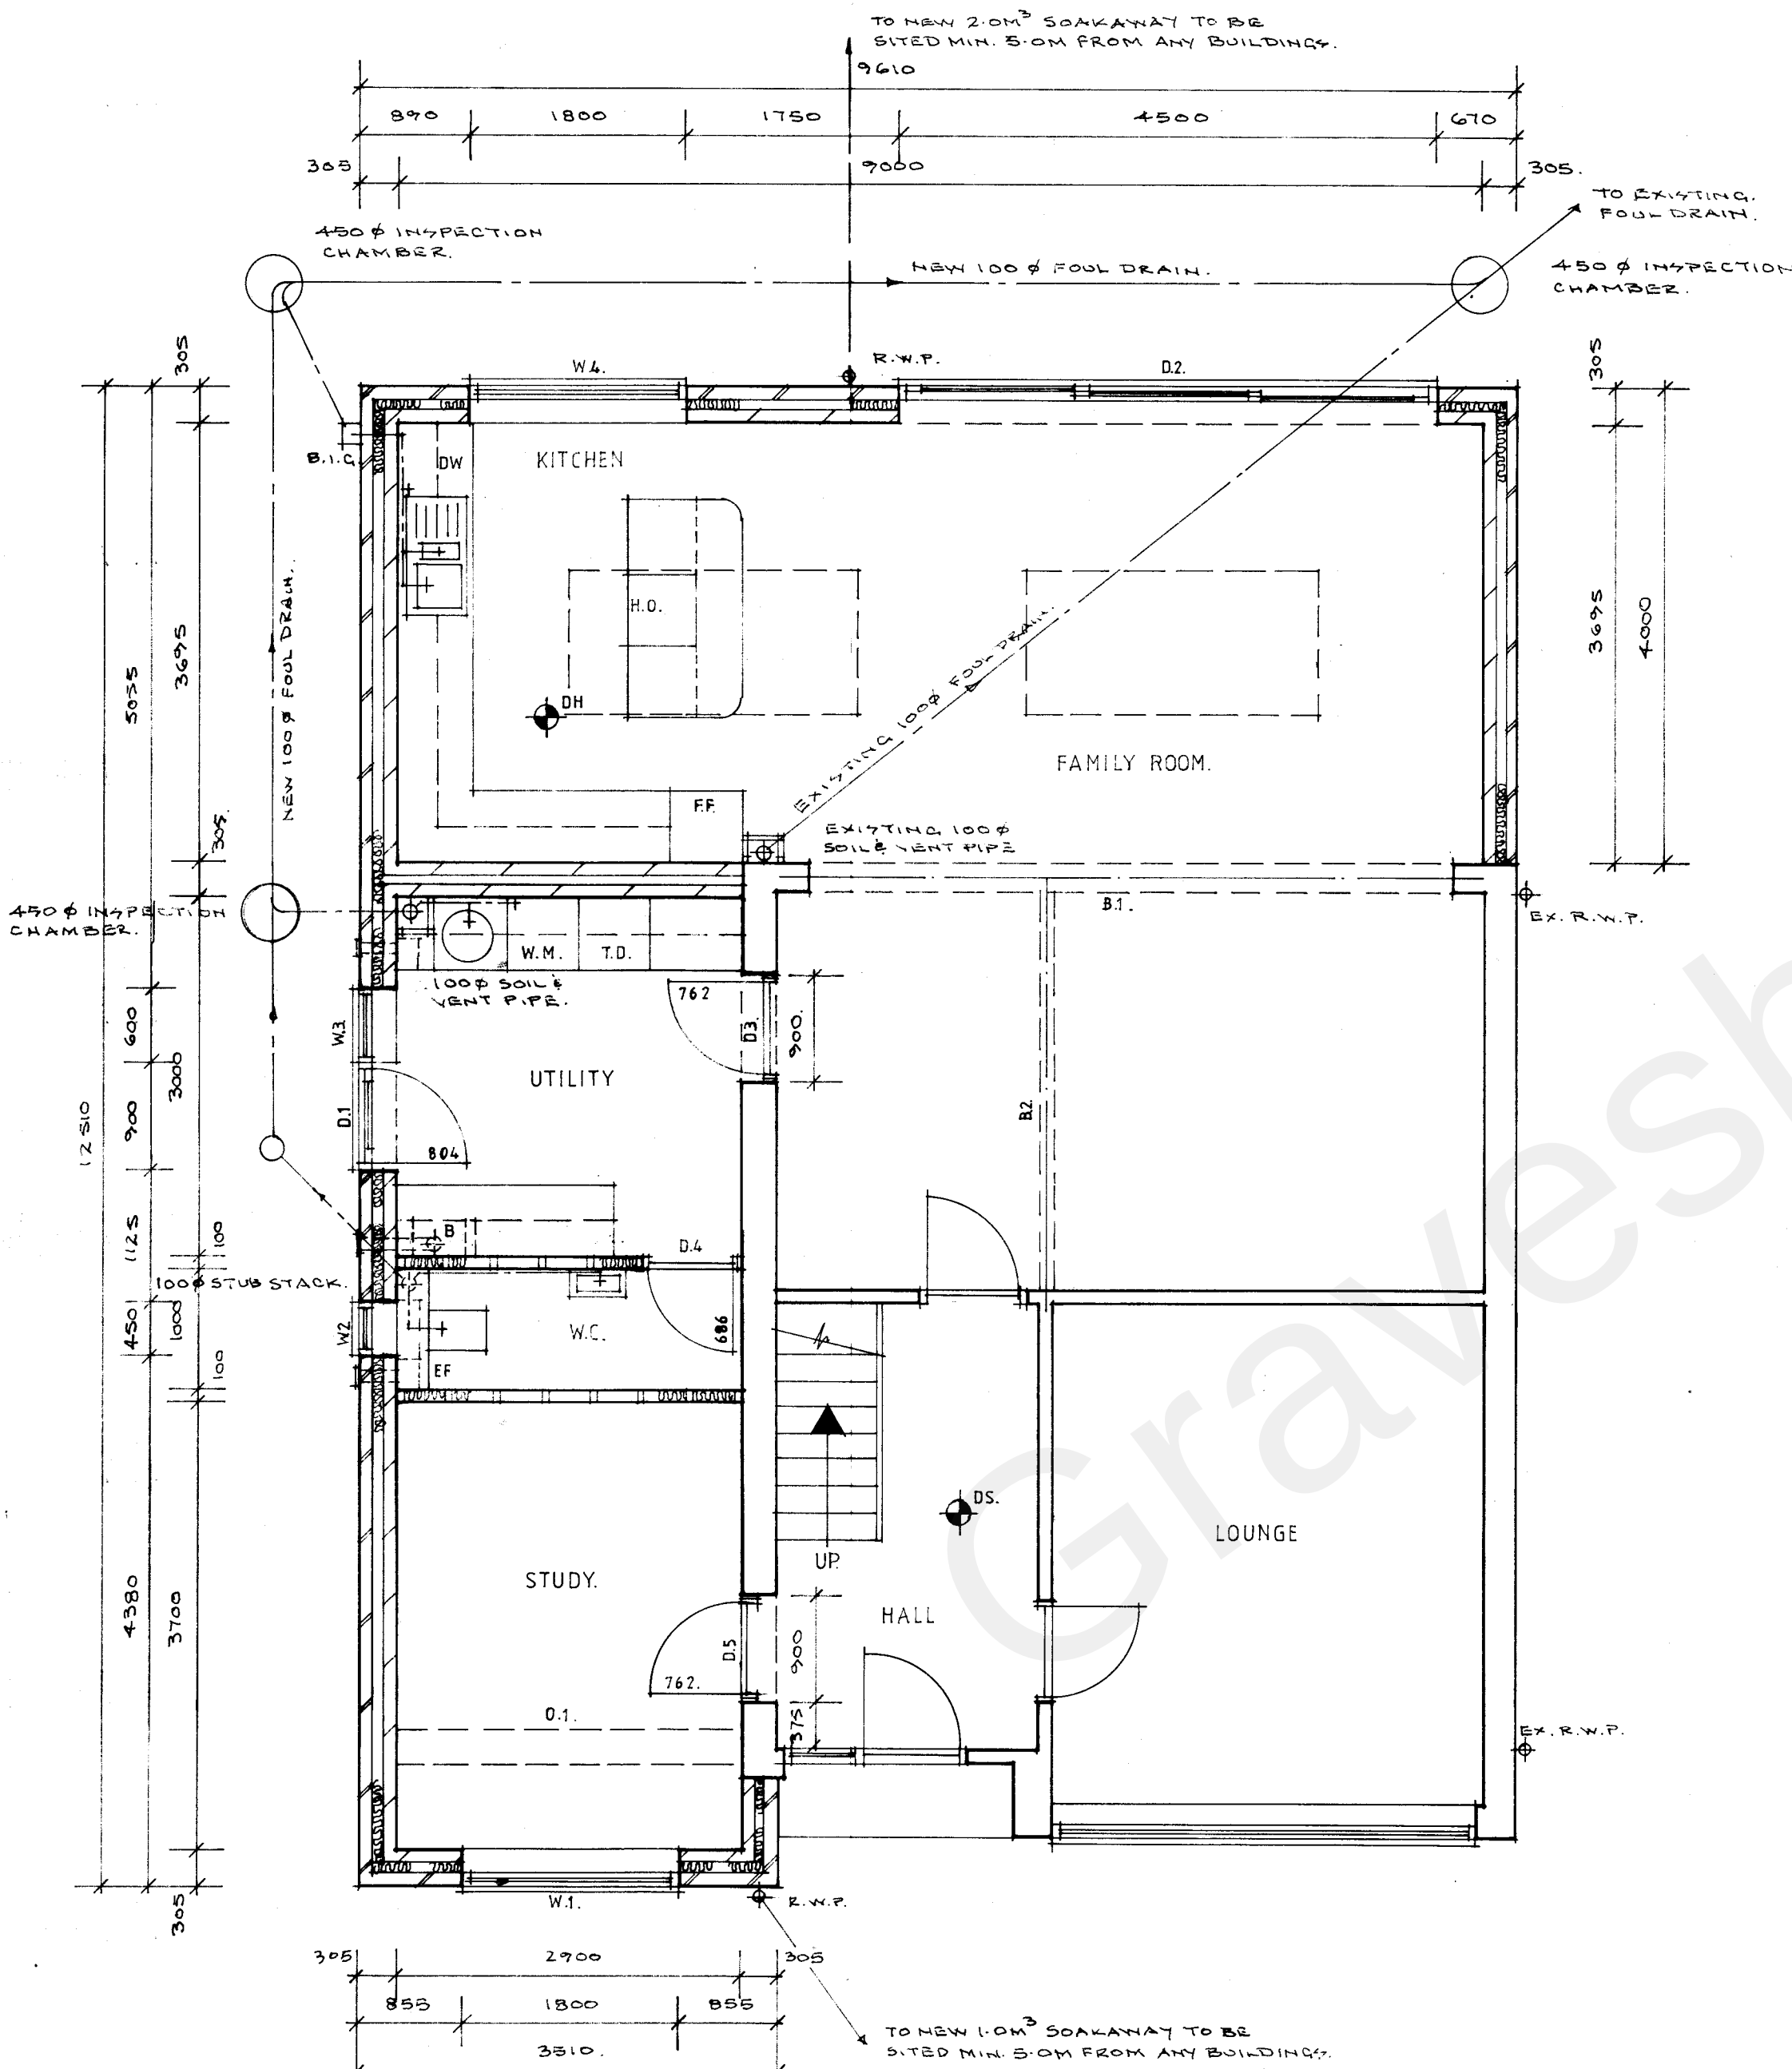


PROPOSED GROUND FLOOR PLAN.

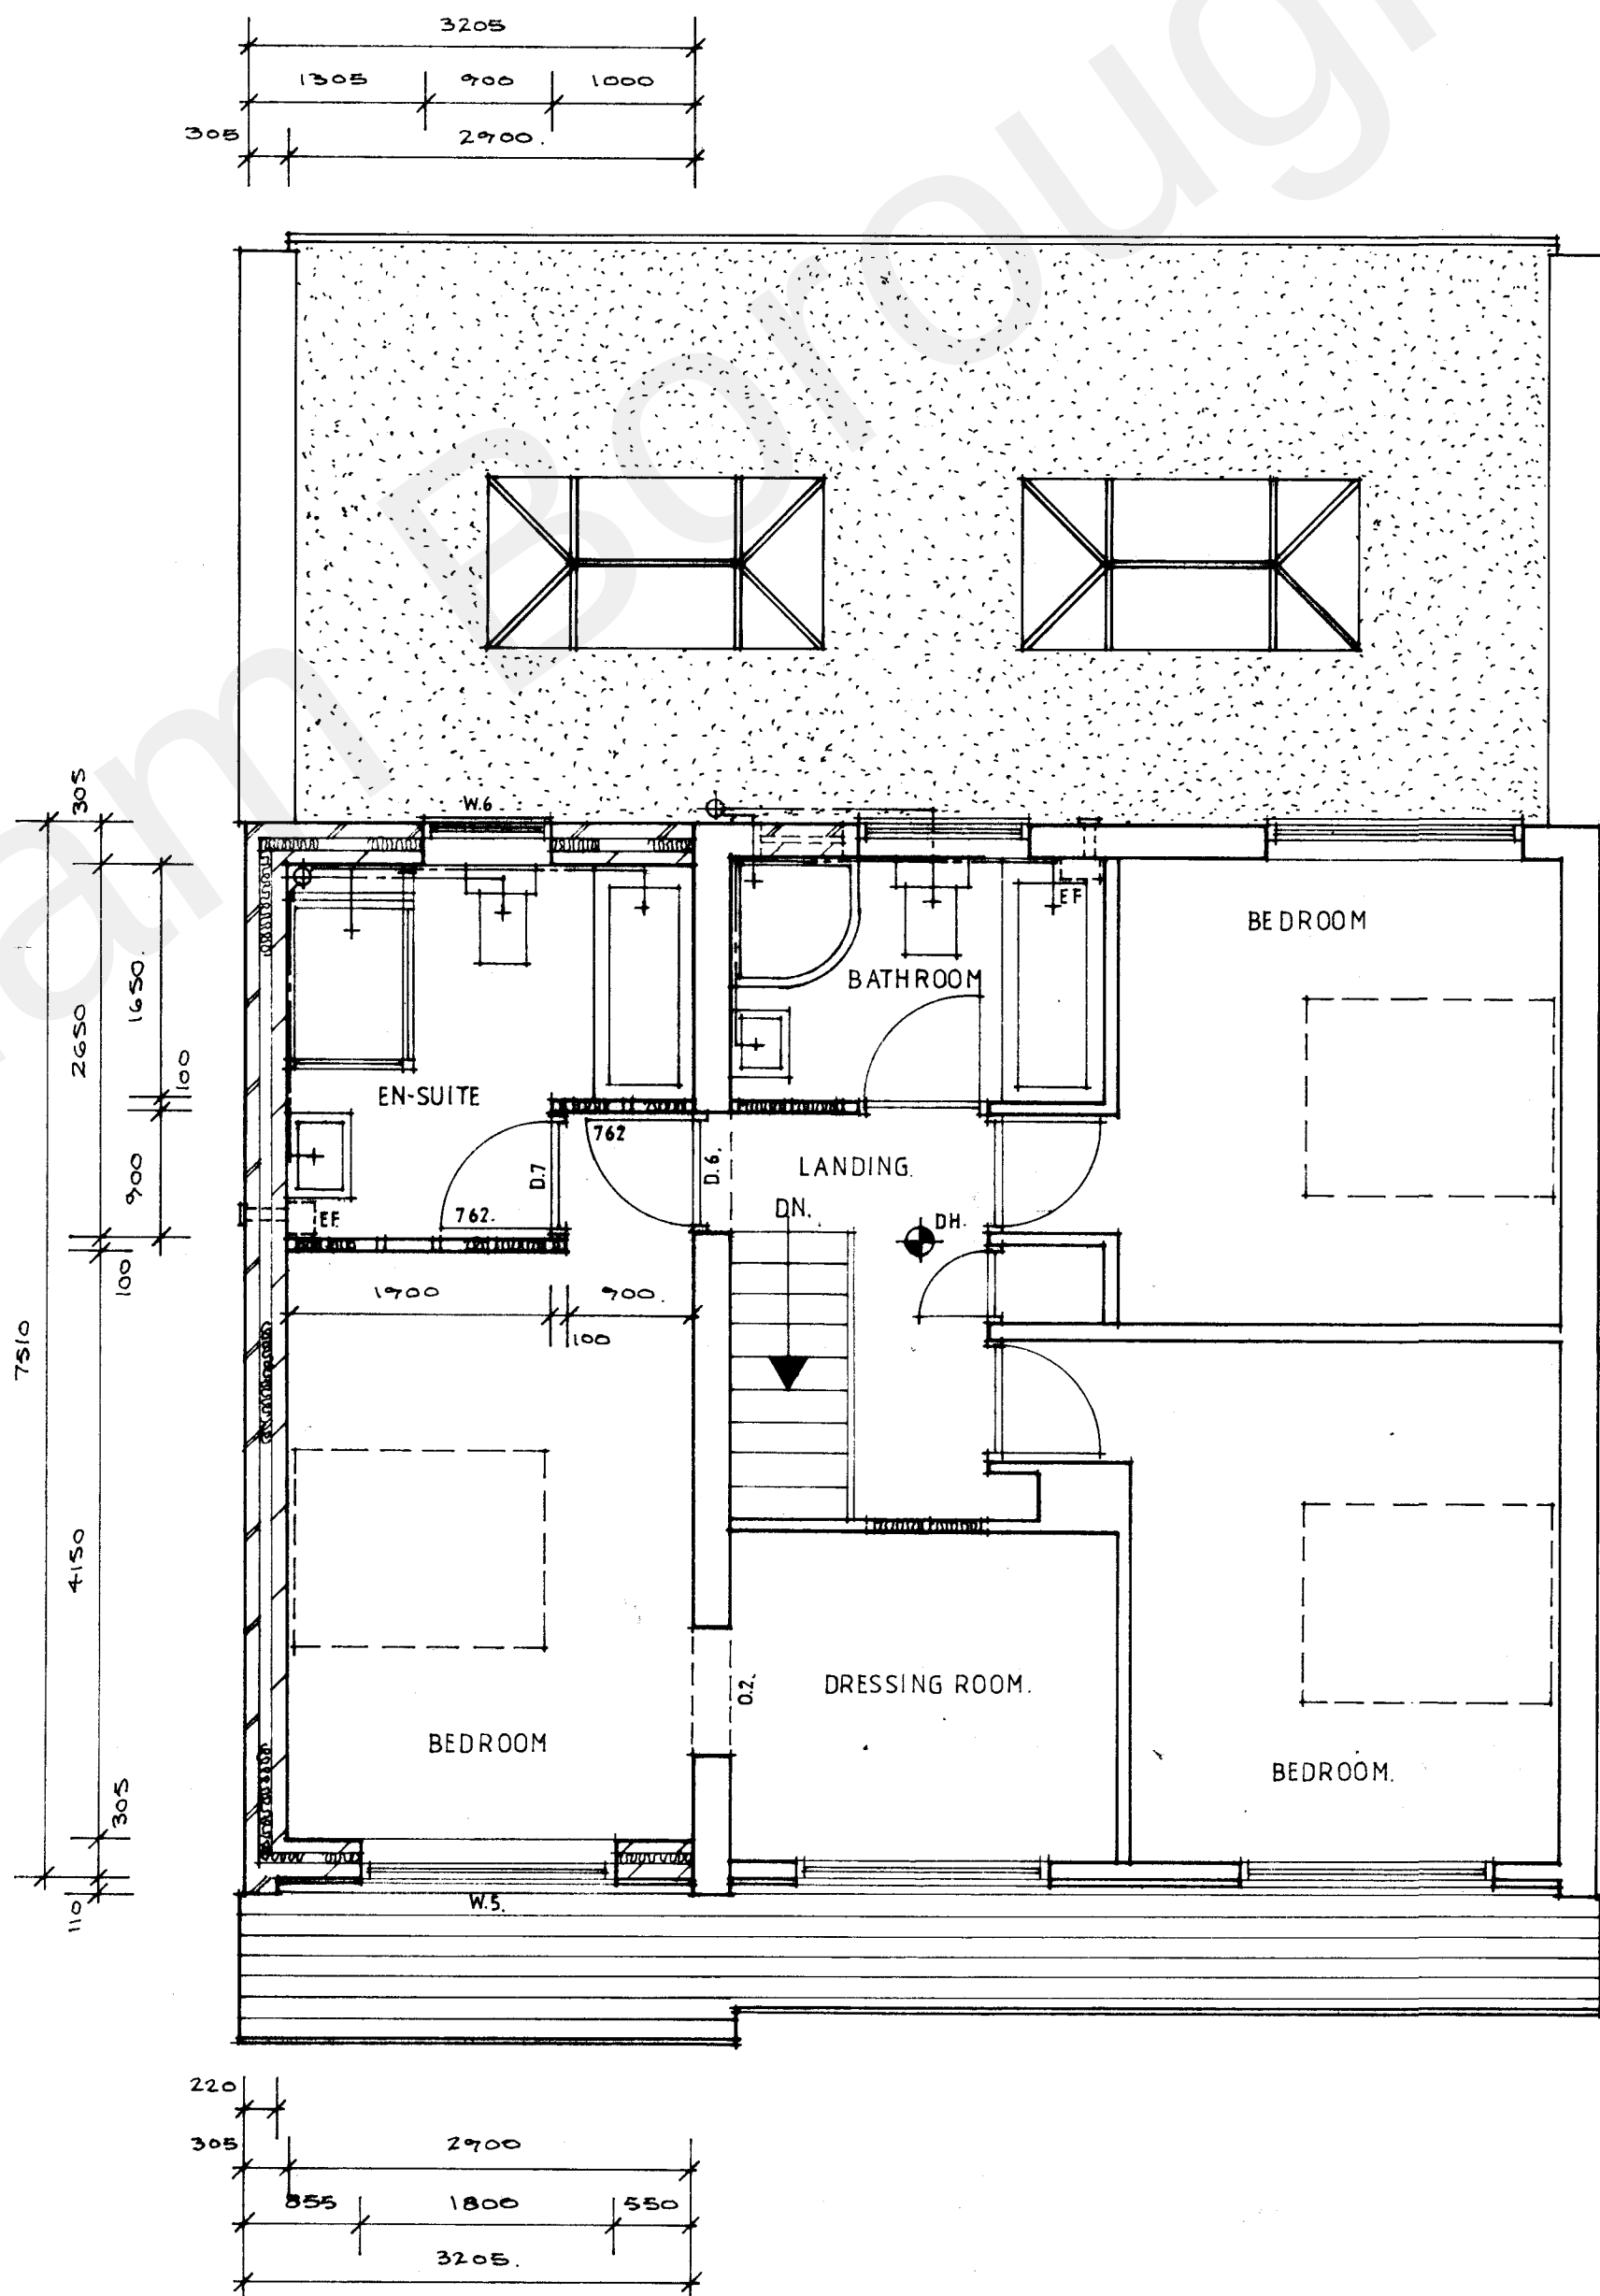

PROPOSED FIRST FLOOR PLAN.



PROPOSED REAR ELEVATION.

 

Client: MR.A.WICKING.		
Job: PROPOSED EXTENSIONS 12 DOWNS ROAD ISTEAD RISE GRAVESEND		
Drawing: PROPOSED PLANS & ELEVATIONS.		
Date NOV.22	Scale 1:50	Drawn by ASB
Job no. 22/58	Drawing no. WD.02.	Revision no. A