


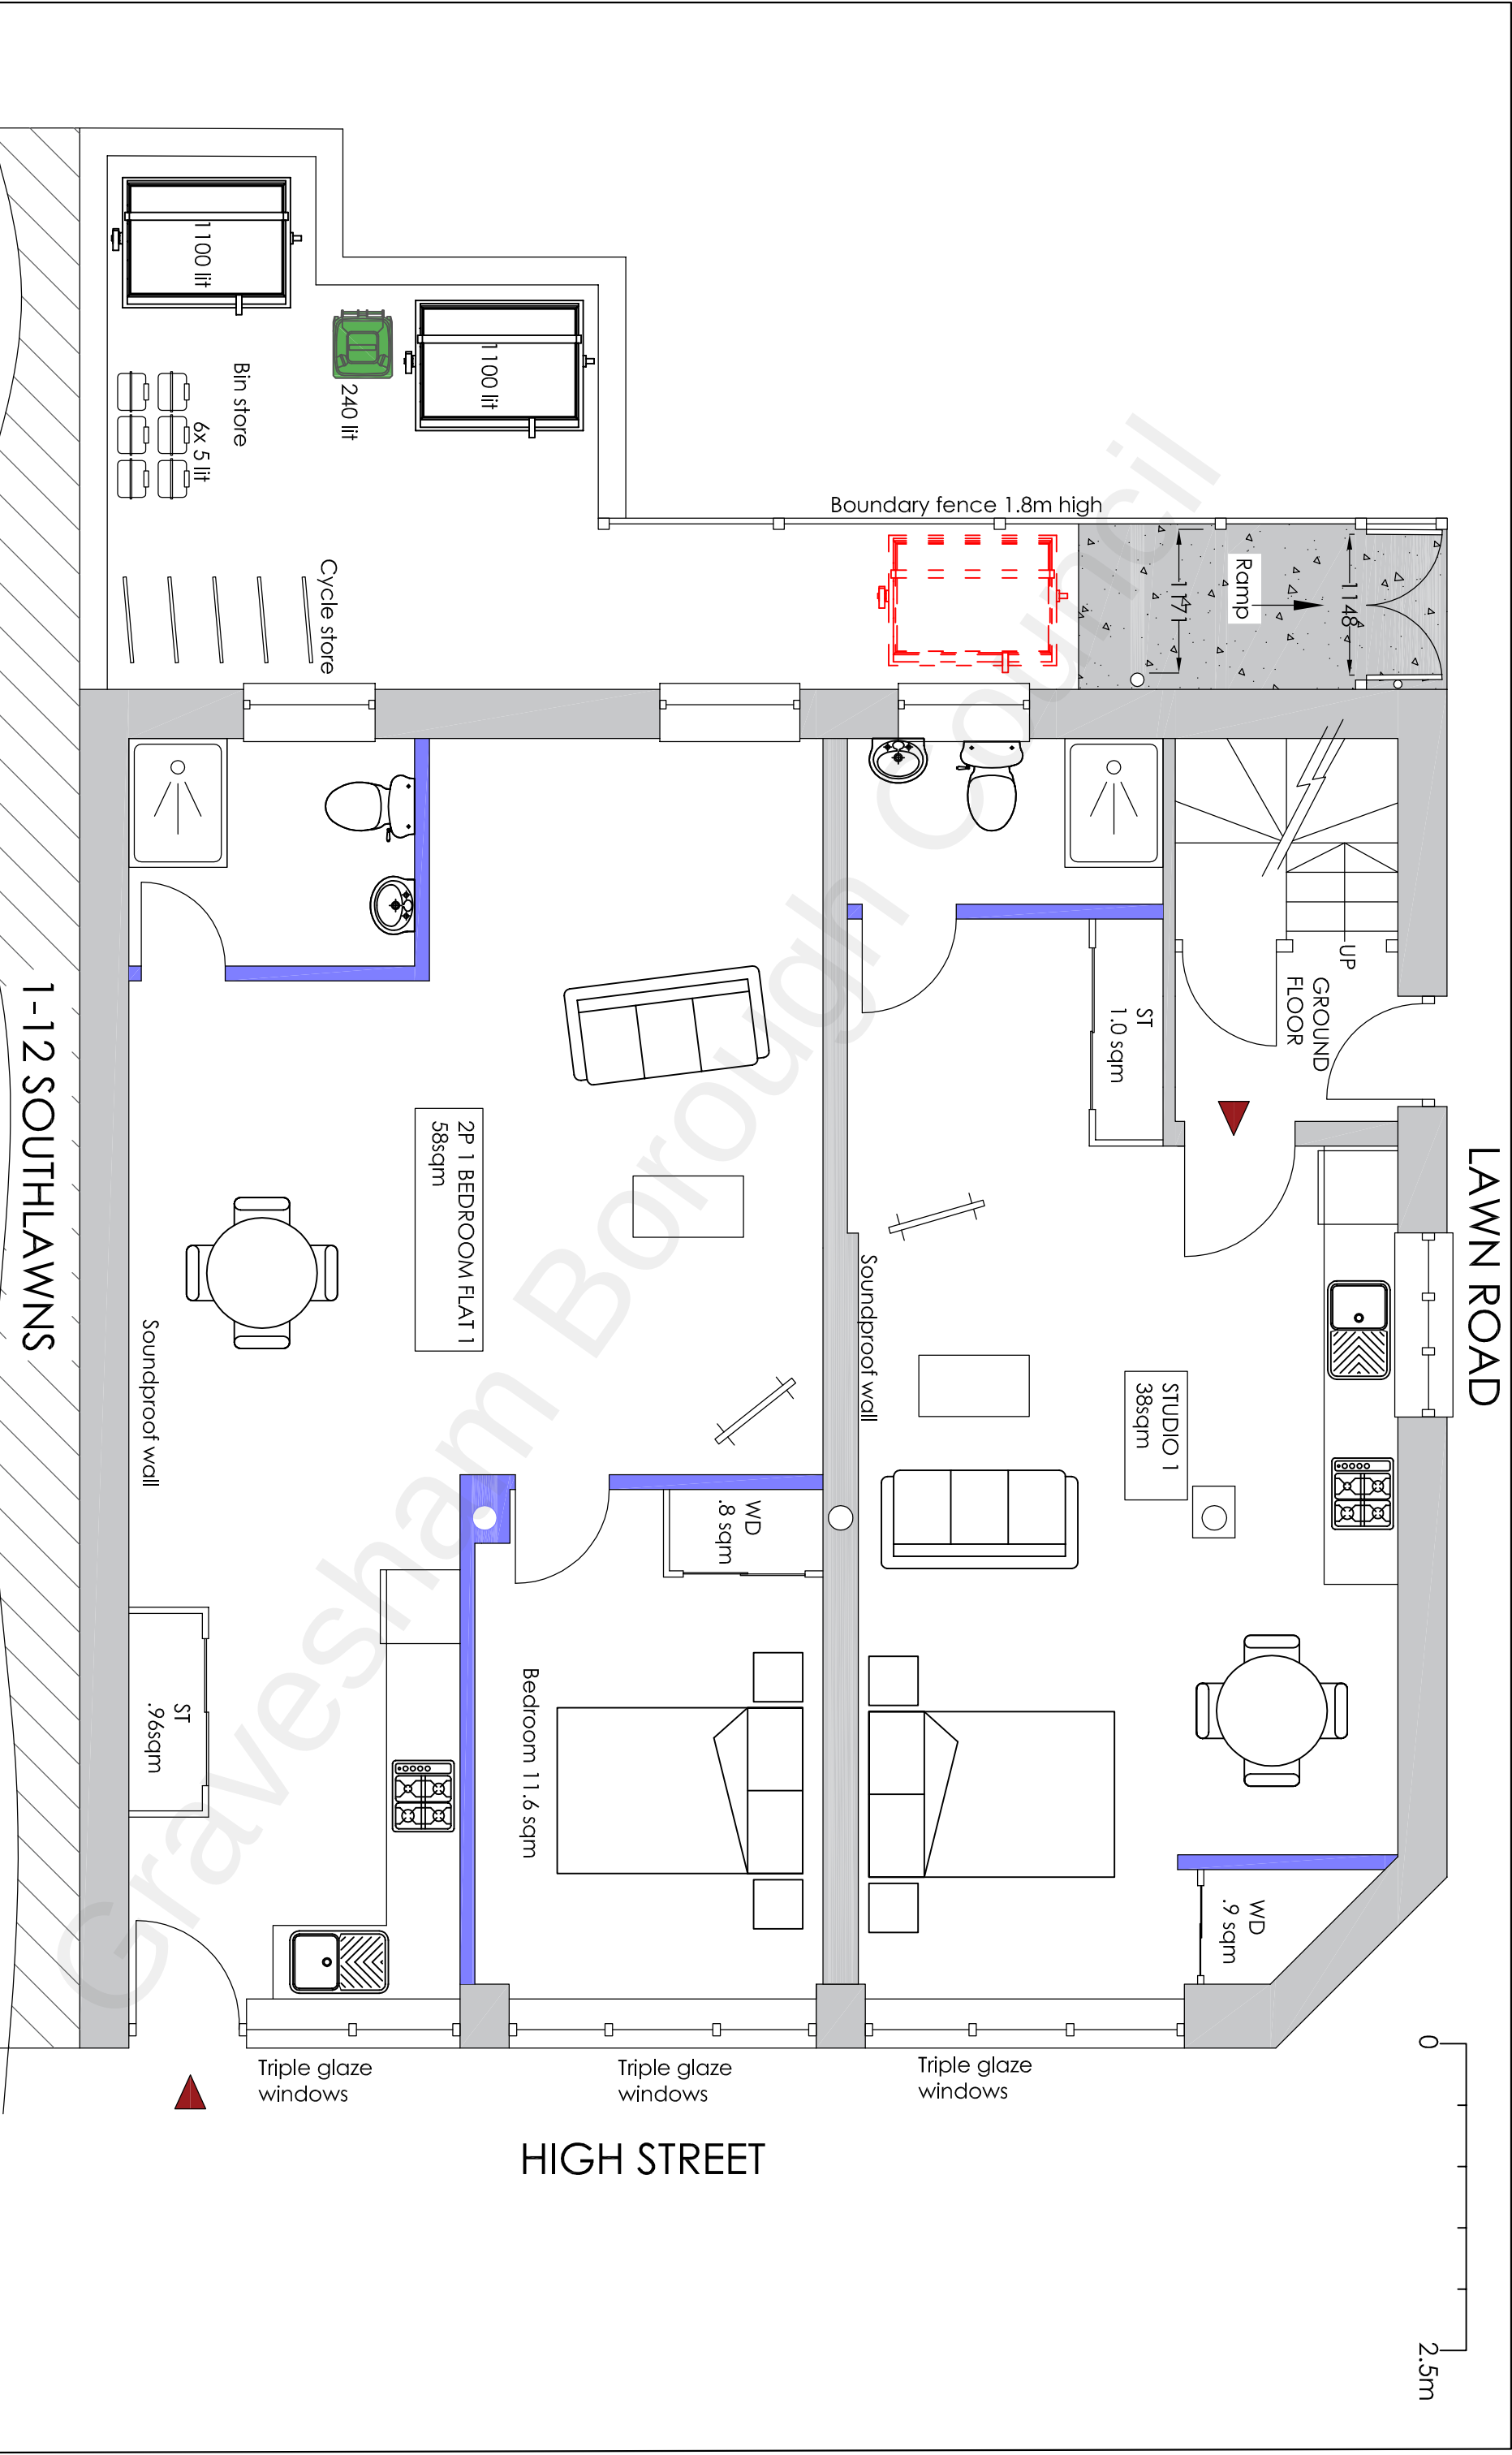

Project		Edinburgh Castle High Street Northfleet Gravesend Kent DA11 9HB		Proposed Change of Use From PH / HMO into 3 x Studio Flats, 3 x One Bedroom Flats, Remove One Chimney, Internal Alterations and Remove Redundant Vertical Ladder and Telecom's equipment	
Drawing Title		Proposed Ground Floor Plan			
Rev		Description		Date	
A		Show ramp, quoin details and cellar doors		20/01/23	
Drawn		Date		Scale	
HC		Nov 22		1:50	
Drawing No.		EC/A3/O1A			