
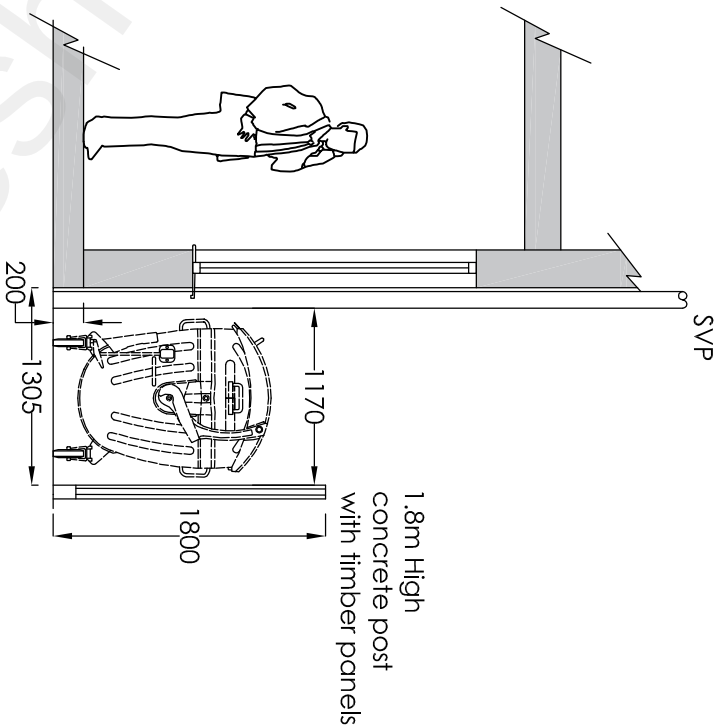


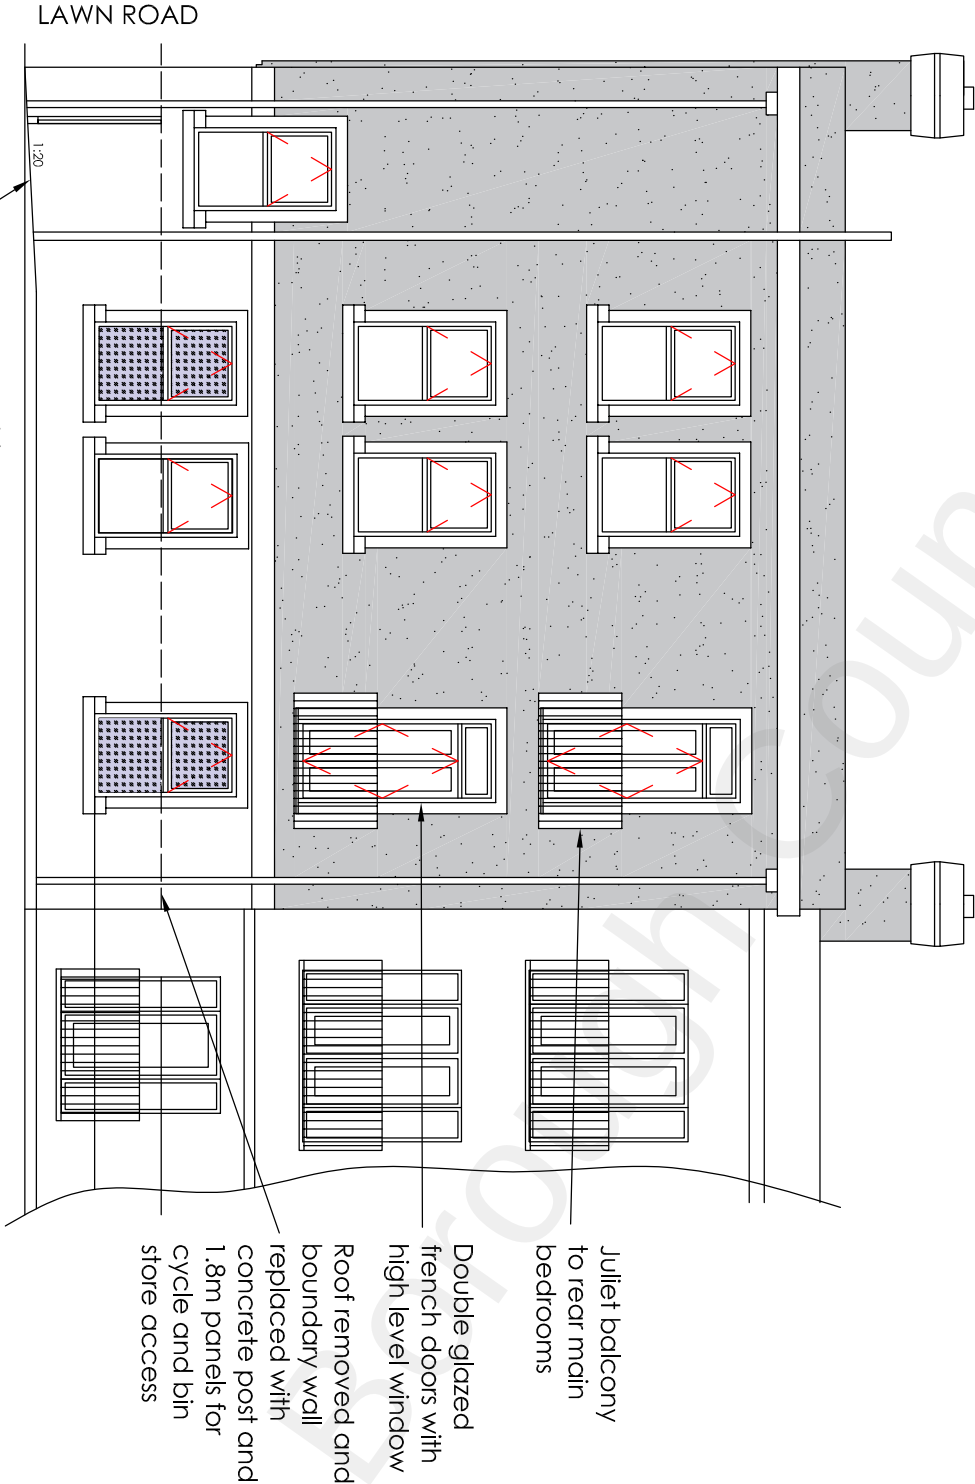

Proposed Rear Elevation Scale 1:100

Section Through Access Path Scale 1:50

Project Edinburgh Castle High Street Northfleet Gravesend Kent DA11 9HB Proposed Change of Use From PH / HMO into 3 x Studio Flats, 3 x One Bedroom Flats, Remove One Chimney, Internal Alterations and Remove Redundant Vertical Ladder and Telecom's equipment Drawing Title Proposed Rear Elevation and Section Through Access Path			B Show ramp, quoin details and cellar doors 20/01/23		H Channa Picaroons Maidstone Road Platt Kent TN15 8LB Tel: 07828277909 E-mail: hbchanna@tiscali.co.uk	
A Add section through access path 14/01/23			Drawn HC Date Nov 22 Scale 1:100 1:50 Drawing No. EC/A3/O9B			
Rev			Description		Date	