


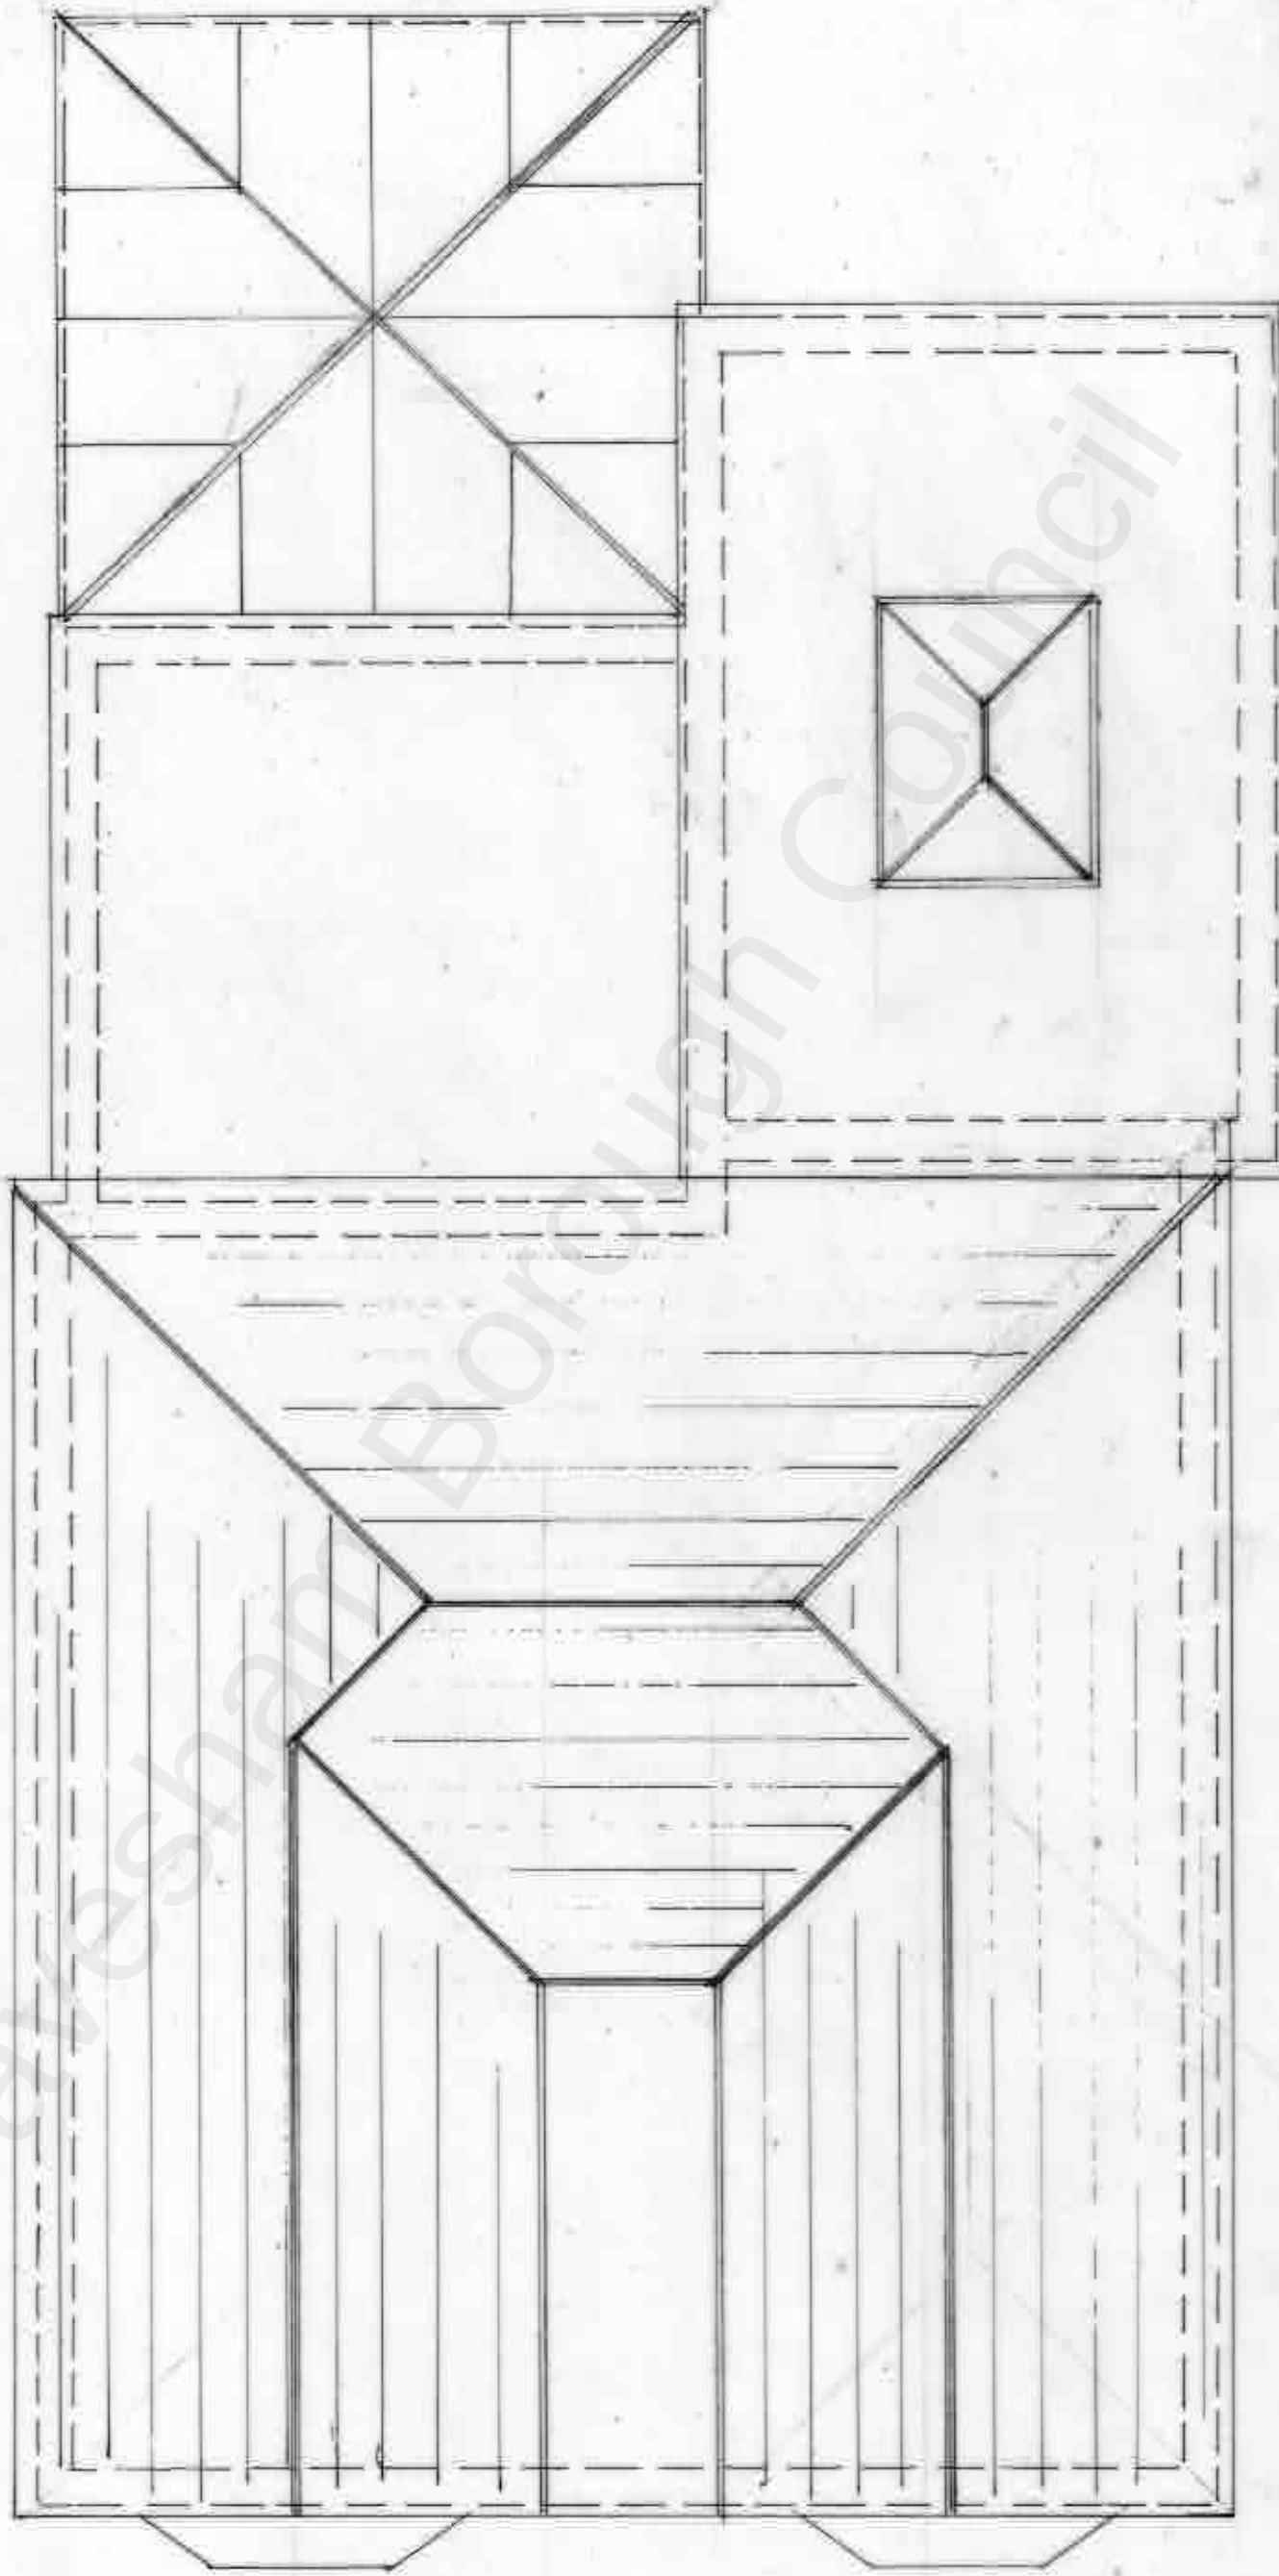

Roof Plan



AWARDS 2018



Regional Winner



SCALE 1:50

