


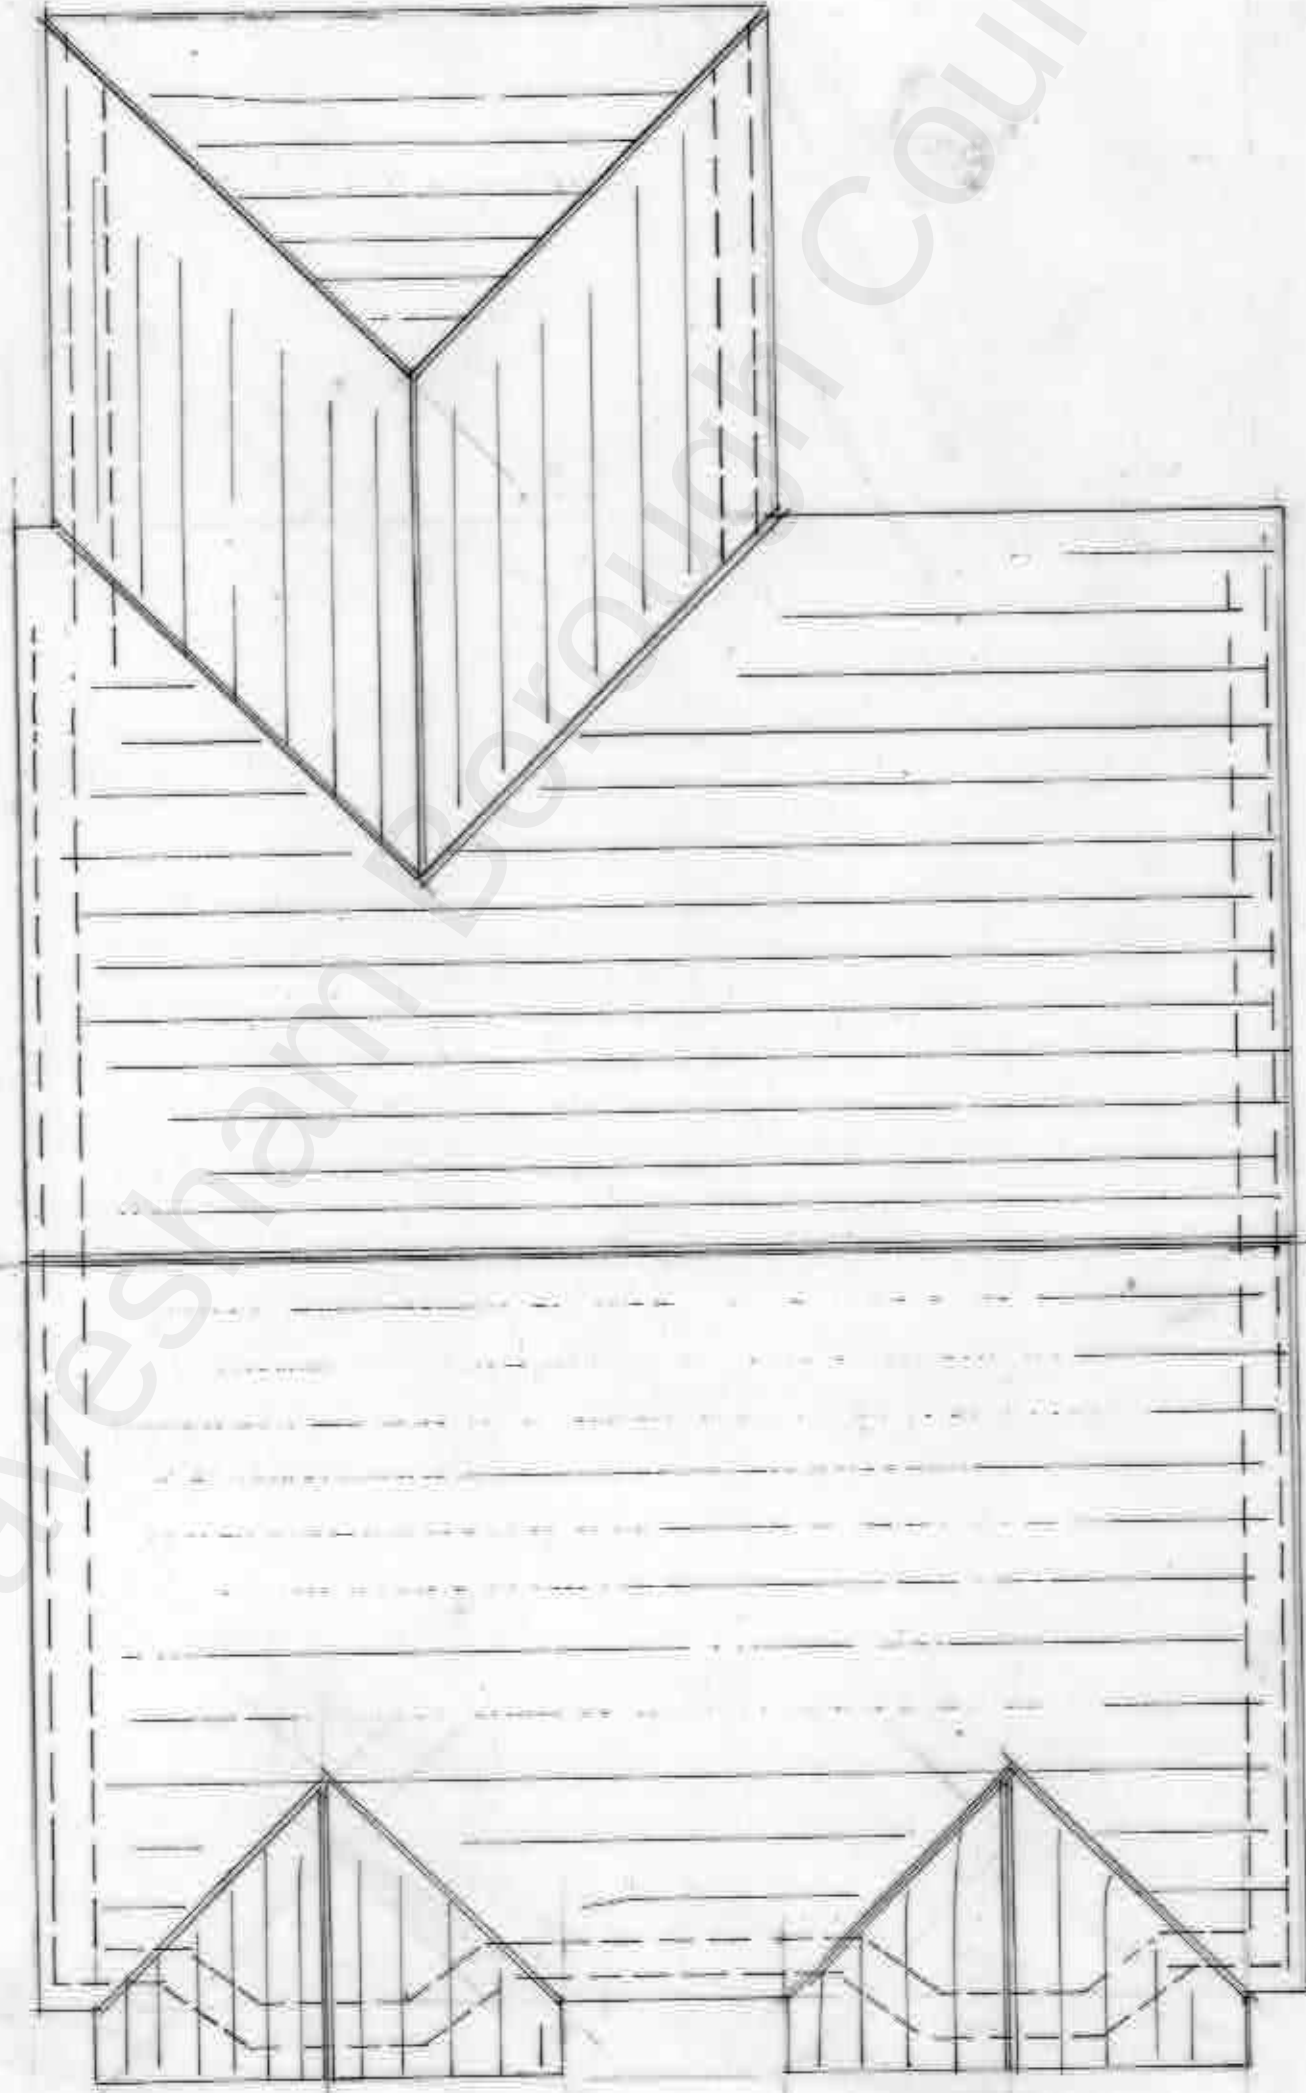

Roof Plan



PROPOSED FIRST FLOOR EXTENSION AND GABLE ENDED ROOF
MR N PHOTAY 14 SUN LANE GRAVESEND DA12 5HG
1:50 @ A3 251122/6 OF 8 82M² PROPOSED ROOF PLAN

SCALE 1:50



WESTLEIGH DESIGN