


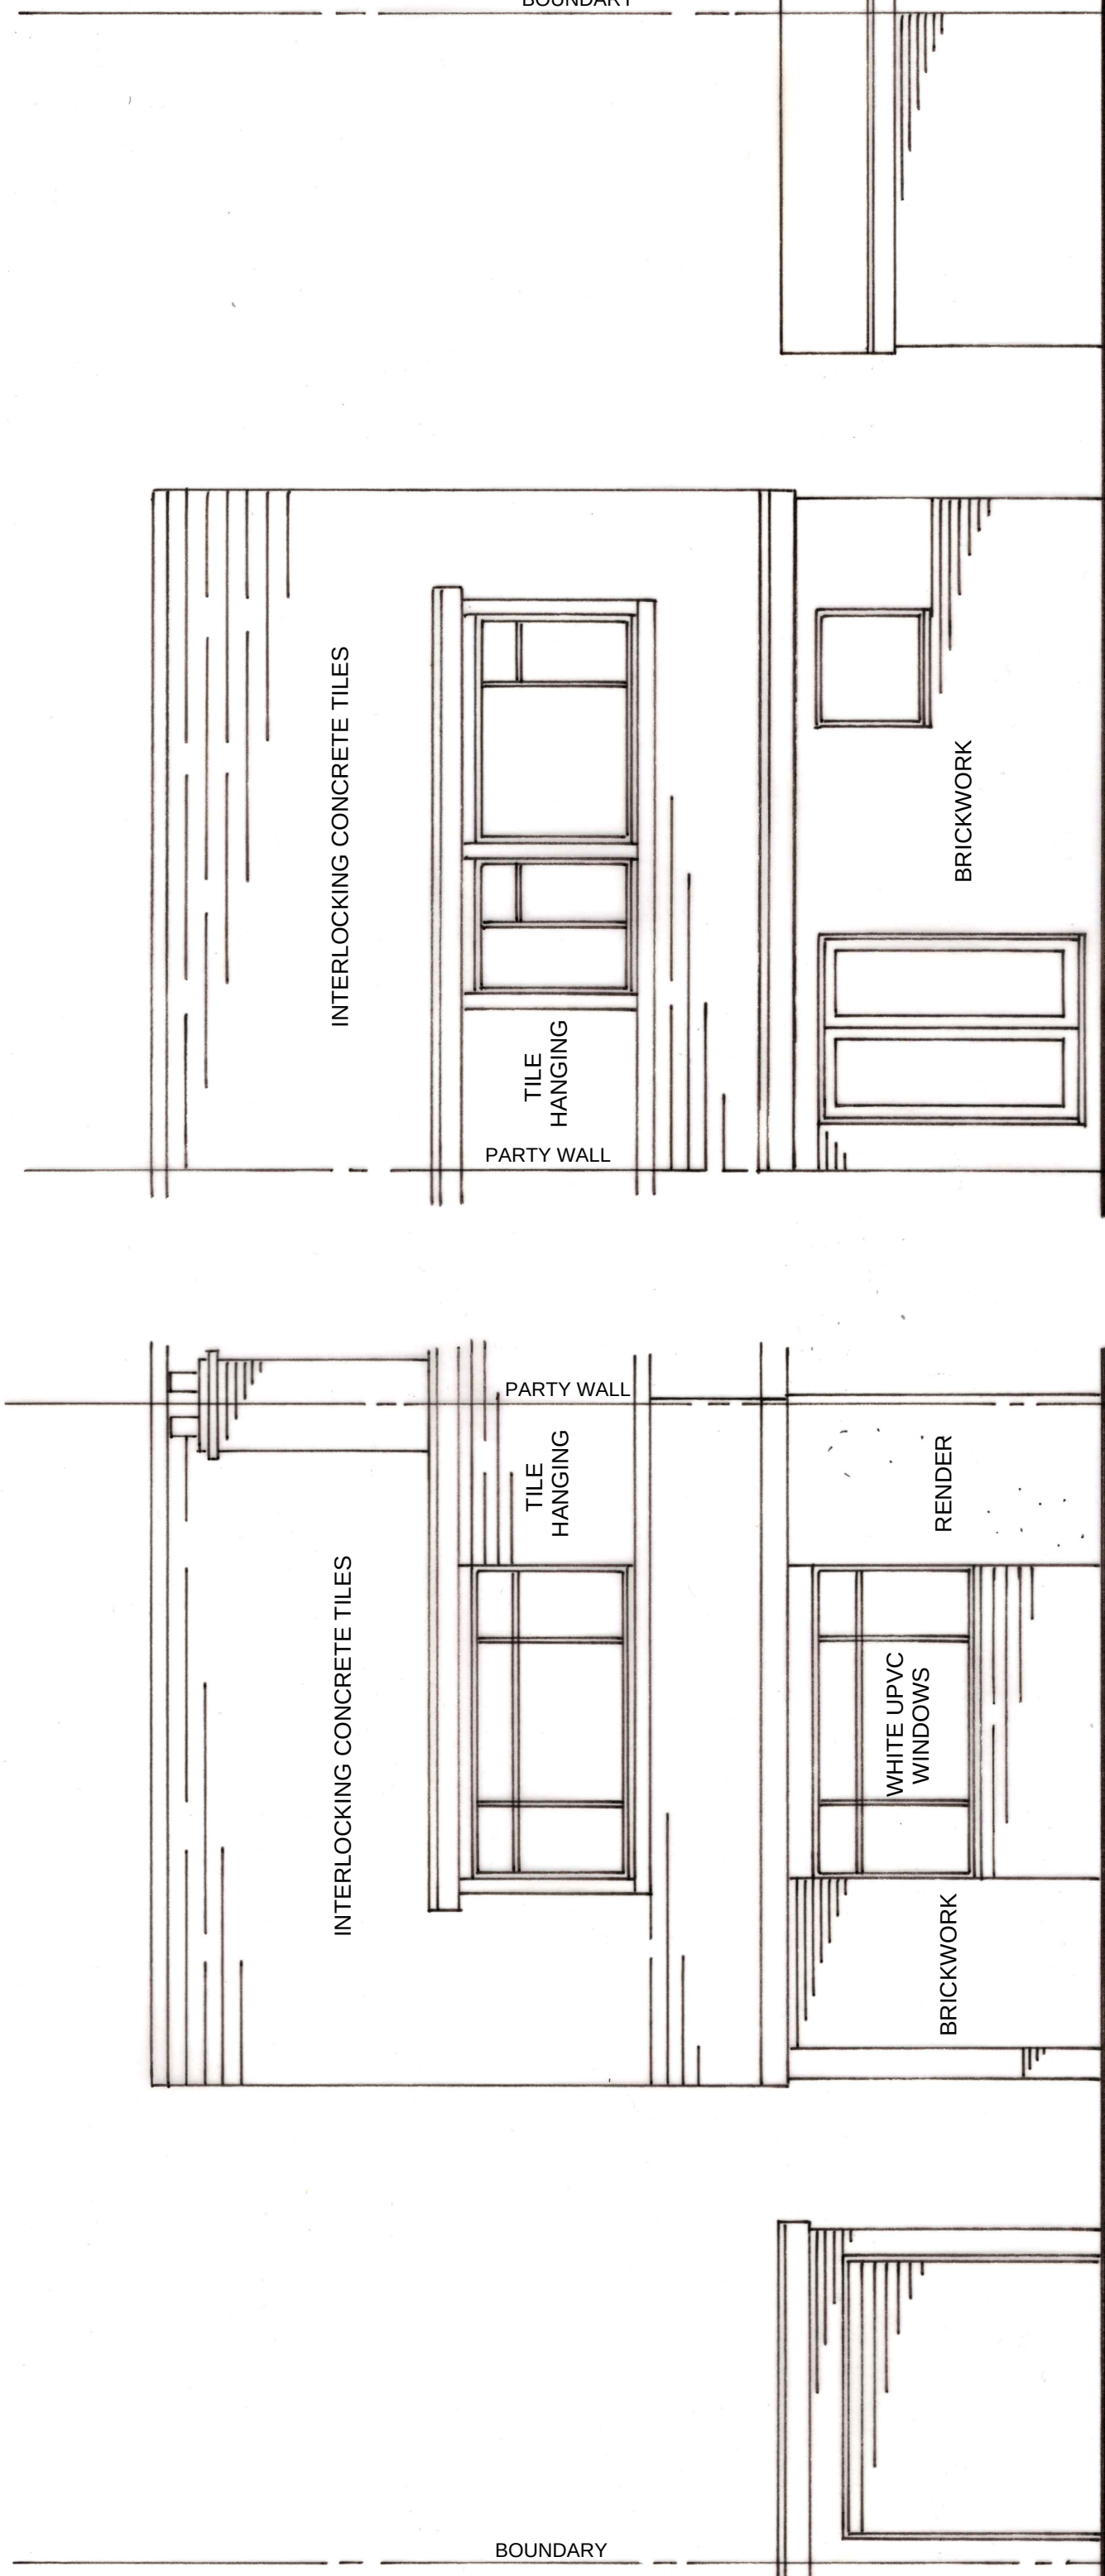

EXISTING REAR ELEVATION

EXISTING FRONT ELEVATION

PROPOSED FIRST FLOOR SIDE & GROUND FLOOR EXTENSIONS AT:
8 FAIRVIEW DRIVE HIGHAM ROCHESTER KENT ME3 7BG

EXISTING FRONT & REAR ELEVATIONS



SCALE: 1:50 @ A3

DRG No: FD/04

29/10/2024

DAVID HAIME | d.haime@btinternet.com | +44 7974 156510

CIAT
Registered Practice

Chartered Institute of Architectural Technologists