



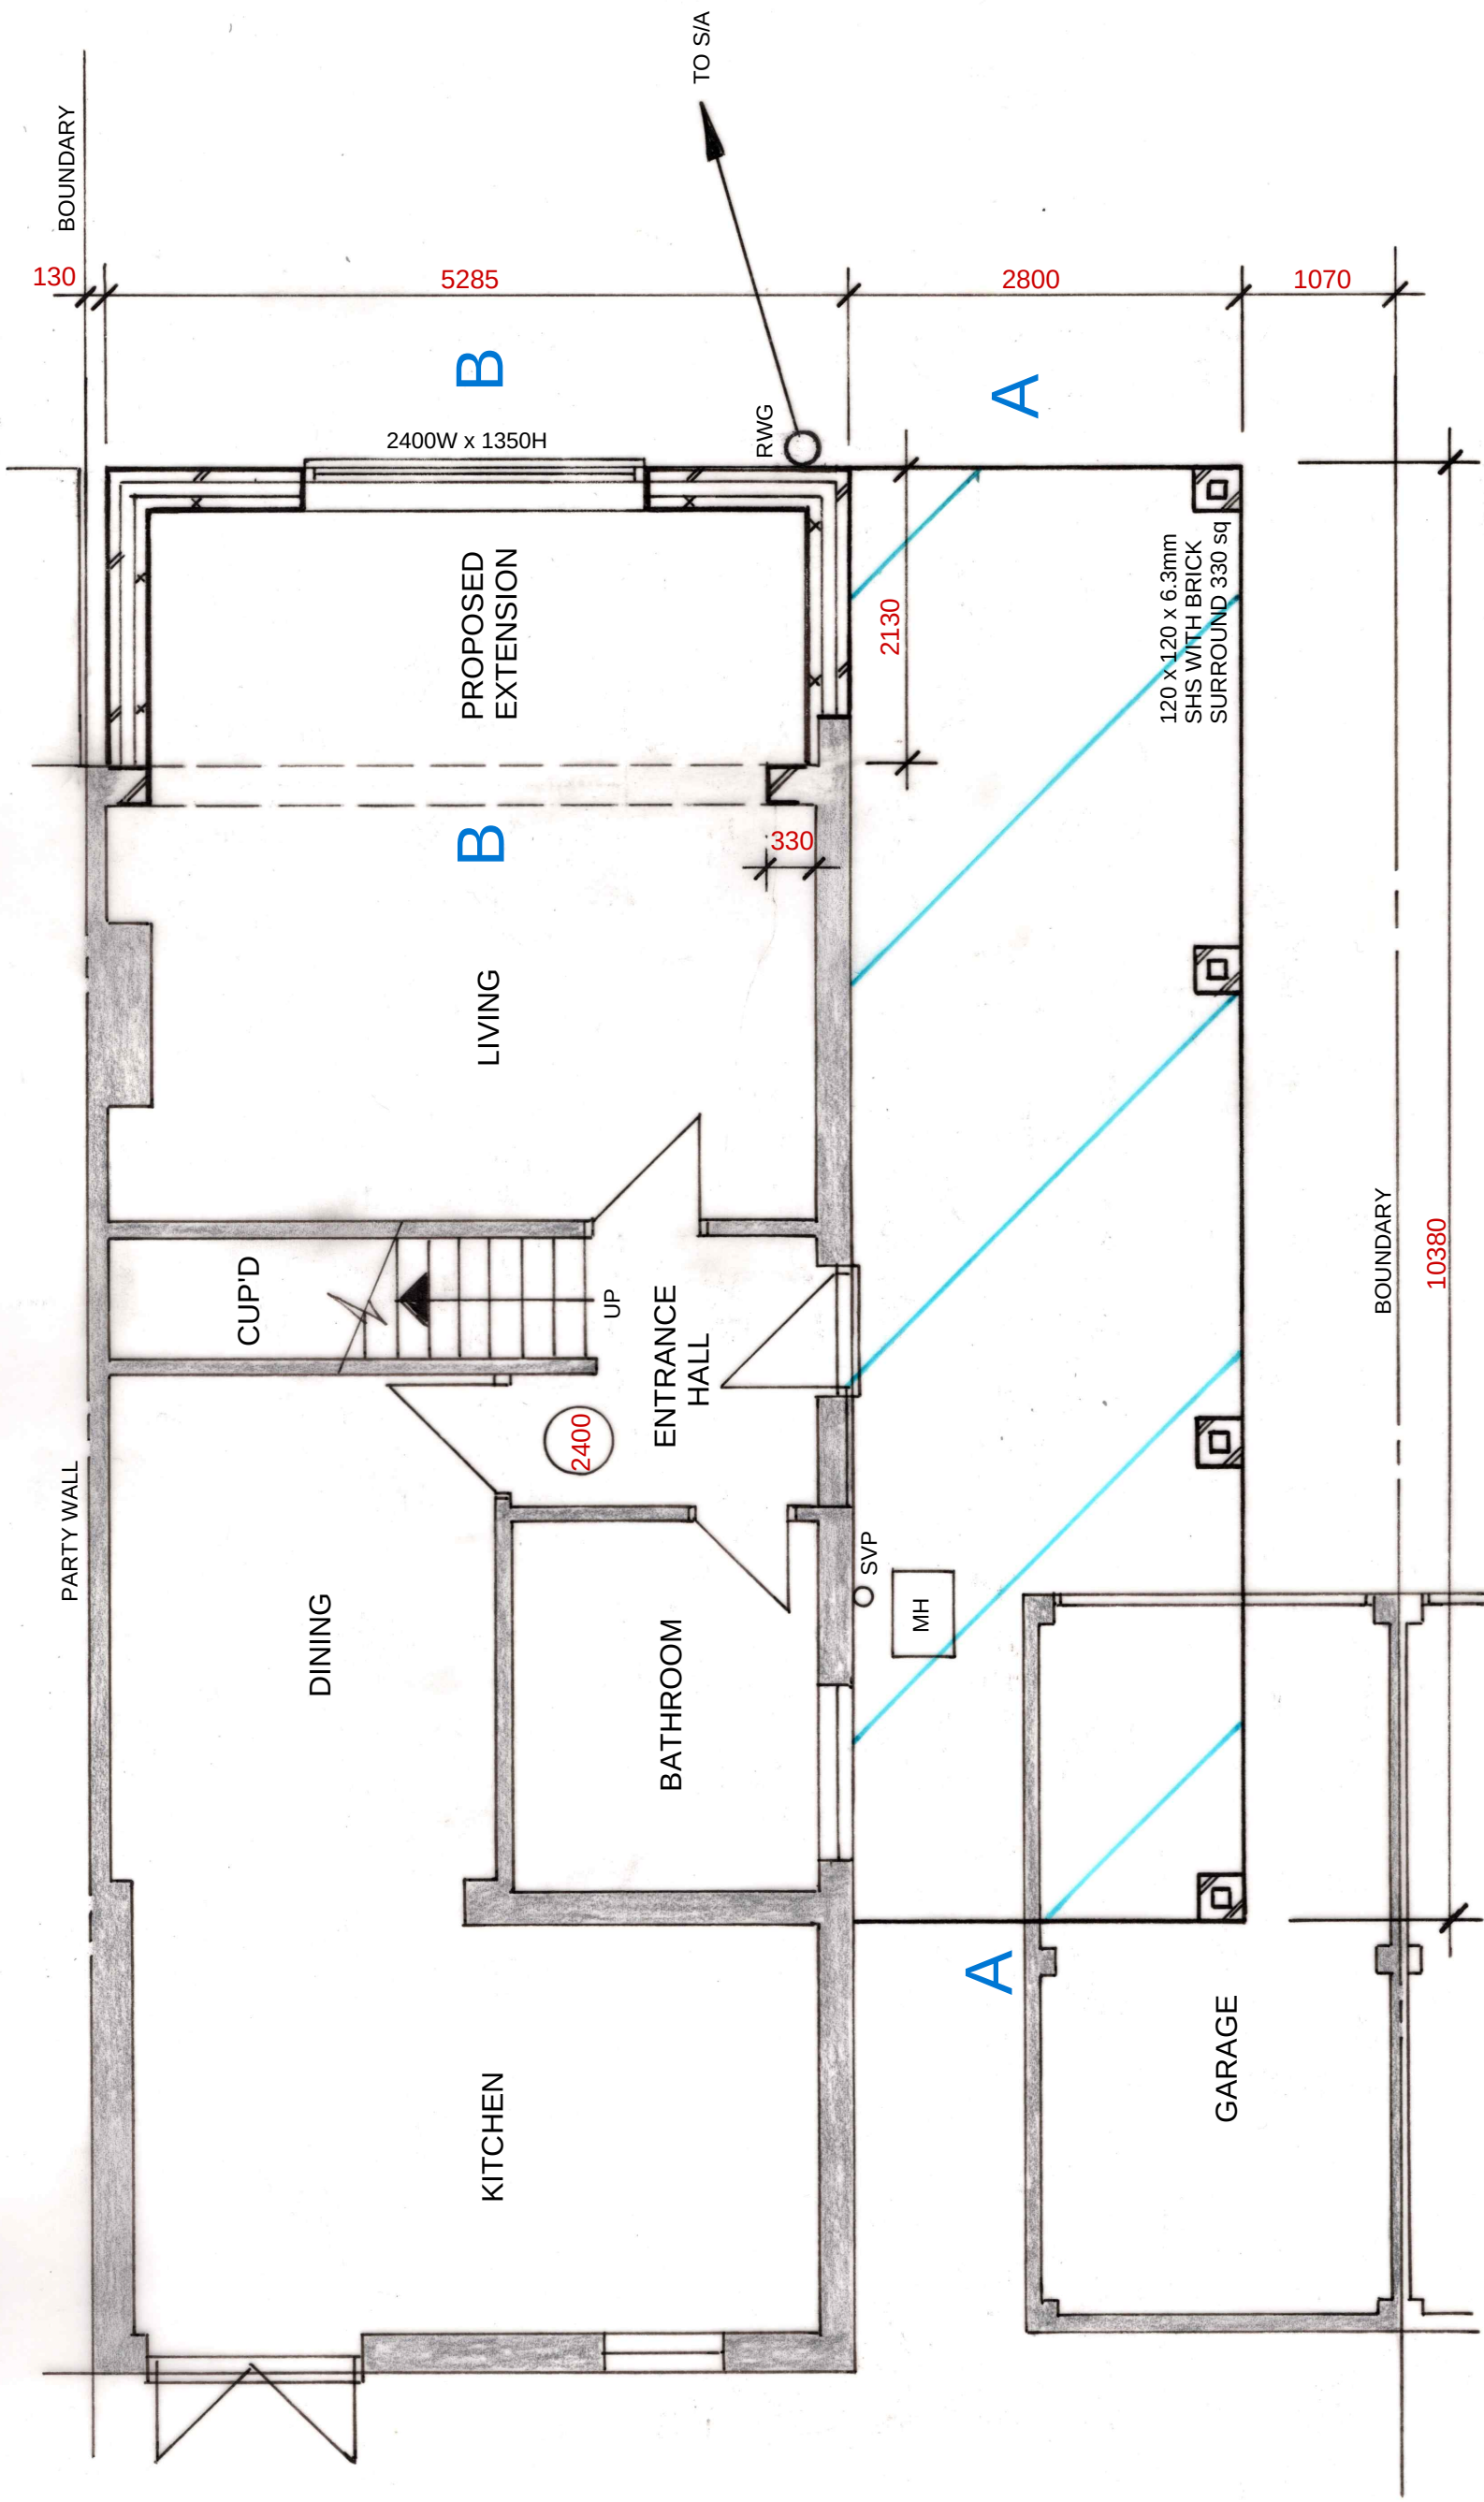

PROPOSED GROUND FLOOR PLAN

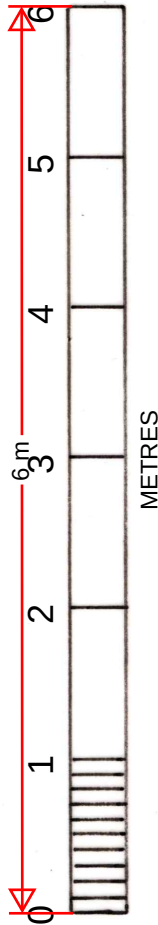

PROPOSED FIRST FLOOR SIDE & GROUND FLOOR FRONT EXTENSIONS AT:
8 FAIRVIEW DRIVE HIGHAM ROCHESTER KENT ME3 7BG

PROPOSED GROUND FLOOR PLAN

SCALE: 1:50 @ A3

DRG No: FD/07/01

20/06/2025

DAVID HAIME | d.haime@btinternet.com | +44 7974 156510

CIAT
Registered Practice

Chartered Institute of Architectural Technologists