


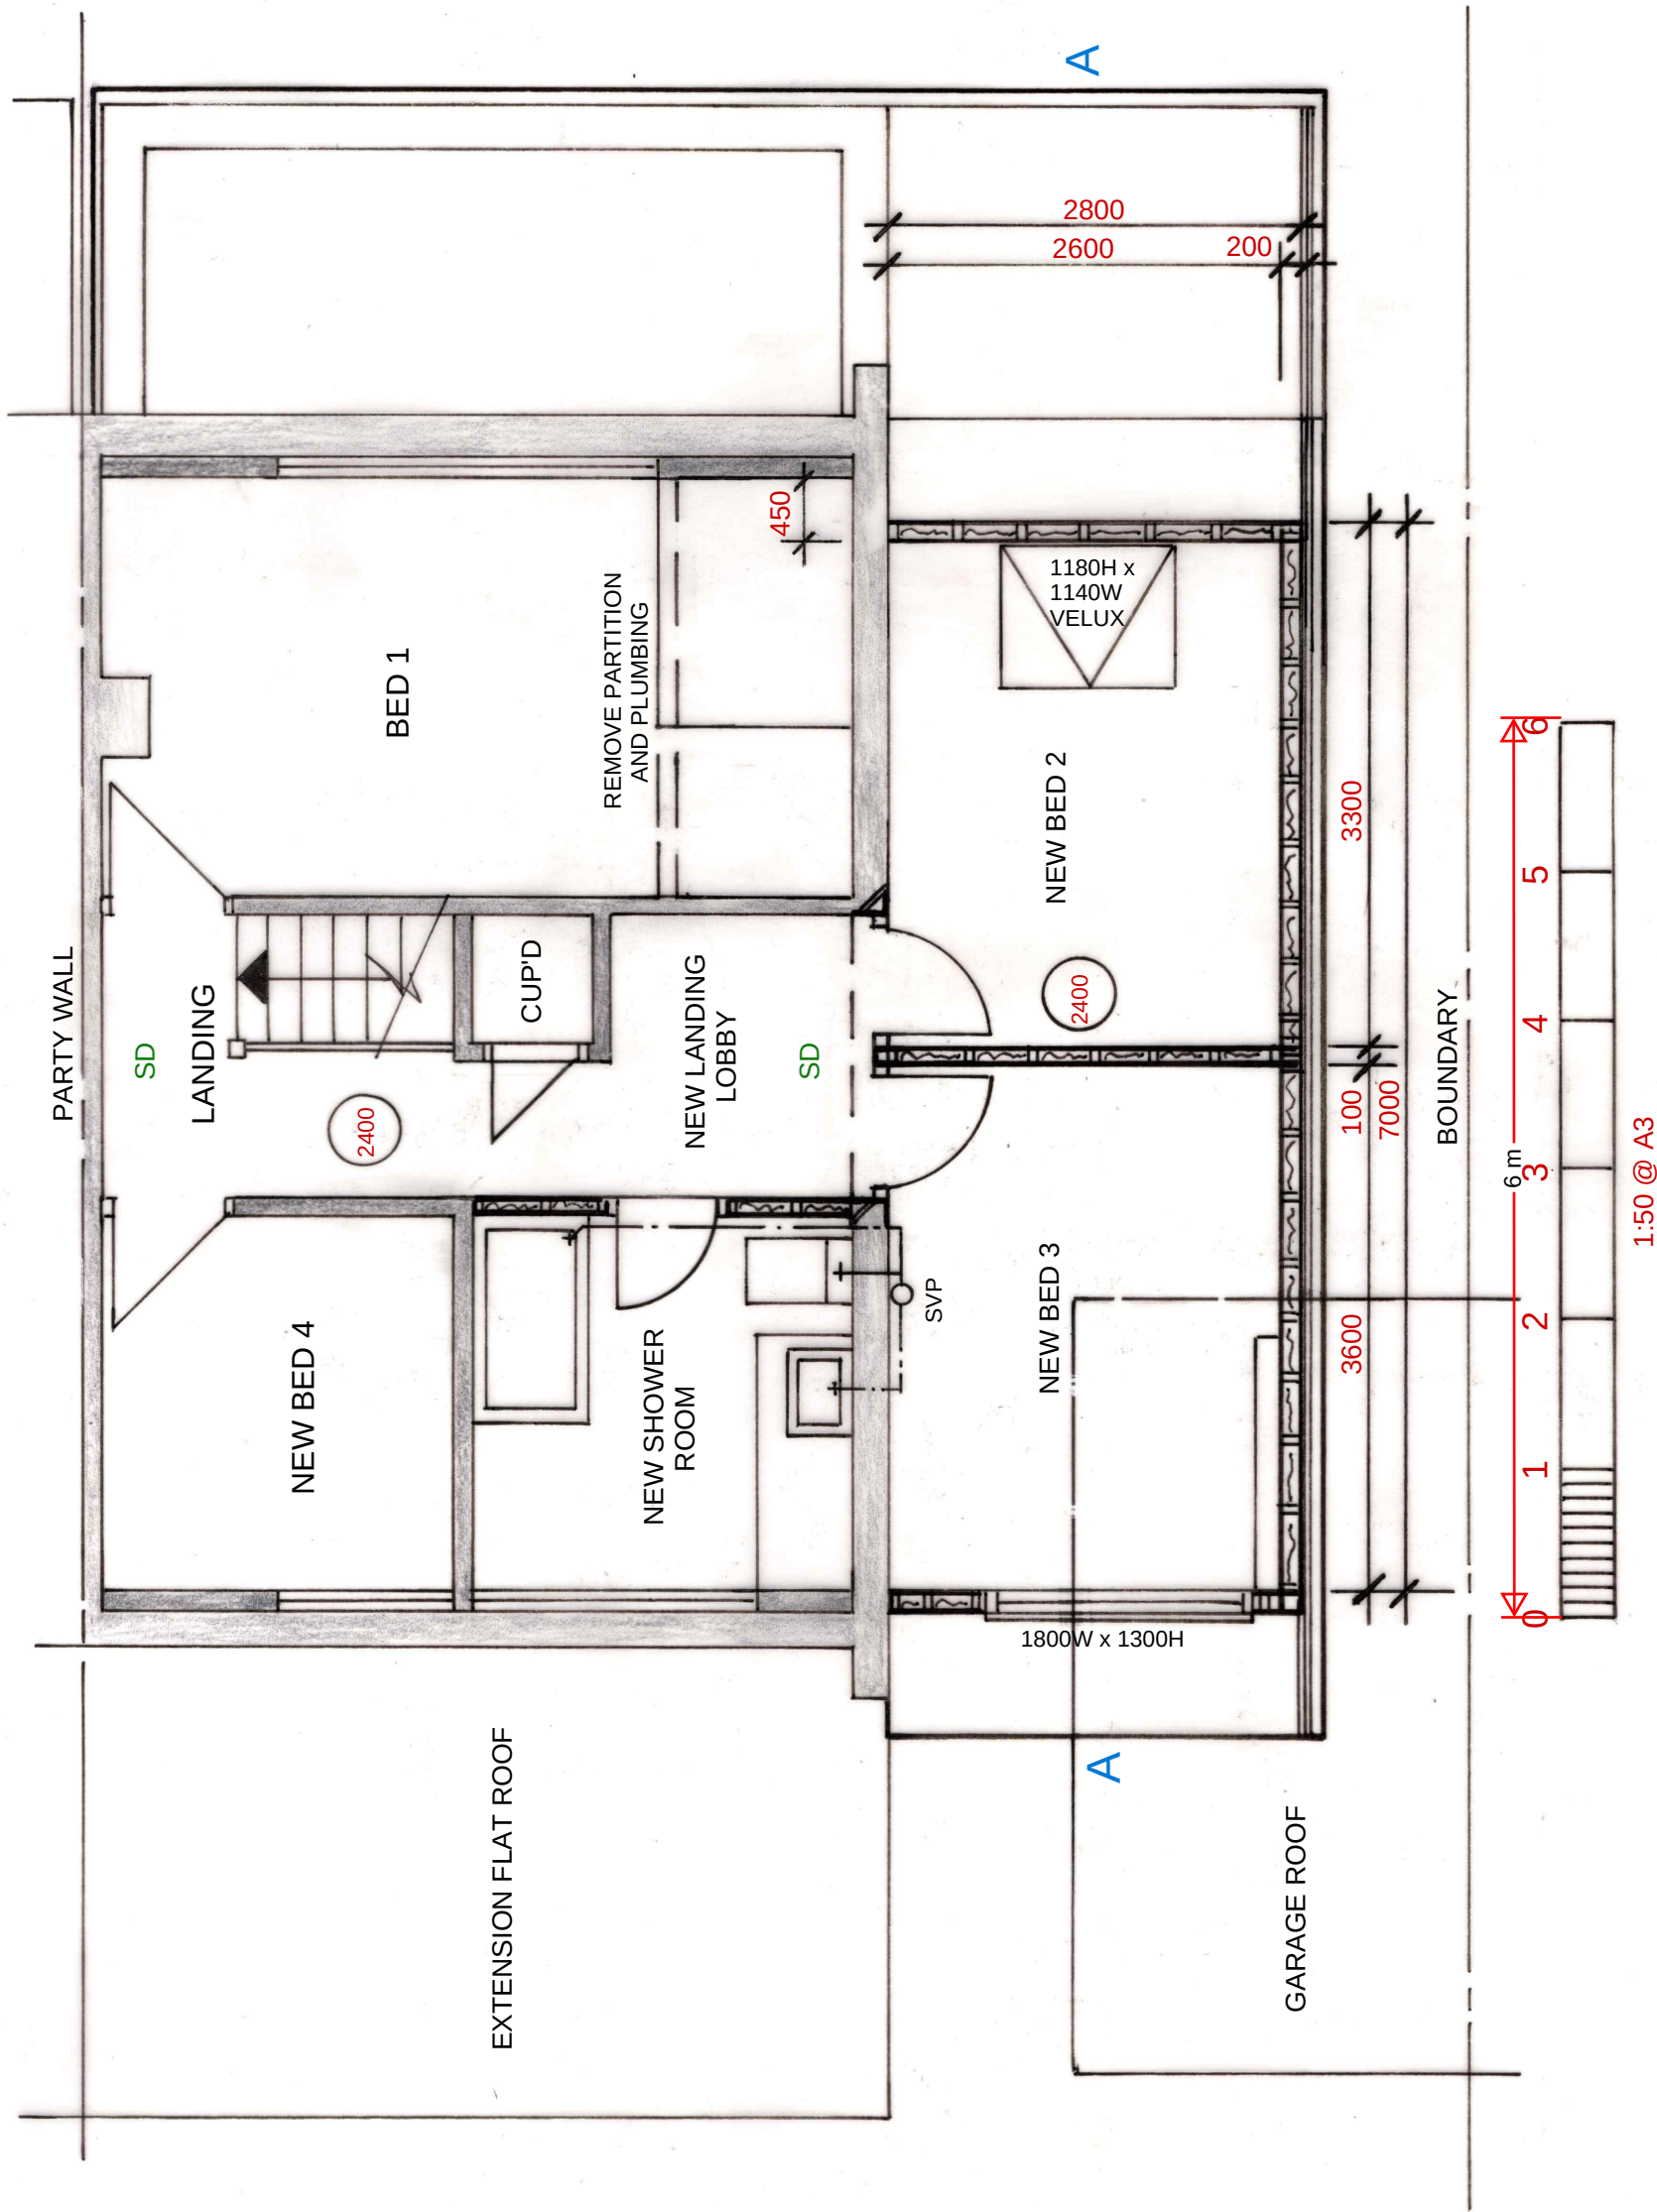

PROPOSED FIRST FLOOR SIDE & GROUND FLOOR EXTENSIONS AT:
8 FAIRVIEW DRIVE HIGHAM ROCHESTER KENT ME3 7BG

PROPOSED FIRST FLOOR PLAN

SCALE: 1:50 @ A3

20/06/2025

DRG No: FD/08/01

DAVID HAIME | d.haime@btinternet.com | +44 7974 156510

Chartered Institute of Architectural Technologists



CIAT
Registered Practice

PROPOSED FIRST FLOOR PLAN

1:50 @ A3