



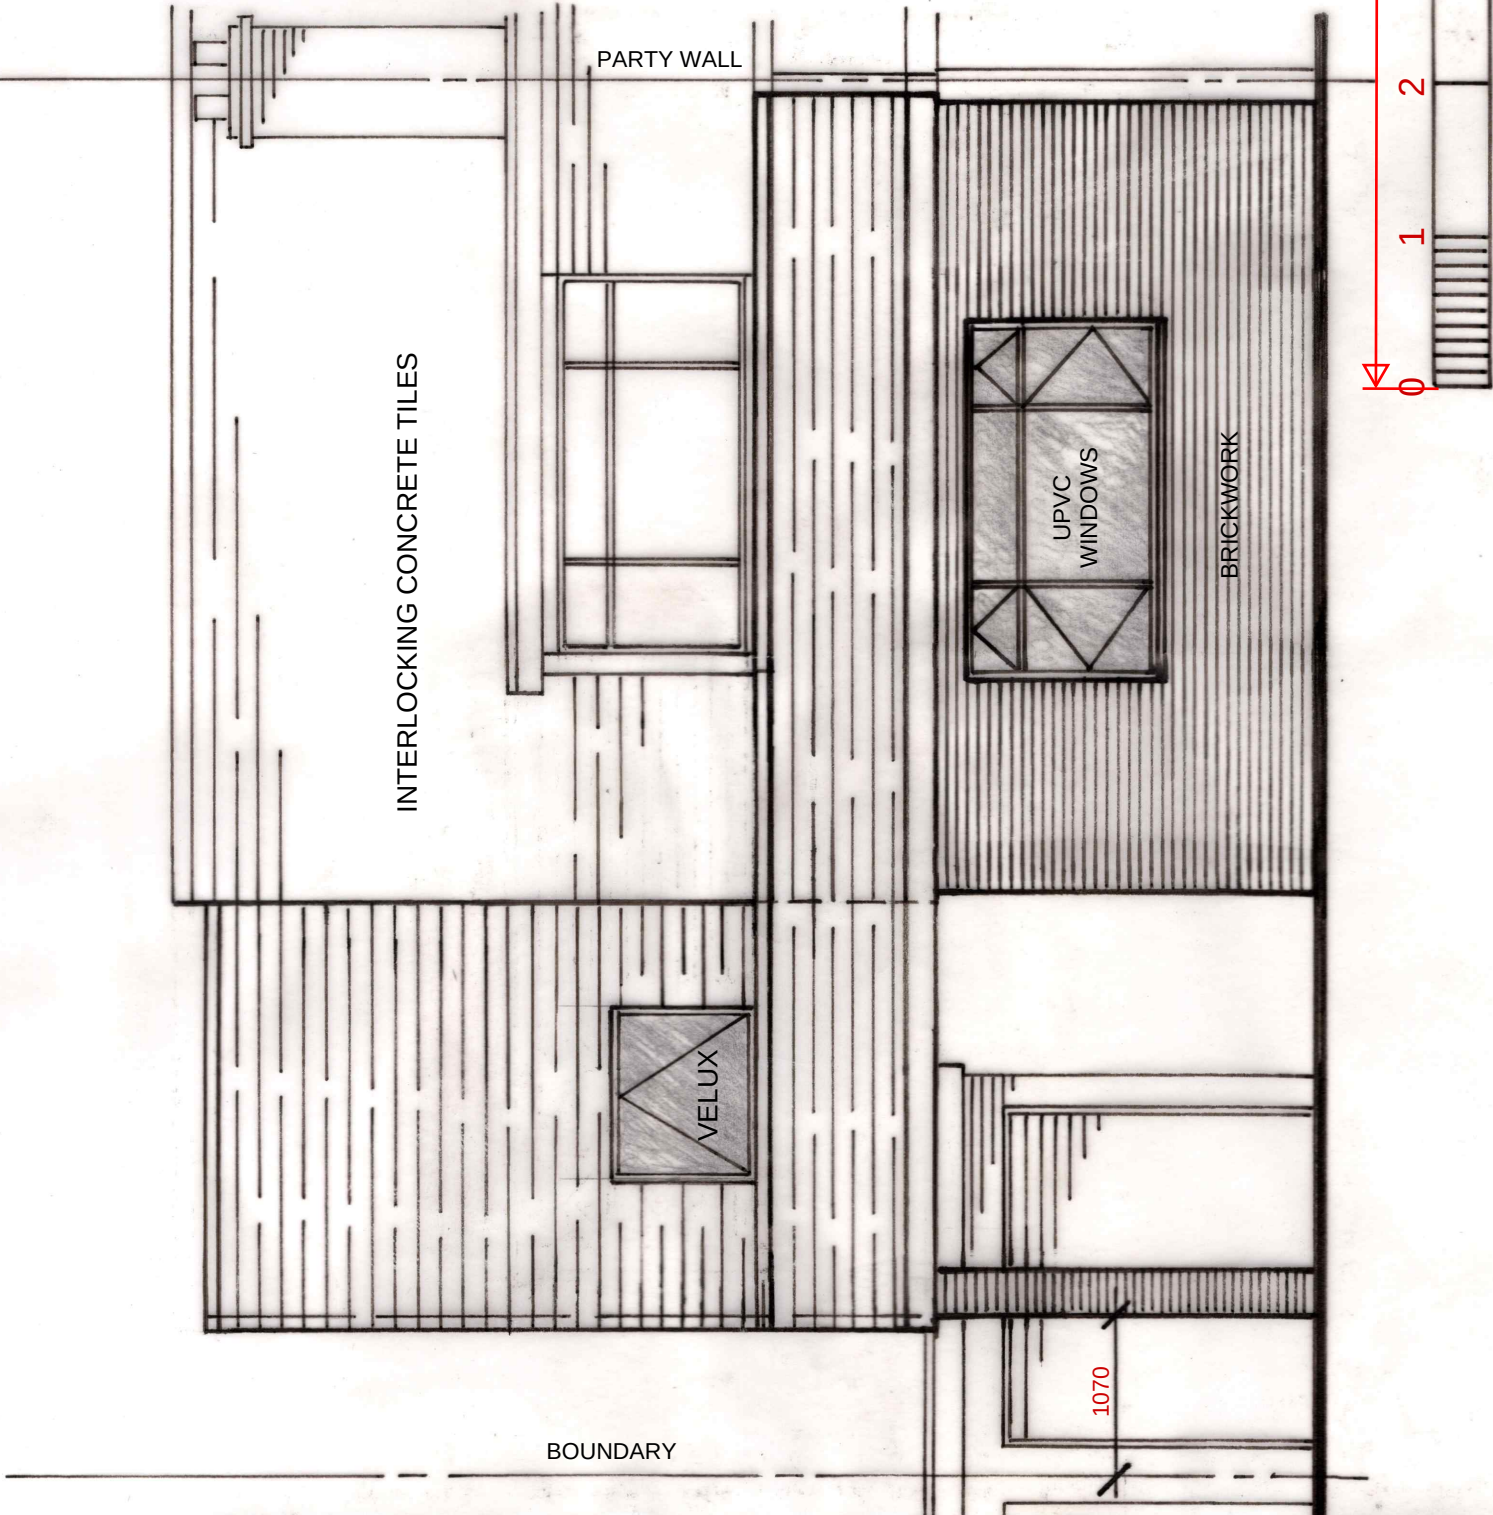

PROPOSED FRONT ELEVATION

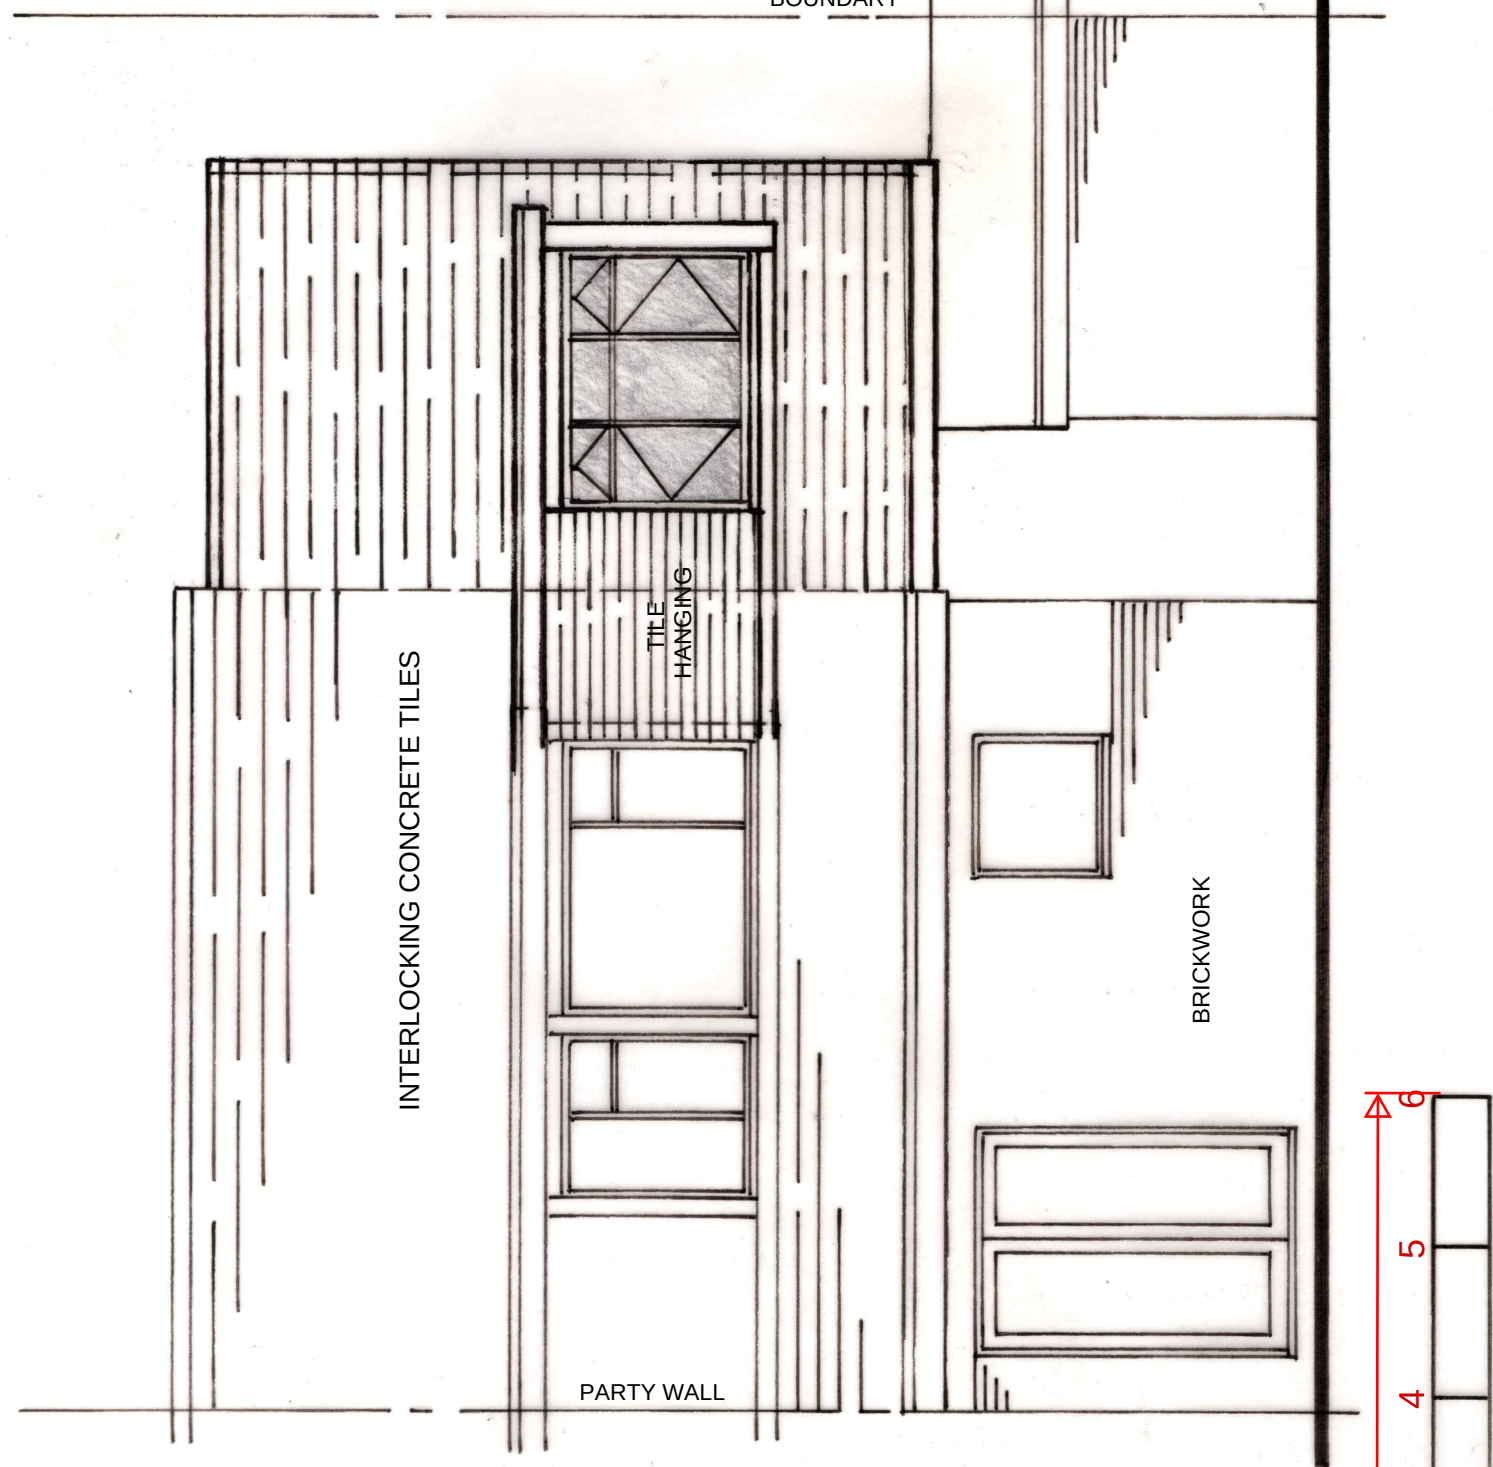

PROPOSED REAR ELEVATION

PROPOSED FIRST FLOOR SIDE AND GROUND FLOOR EXTENSIONS AT:
8 FAIRVIEW DRIVE HIGHAM ROCHESTER KENT ME3 7BG

PROPOSED FRONT AND REAR ELEVATIONS

SCALE: 1:50 @ A3

DRG No: FD/09/01

20/06/2025

DAVID HAIME | d.haime@btinternet.com | +44 7974 156510

Chartered Institute of Architectural Technologists



CIAT
Registered Practice