




ELEVATION A: PROPOSED FRONT ELEVATION
SCALE 1:50@A1

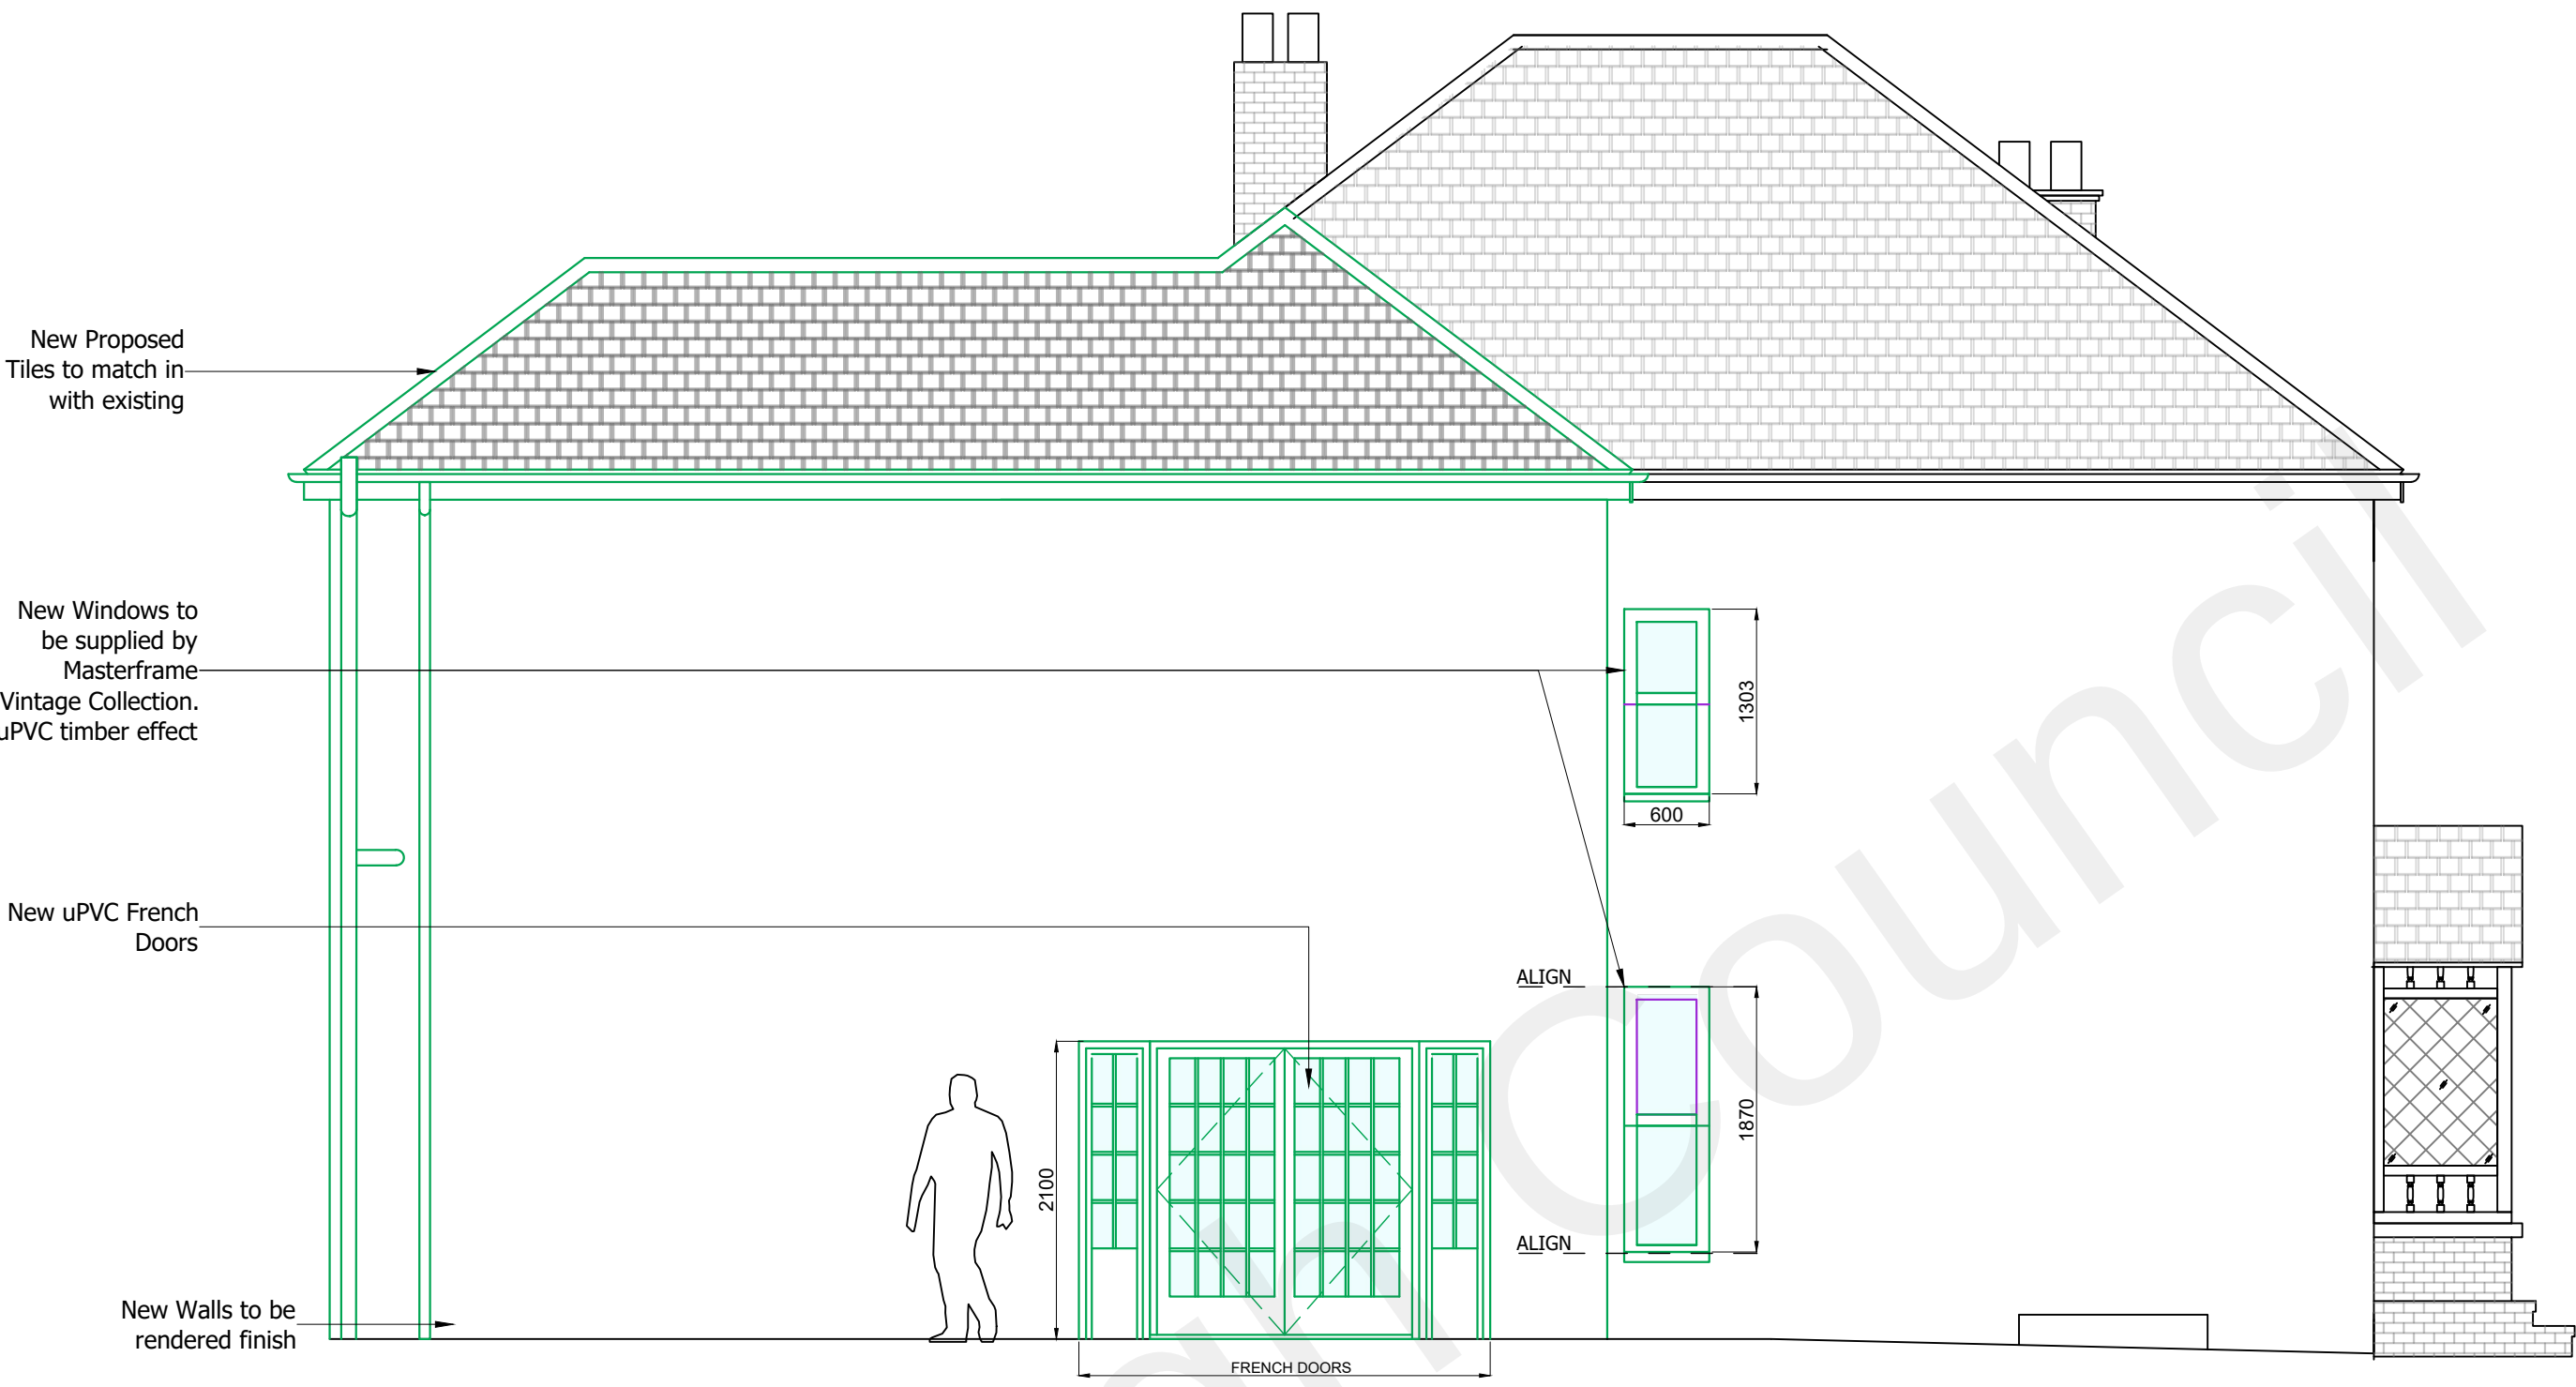

ELEVATION B: PROPOSED SIDE ELEVATION
SCALE 1:50@A1




ELEVATION C: PROPOSED REAR ELEVATION
SCALE 1:50@A1



ELEVATION D: PROPOSED SIDE ELEVATION
SCALE 1:50@A1

- GENERAL NOTES:
1. ALL WORKS WITHIN THIS DOCUMENT TO BE INSTALLED/CARRIED OUT IN COMPLIANCE WITH THE LATEST BUILDING REGULATIONS AND BRITISH STANDARDS. DISCREPANCIES TO BE REPORTED TO THE DESIGNER PRIOR TO WORK COMMENCING OR MATERIALS ORDERED.
 2. DRAWINGS TO BE READ IN CONJUNCTION WITH APPROVED PLANNING DRAWINGS AND APPROVED STRUCTURAL CALCULATIONS. NO WORK IS TO COMMENCE ON SITE UNTIL ALL PLANNING CONDITIONS ARE APPROVED.
 3. CONTRACTOR TO CONFIRM ALL ON SITE DIMENSIONS PRIOR TO MANUFACTURE /INSTALLATION AND MUST REPORT ANY DISCREPANCIES BACK TO DESIGNER.
 4. THIS DRAWING MUST NOT BE SCALED, WORK TO DIMENSIONS ONLY.
 5. ANY CONSTRUCTION/MANUFACTURE DRAWINGS IN THIS DOCUMENT ARE INDICATIVE. IT IS THE RESPONSIBILITY OF THE CONTRACTOR TO ENSURE THEY ARE FIT FOR PURPOSE, AND MAKE AMENDMENTS WHERE NECESSARY.
 6. THE CONTENTS OF THIS DOCUMENT ARE THE PROPERTY OF BEVERLEY ANN DESIGN LTD AND MUST NOT BE COPIED OR DISTRIBUTED IN WHOLE OR PART WITHOUT FORMAL CONSENT.

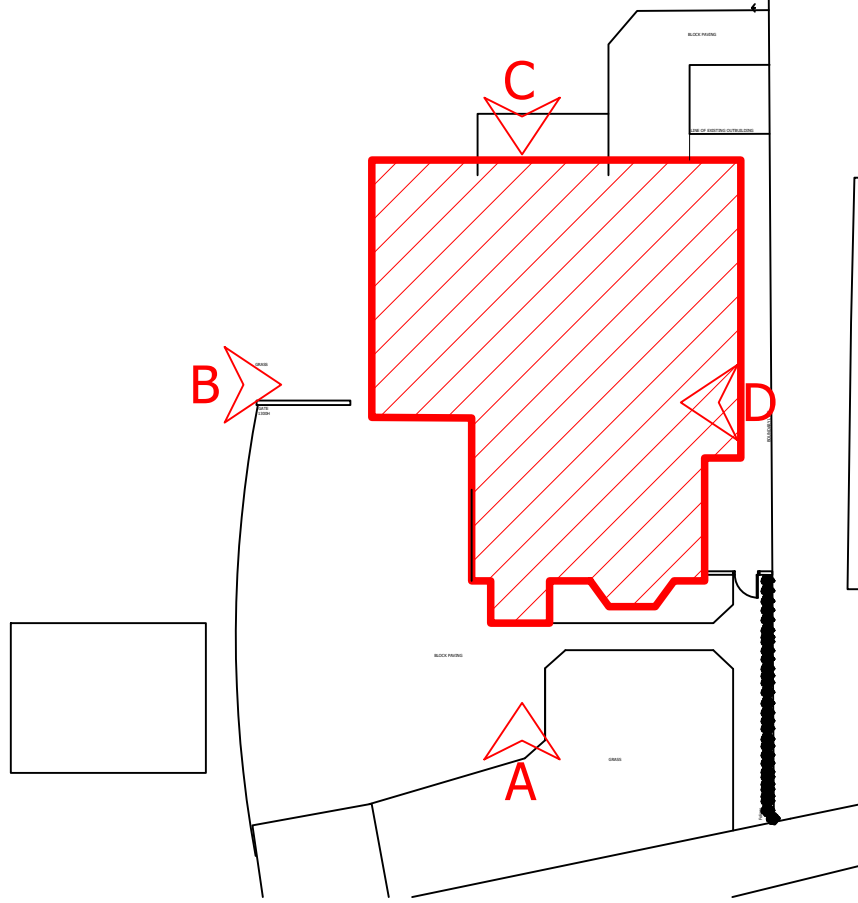

SITE MAP
SCALE 1:250@A1

- LEGEND
- EXISTING STRUCTURE
 - PROPOSED STRUCTURE

REV	DATE	DESCRIPTION

PROJECT: HOUSE EXTENSION		
PROJECT NUMBER: BADL_9000_001		
PROJECT ADDRESS: MAYCROFT WROTHAM ROAD MOEPHAM DA13 0HT		
DRAWING NAME: PROPOSED ELEVATIONS		
PURPOSE: PLANNING APPLICATION		
DRAWING NUMBER: 9000-A-201	REVISION: P07	
SCALE: AS SHOWN	DRAWING STATUS: FOR SUBMISSION	
DATE: 30.11.2021	DRAWN: BADL	ISSUED: BADL
 BEVERLEY ANN DESIGN LTD PLANNING & ARCHITECTURAL DESIGN BEVERLEY ANN DESIGN LTD 20-22 WENLOCK ROAD, LONDON, N1 7GU EMAIL: info@beverleyanndesign.com PHONE: 07877 531271		

SCALE BAR 1:50 (meters)

