






3D ILLUSTRATION of Existing Summer House

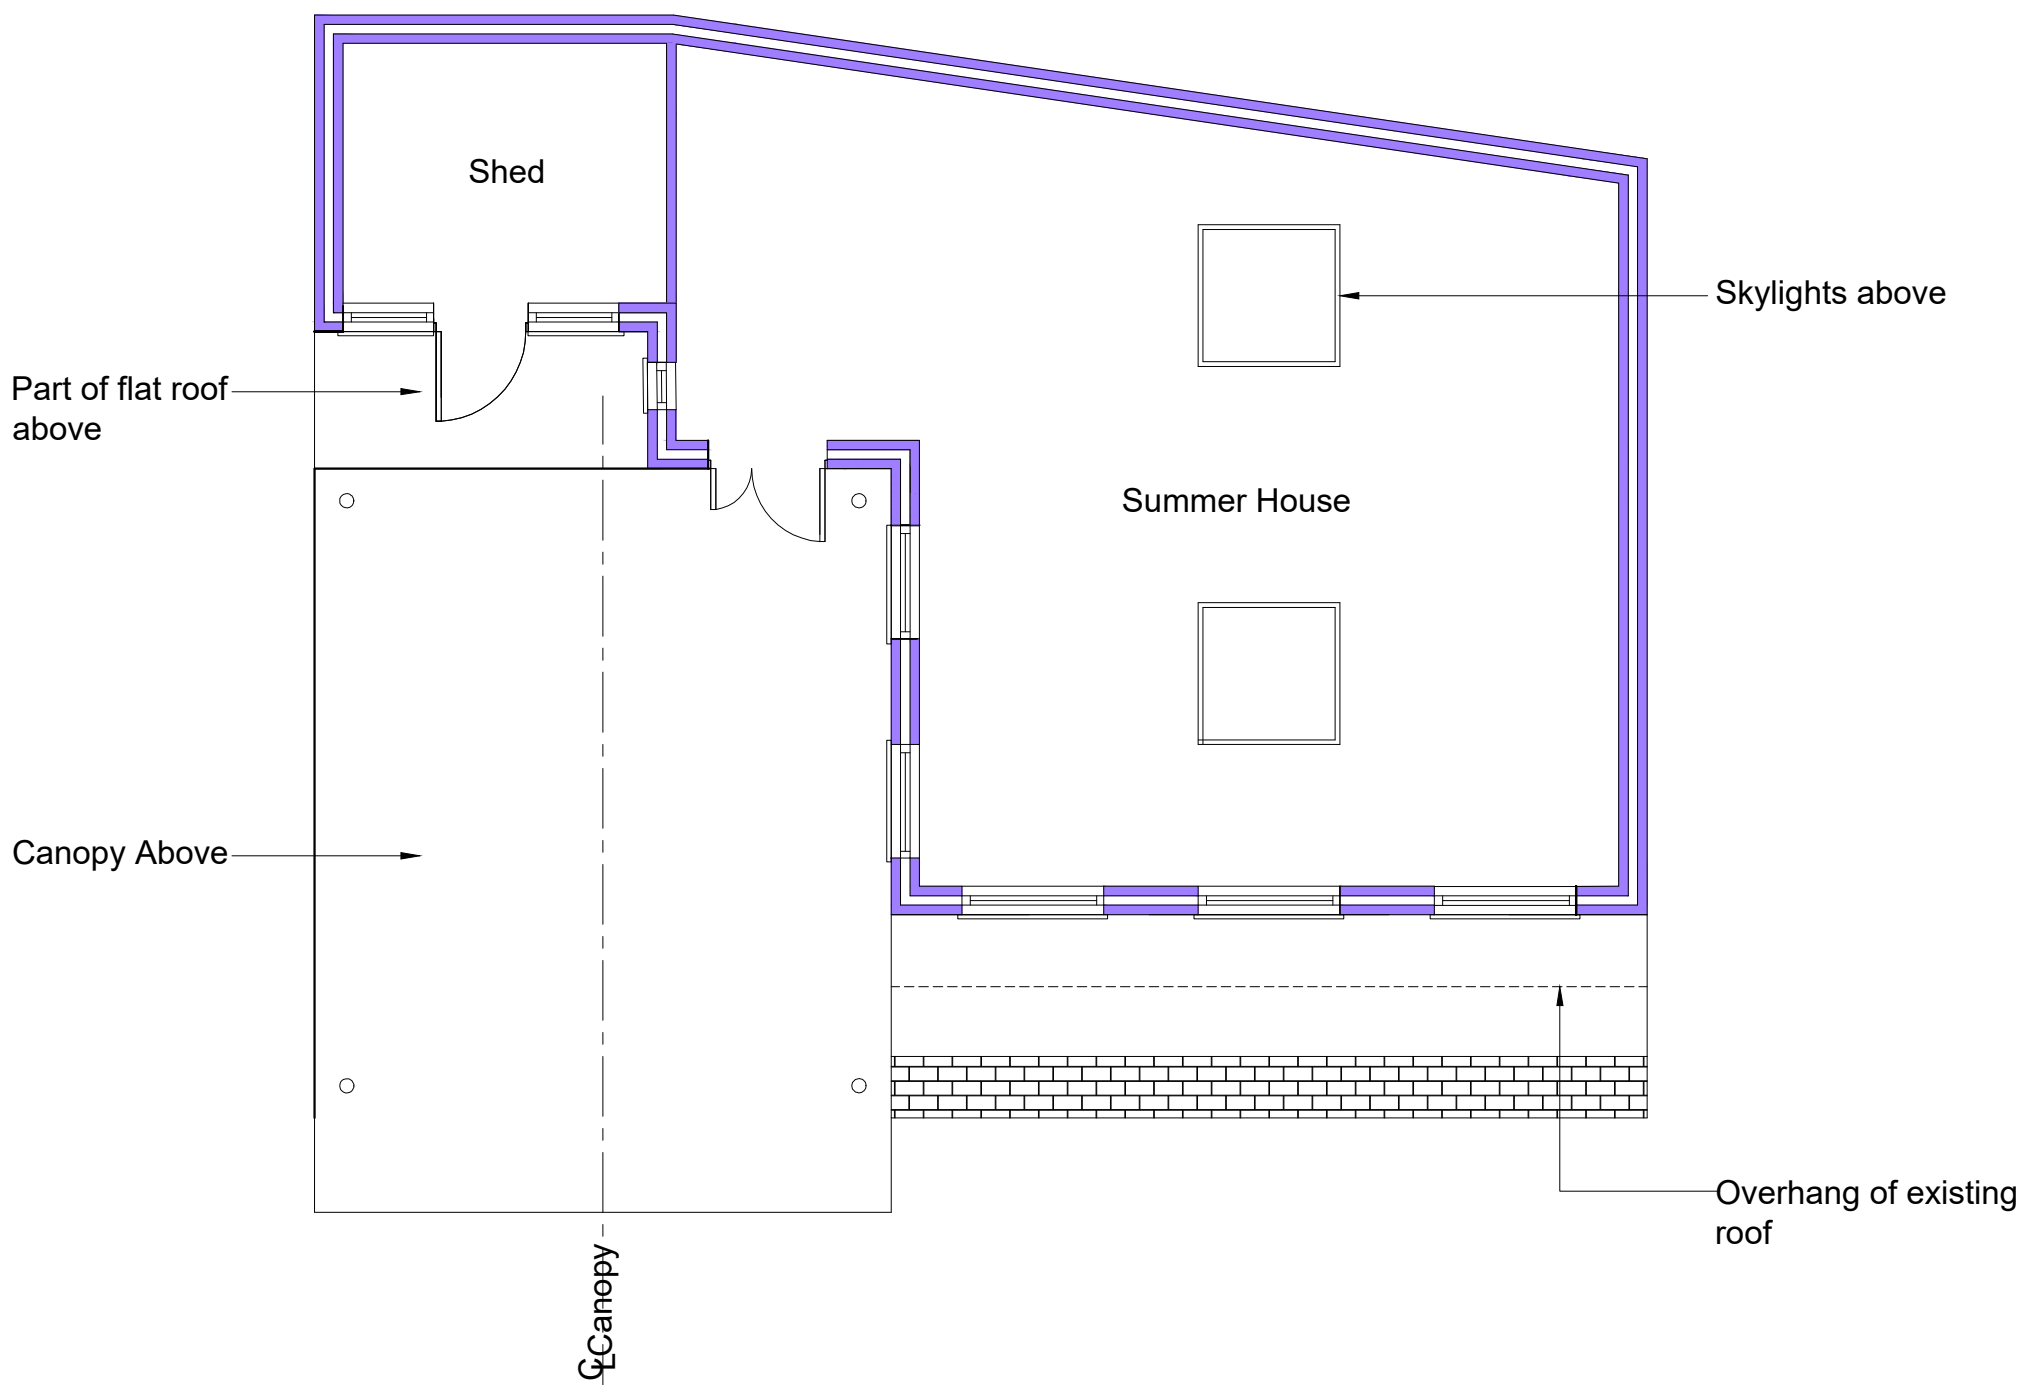


Existing Ground Floor Plan

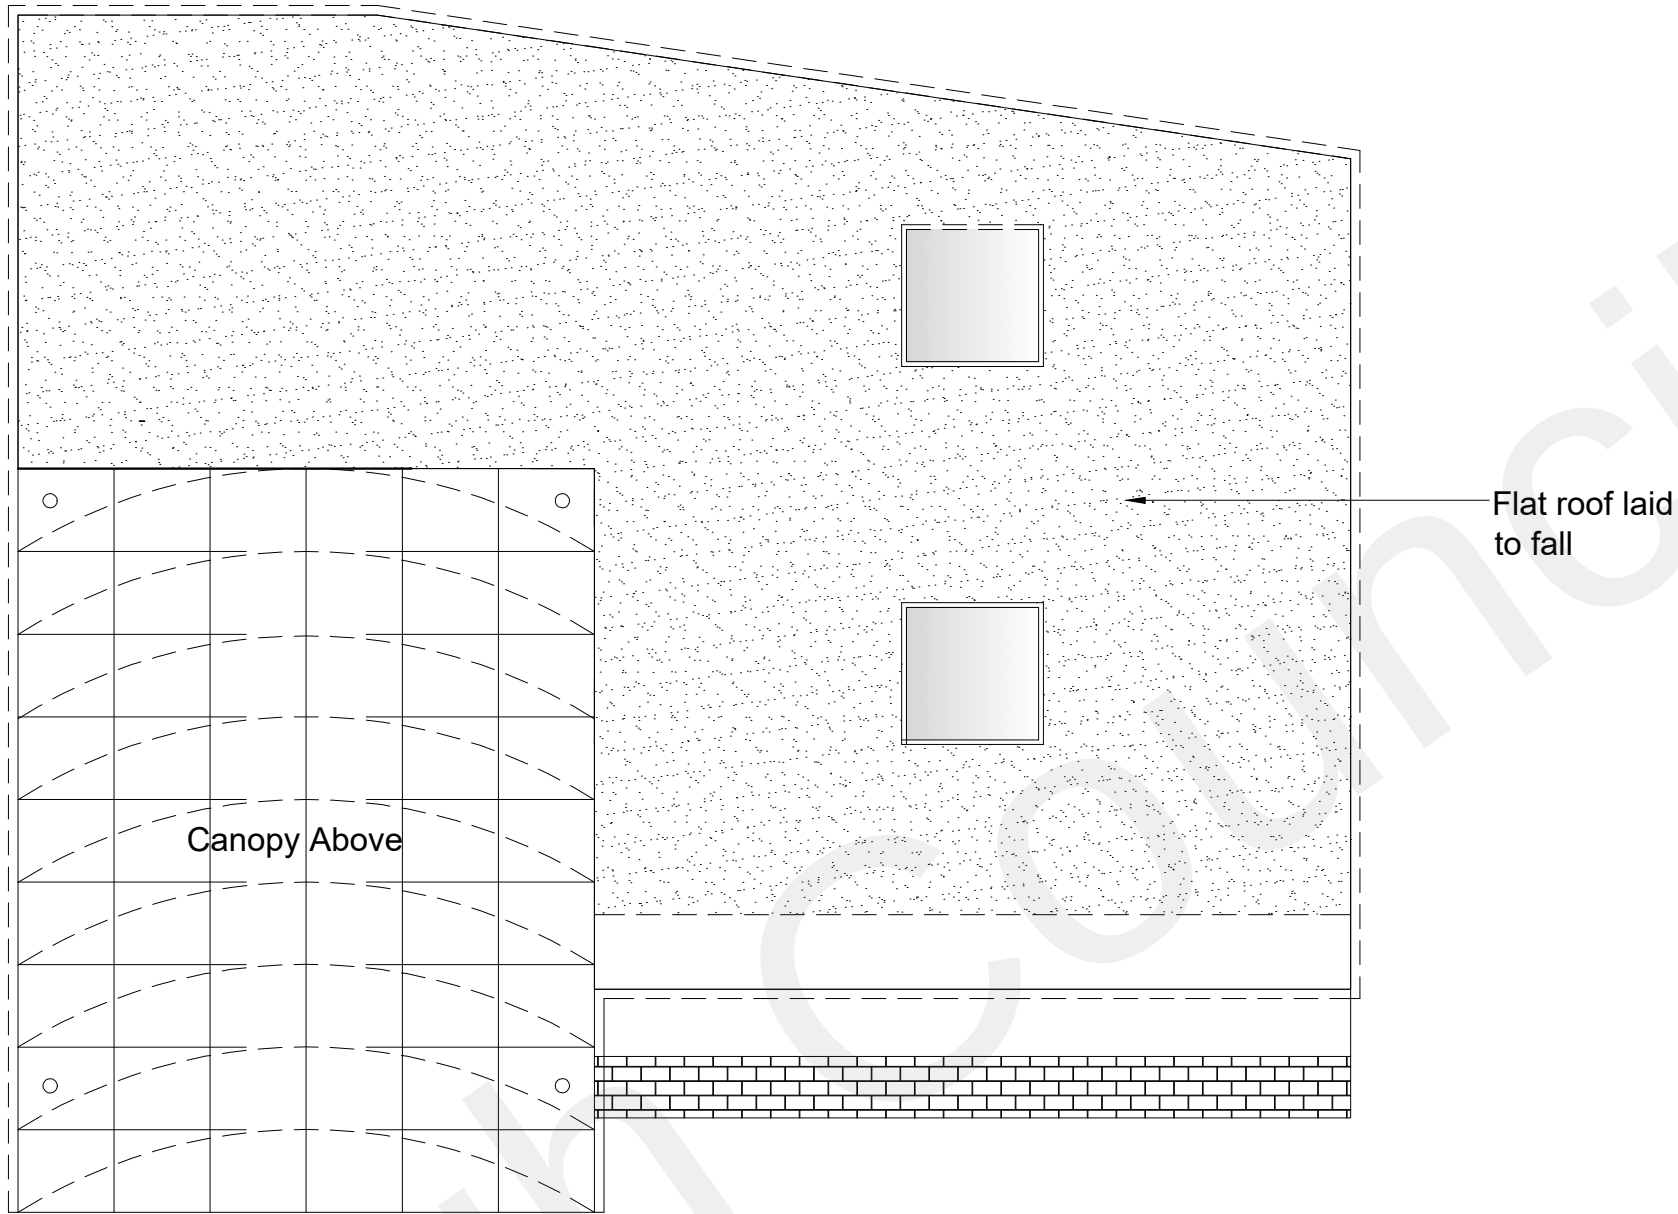


Existing Roof Plan

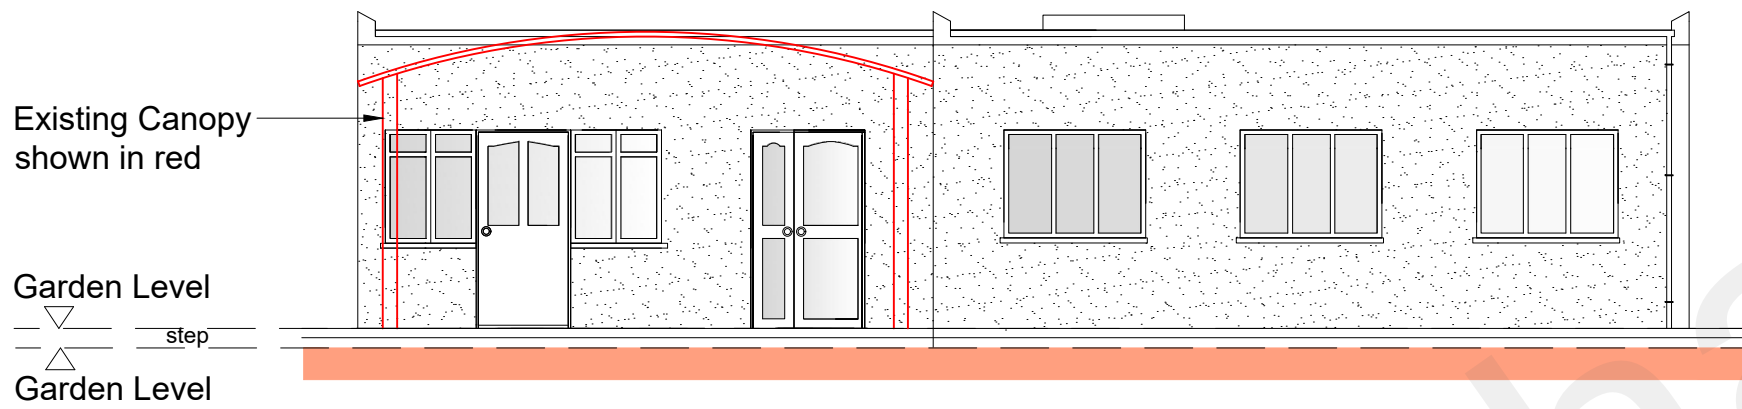


Existing Front Elevation

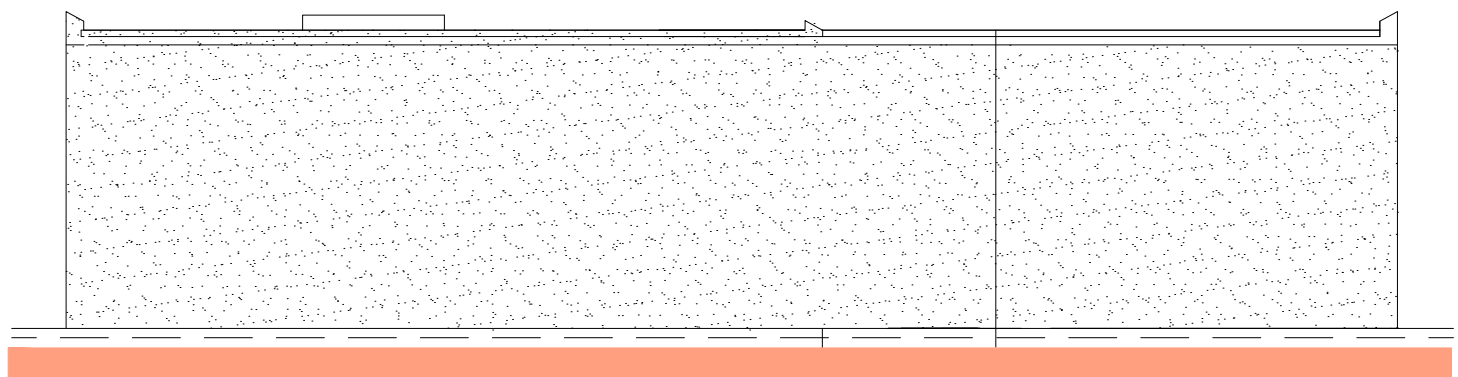

Existing Rear Elevation

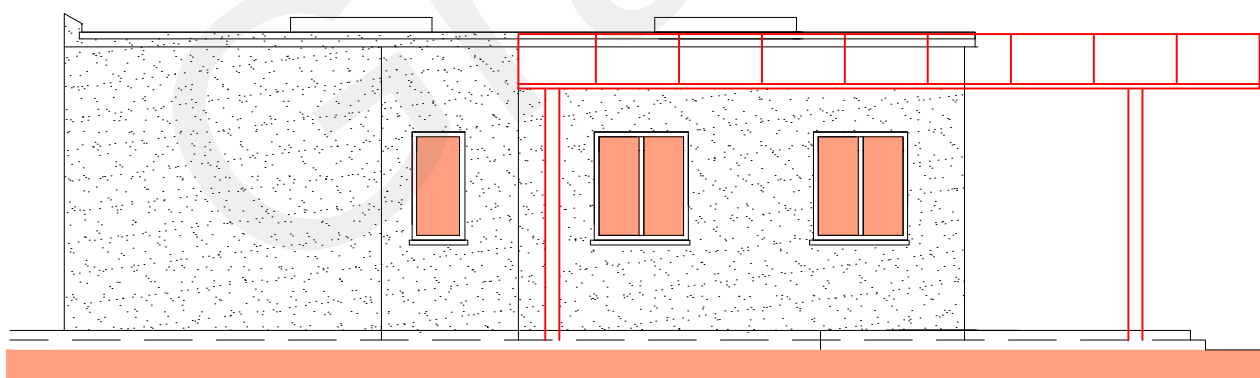

Existing Side Elevation 1

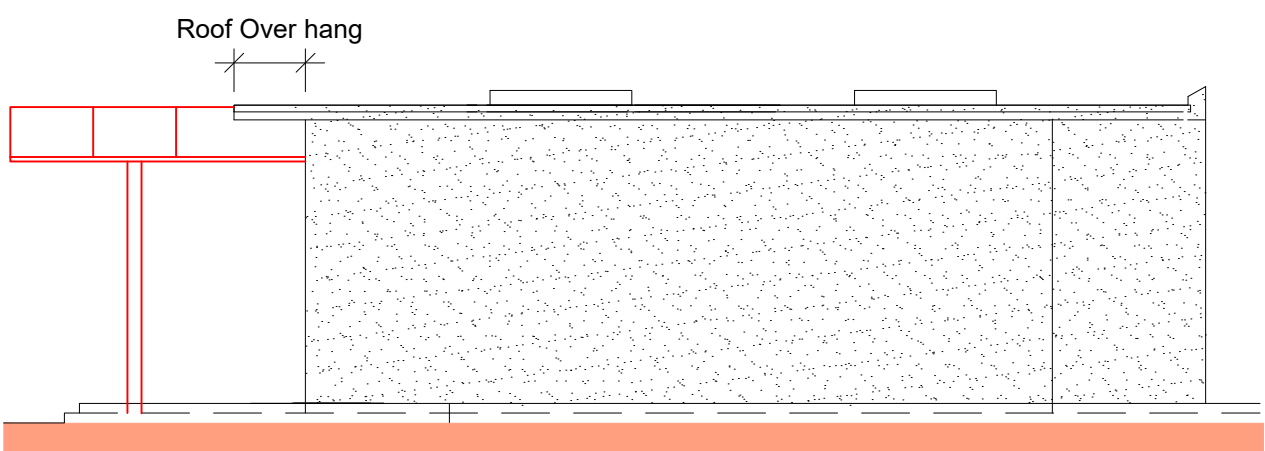


Existing Side Elevation 2

EXISTING PLANS

P3	ISSUED TO GRAVESHAM PLAN DEPT	11.10.21	MC
P2	ISSUED TO GRAVESHAM PLAN DEPT	XX.10.21	MC
P1	ISSUED TO GRAVESHAM PLAN DEPT	XX.08.21	MC

Rev		Date	By
-----	--	------	----

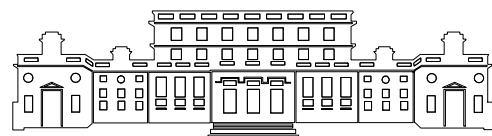

OFFICE 48, 95 WILTON ROAD, VICTORIA, LONDON, SW1V 1BZ
T : 07940121222
www.designerplans.co.uk

Job Title
**256 SINGLEWELL ROAD
GRAVESEND KENT DA11 7RE**

Drawing Title
EXISTING PLANS

Scale 1:100 @ A1	Date AUG ` 21	Drawn By MC
Job No. 51-1000-143	Dwg No. S03	Rev P3

