

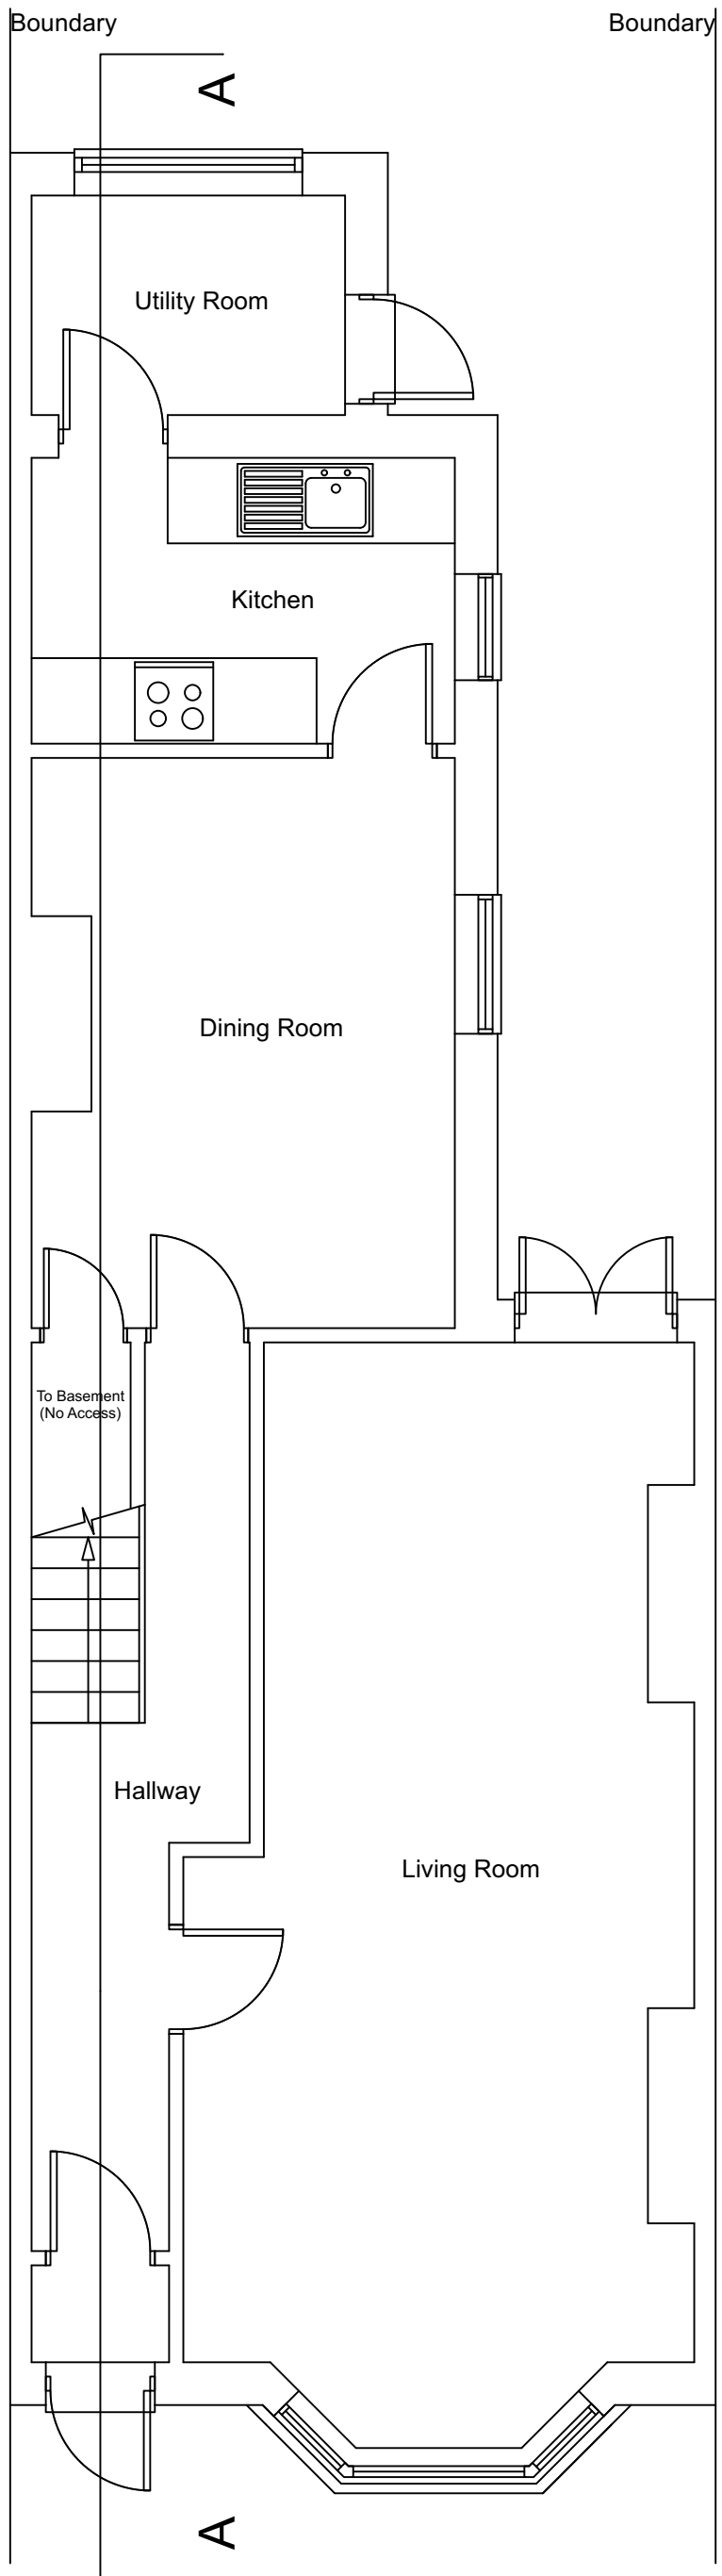



- Note:-**
- All dimensions where indicated are approximate and are for guidance purposes only. Actual dimensions should be checked on site.
 - For proposed elevations see drawing 2023/115 - 005.
 - Contractor to assume design responsibility under CDM2015.
 - Note, all structural information noted should be checked against detailed structural engineers information / calculation sheets.

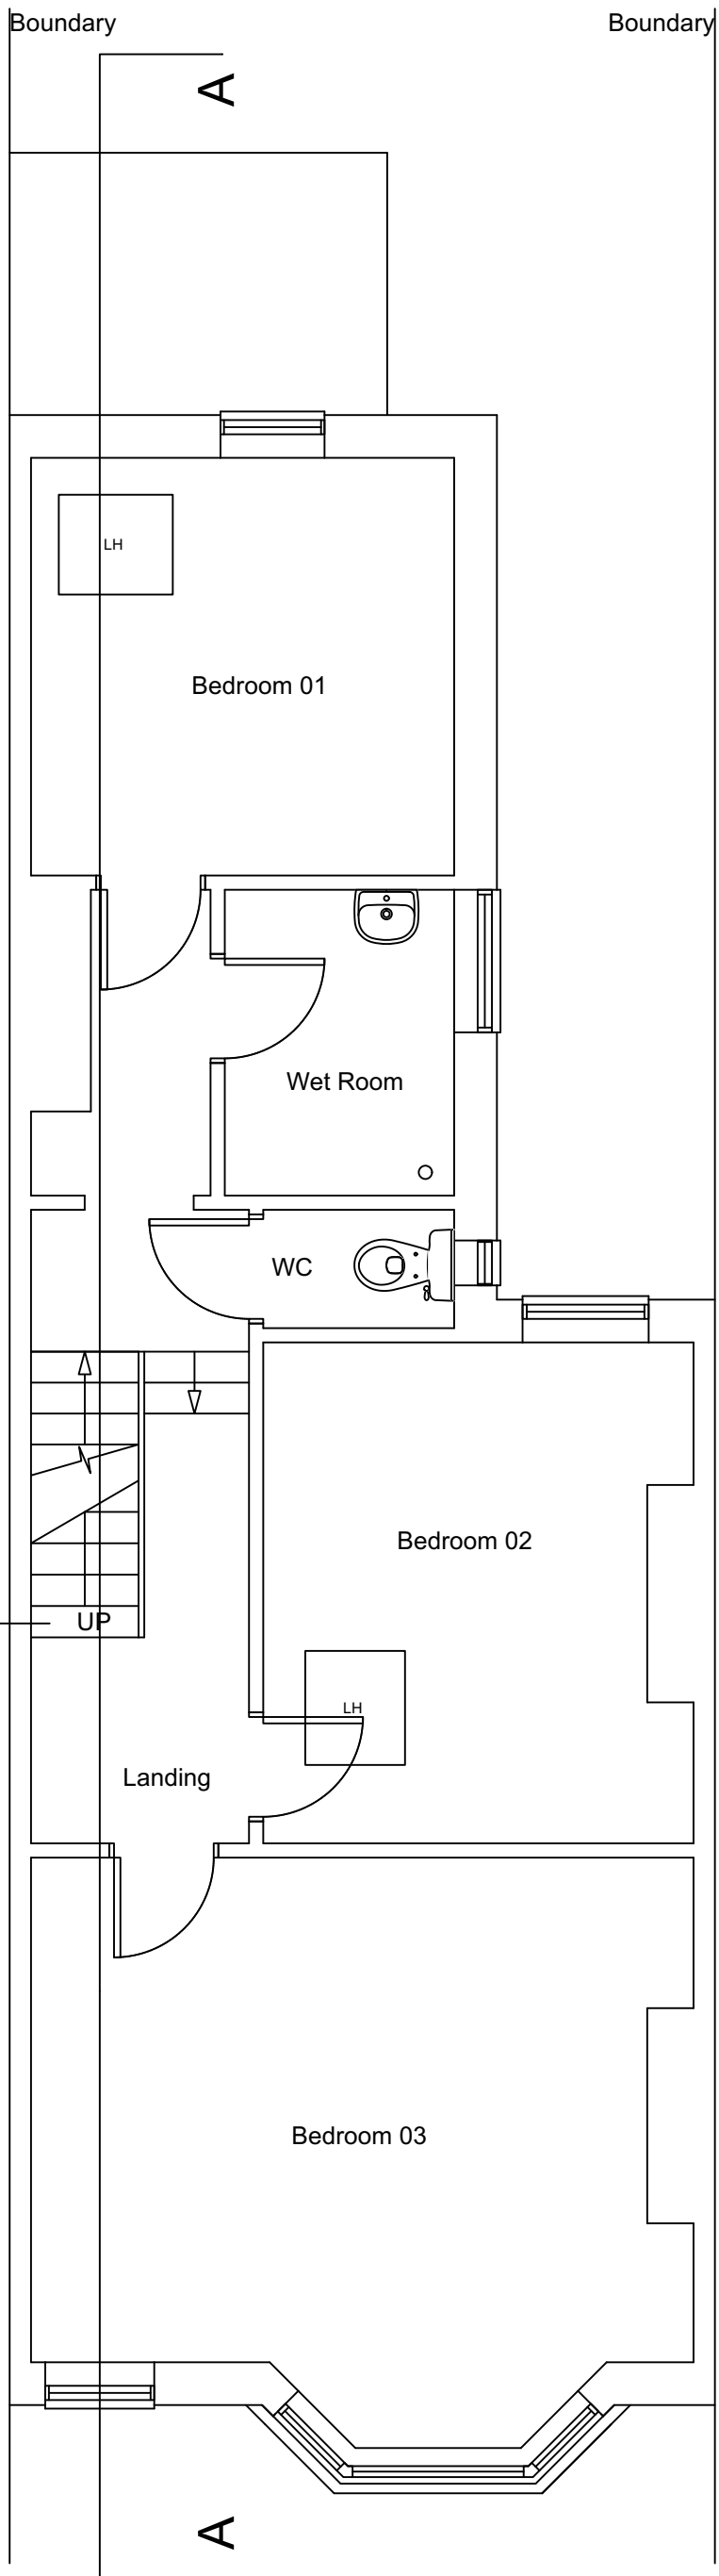


Ground Floor Plan

 

First Floor Plan

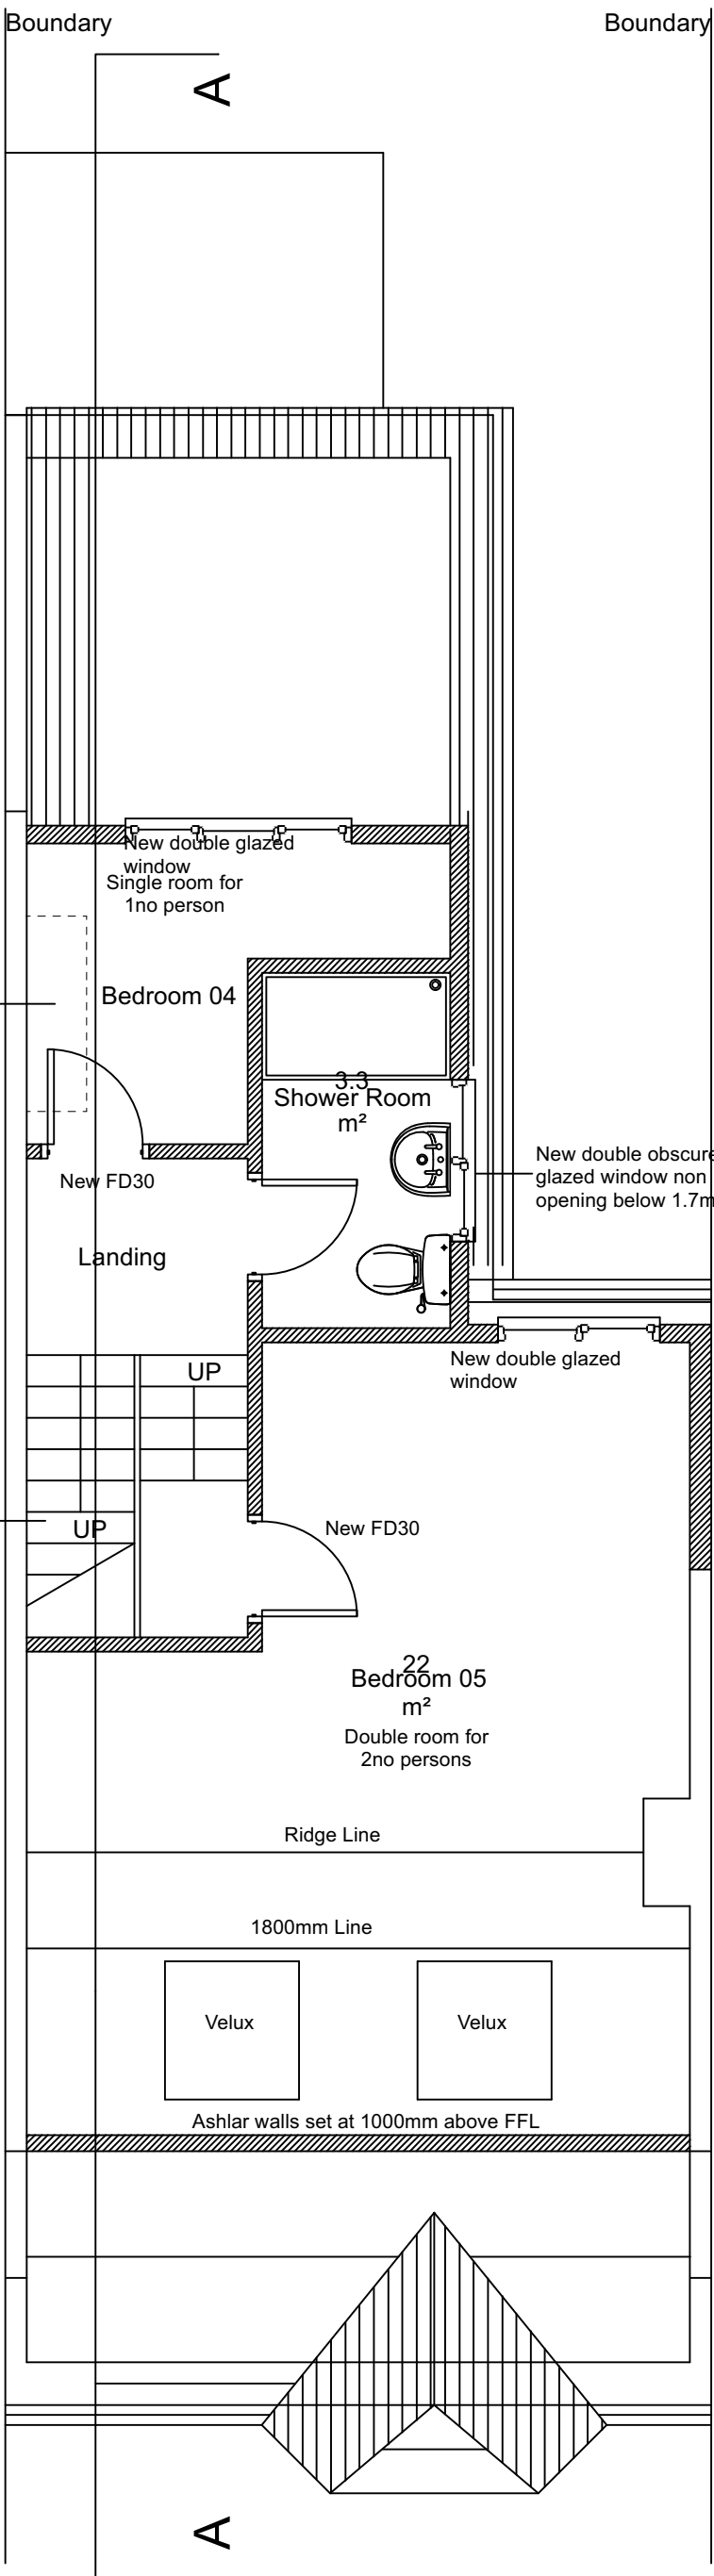

Second Floor Plan

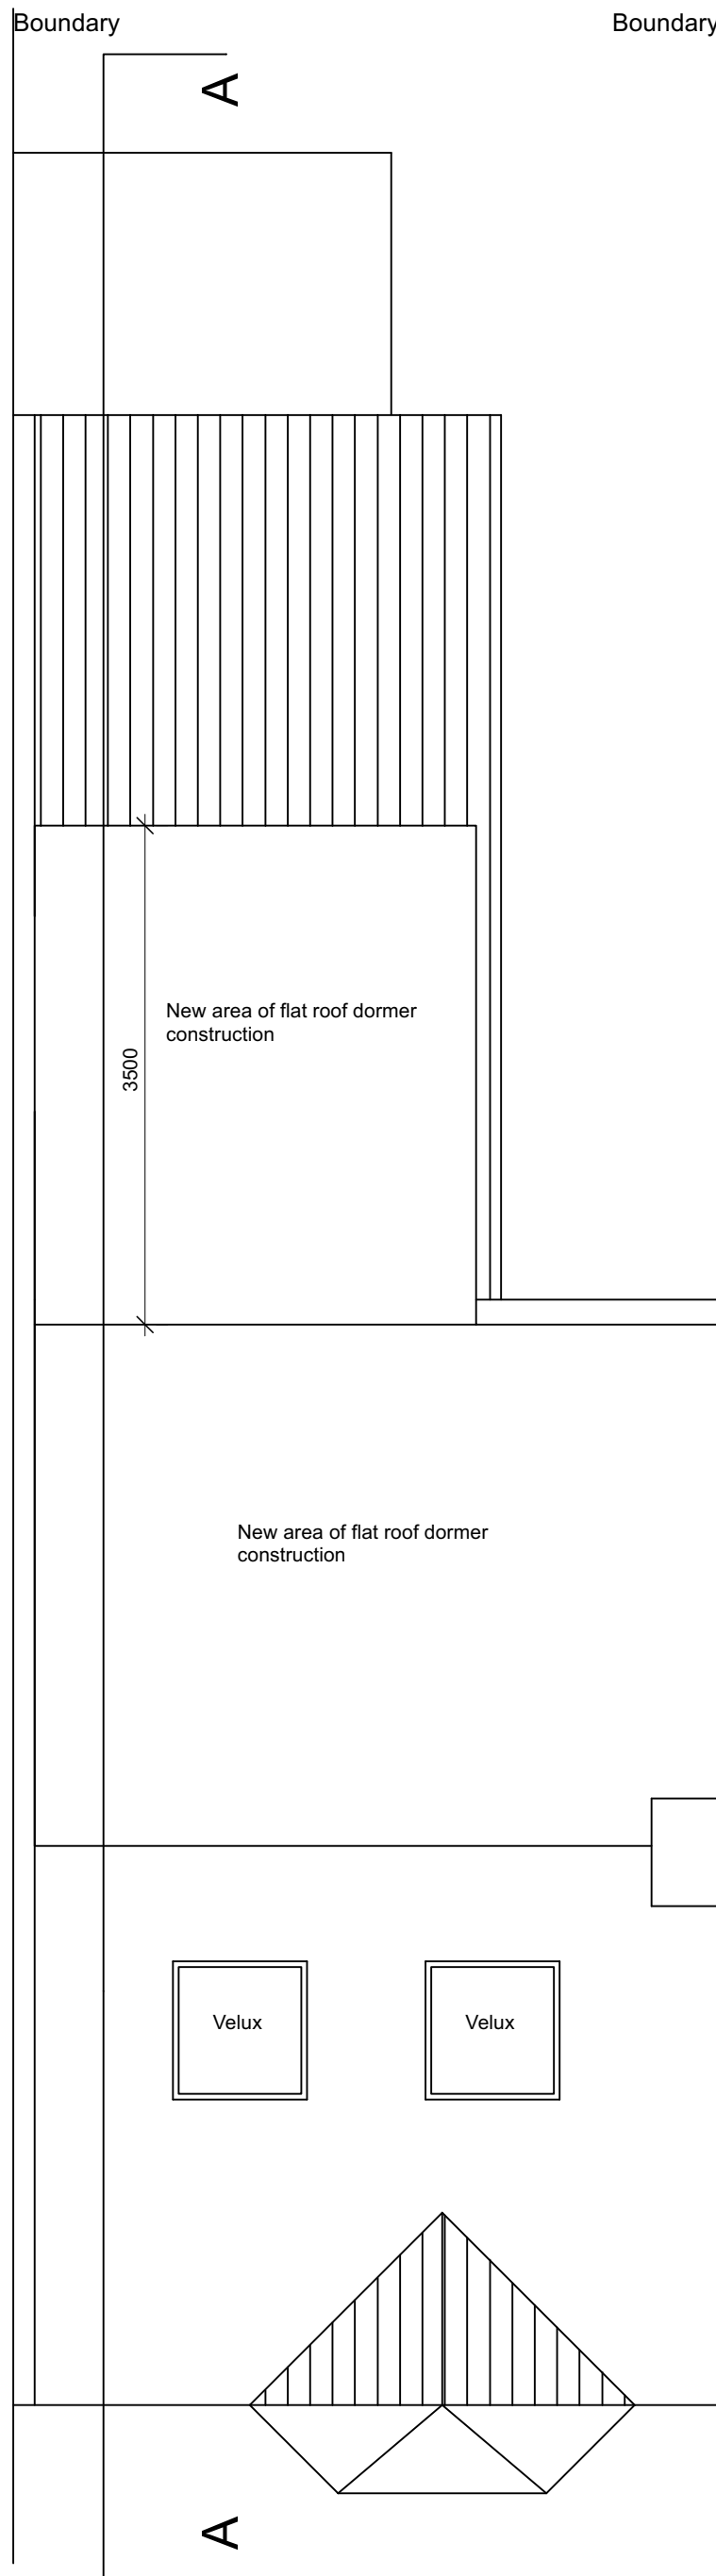

Roof Plan

DORMER CALCULATIONS

DORMER 1 (Rear Roof Slope)
 $3.62 \times 2.24 \times 4.80 = 38.92 / 2 = 19.46\text{m}^3$

DORMER 2 (Above Outrigger)
Shape 1
 $3.5 \times 3.09 \times 1.29 = 13.95\text{m}^3$

Shape 2
 $3.5 \times 3.09 \times 1.16 = 12.54 / 2 = 6.27\text{m}^3$

TOTAL = 39.23m³

A Dormer size reduced to fall below 40m3 on planners advice		07.06.24		
REV	DESCRIPTION	DATE	INIT	CHD
STATUS	FOR INFORMATION			

Client
Mr. I Ubi

Project
15 Norfolk Road, Gravesend, Kent. DA12 2RX

Title
Proposed Floor Plans

Scale	Date	Drawn	Checked
1:50@A1	14.12.23	N/A	N/A
Project No:	Drawing No.	Revision	
2023-115	104	A	

