

EXISTING AND PROPOSED - CHANGE OF USE

EXISTING - ELEVATIONS

East Elevation @1:100  
BE 01

North Elevation @1:100  
BE 02

South Elevation @1:100  
BE 03

West Elevation @1:100  
BE 04

Section @1:100  
CE 01

EXISTING - PLANS

Ground floor @1:100  
AE 01

Roof Plan @1:100  
AE 02

PROPOSED - ELEVATIONS

East Elevation  
BP 01

North Elevation  
BP 02

South Elevation  
BP 03


West Elevation  
BP 04

Section @1:100  
CP 01

PROPOSED - PLANS

Ground floor @1:100  
AP 01

Roof Plan @1:100  
AP 02

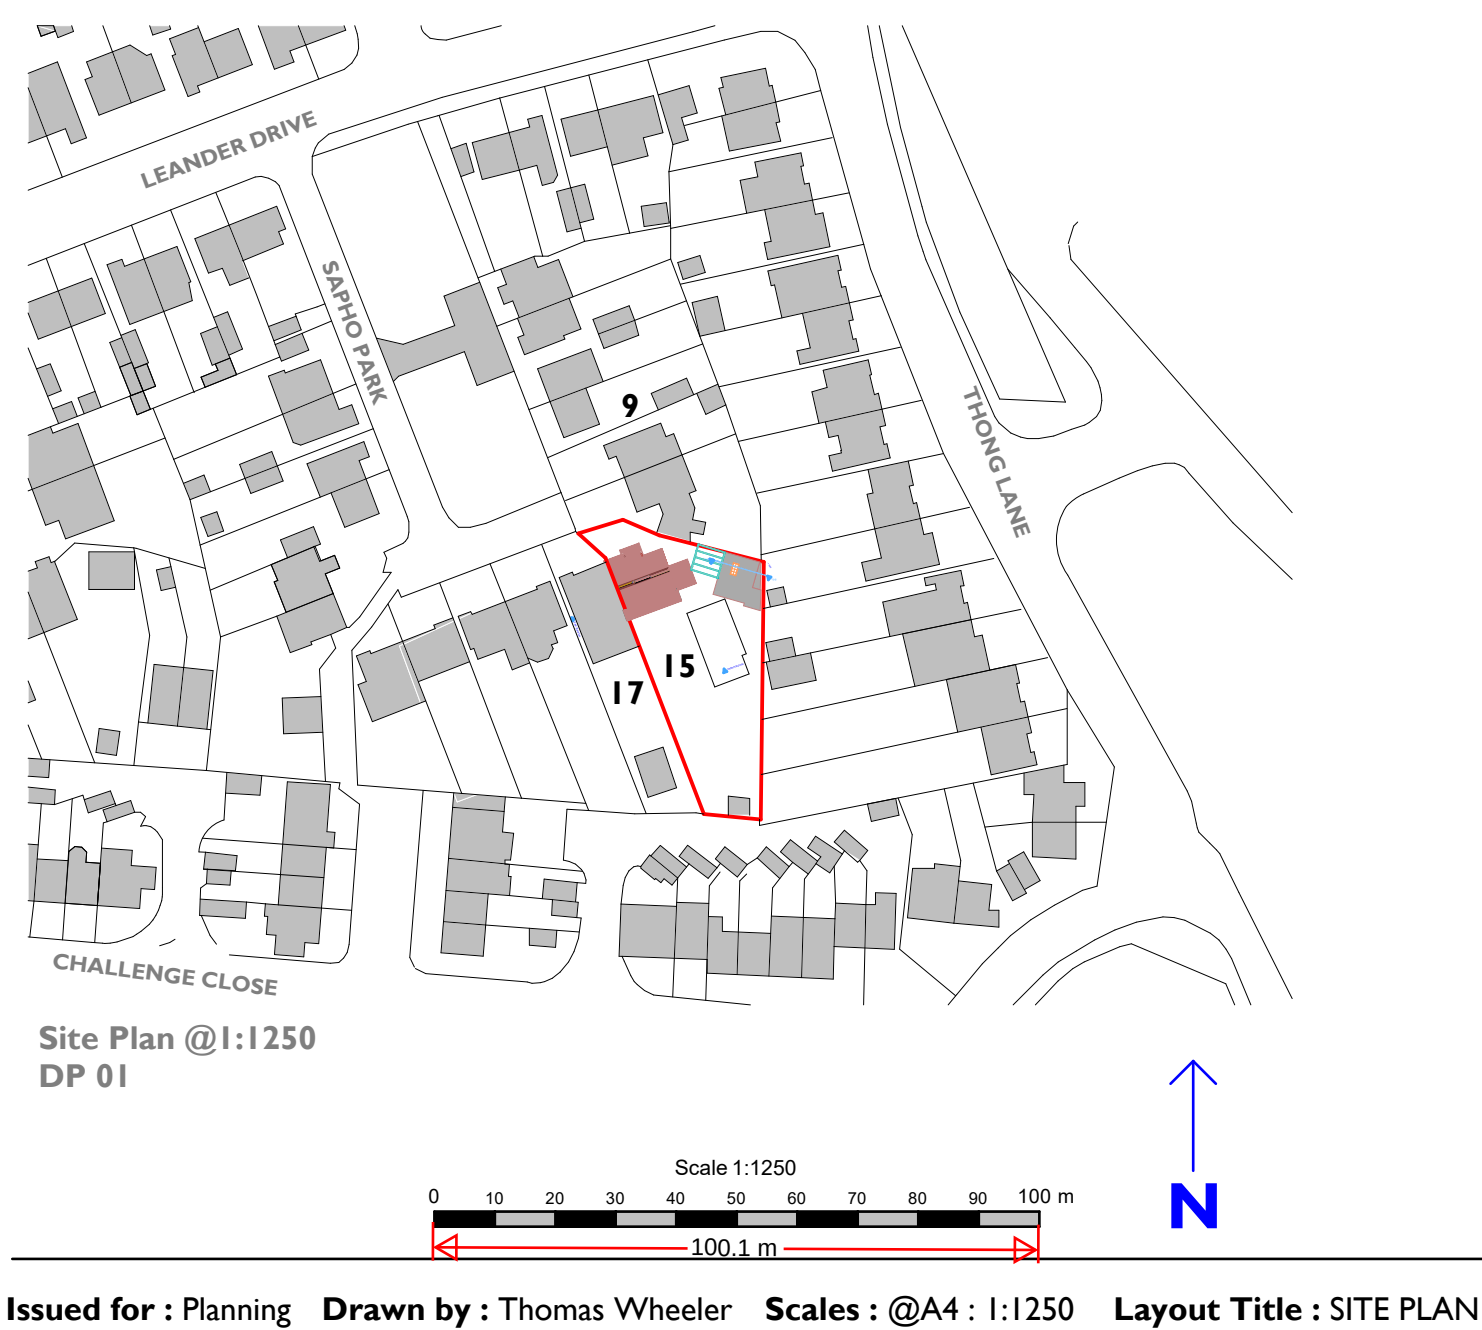

Issued for : Planning Drawn by : Thomas Wheeler Scales : @A4 : 1:1250 Layout Title : SITE PLAN

**View key :**  
AE 01- AE02 = Existing plan drawing view one to two  
AP 01- AP02 = Proposed plan drawing view one to two  
  
BE 01 - BE 04 = Existing Elevation drawing view one to four  
BP 01 - BP 04 = Proposed Elevation drawing view one to four  
  
CE 01 = Existing Section view one  
CP 01 = Proposed Section view one  
  
DP 01 = Proposed Site Plan

**THIS VIEW KEY IS SPECIFIC TO THIS SHEET  
IF REFERRING TO A VIEW ON THIS SHEET  
PLEASE QUOTE SHEET NO. AND VIEW NO.**

Issued for : Planning Drawn by : Attila Borca Scales : @A0 : 1:100 1:1250 Project No. : 0004 Project : 15 Sapho Park Client : Adina Ciuche Layout Title : Existing Sheet : 01

scale bar @1:100 0 1 2 4 8 0.02 m

