





MATERIAL
ROOF - SLATE TILES TO MATCH MAIN DWELLING
WALLS - PAINTED RENDER TO MATCH MAIN DWELLING
WINDOWS - WHITE uPVC

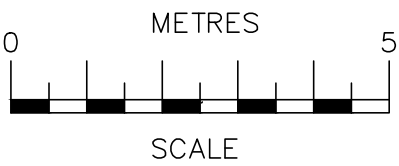

SCALE BAR @ 1:100

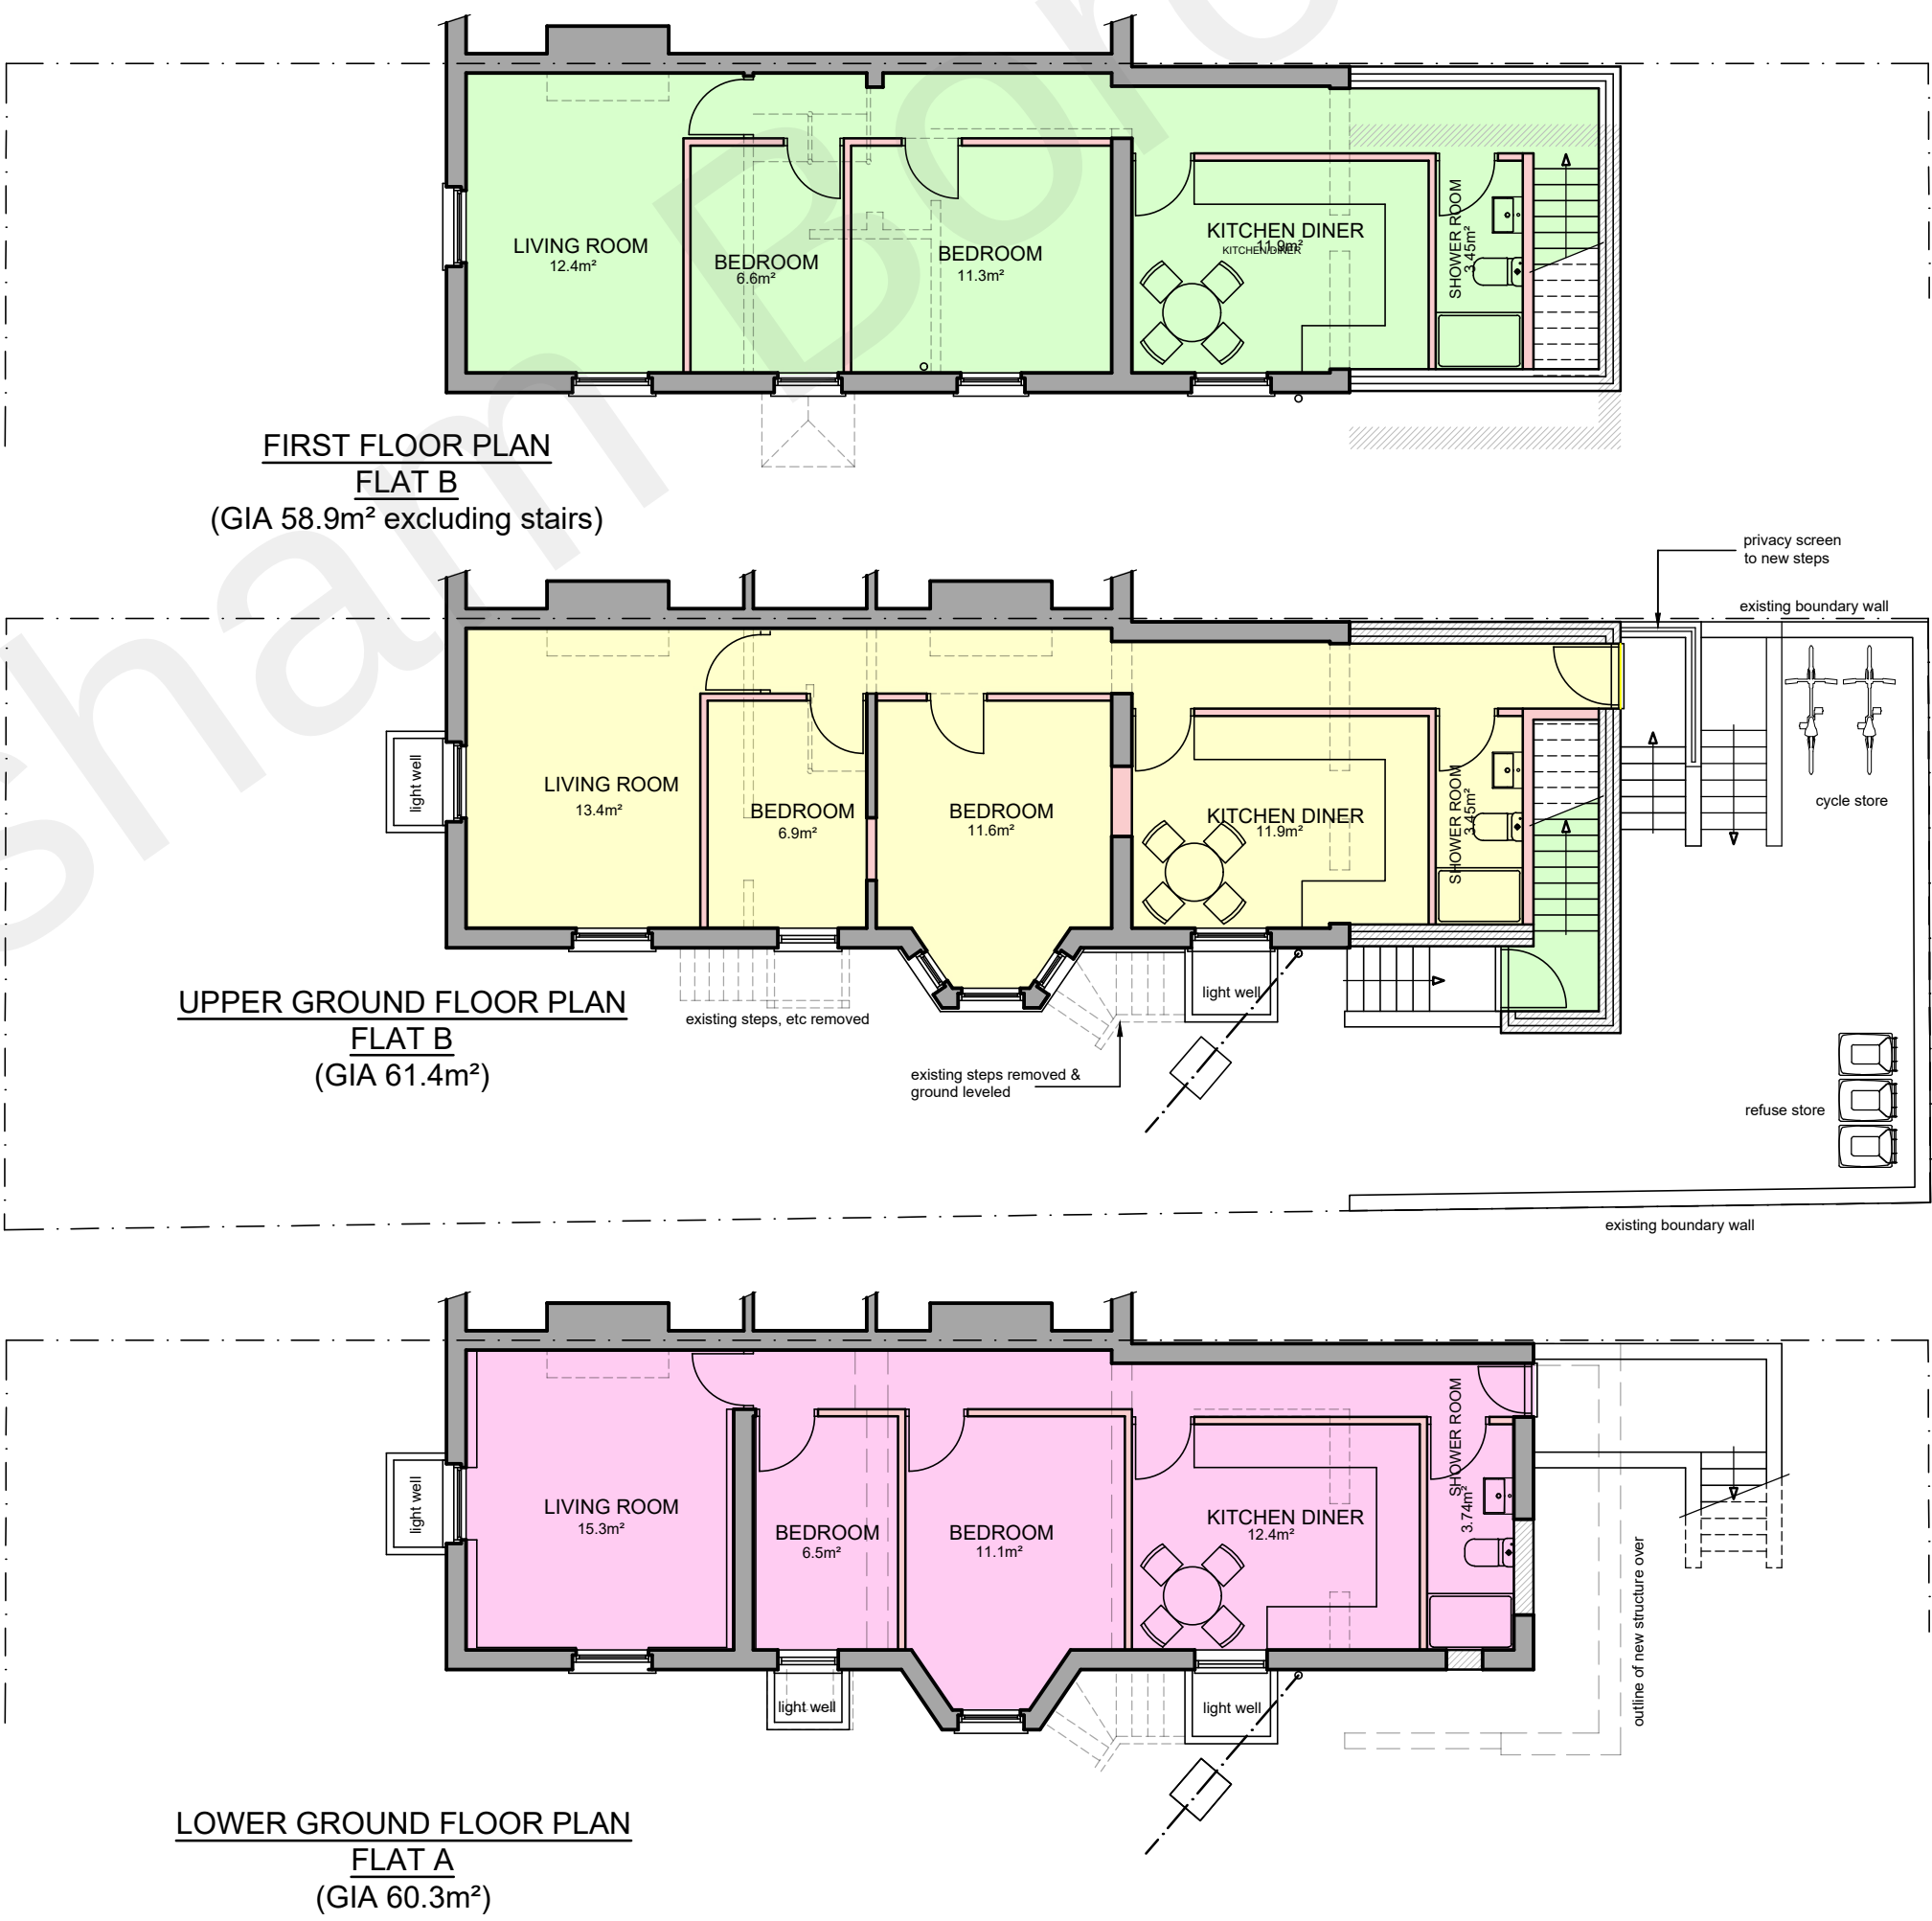

Date	No	Revision
Penfold Project Services		
Epmarket, Wrotham Road, Meopham, Kent, DA13 0JH		
Telephone: 01474 816690		
e-mail: apenfold448@btinternet.com		
Job Title:	36 ALBION ROAD GRAVESEND KENT DA12 2SR	
Dwg Title:	FLOOR PLANS & ELEVATIONS AS PROPOSED	
Scale:	1:100 @ A1	
Dwg No.:	02	
Date:	September 2021	