




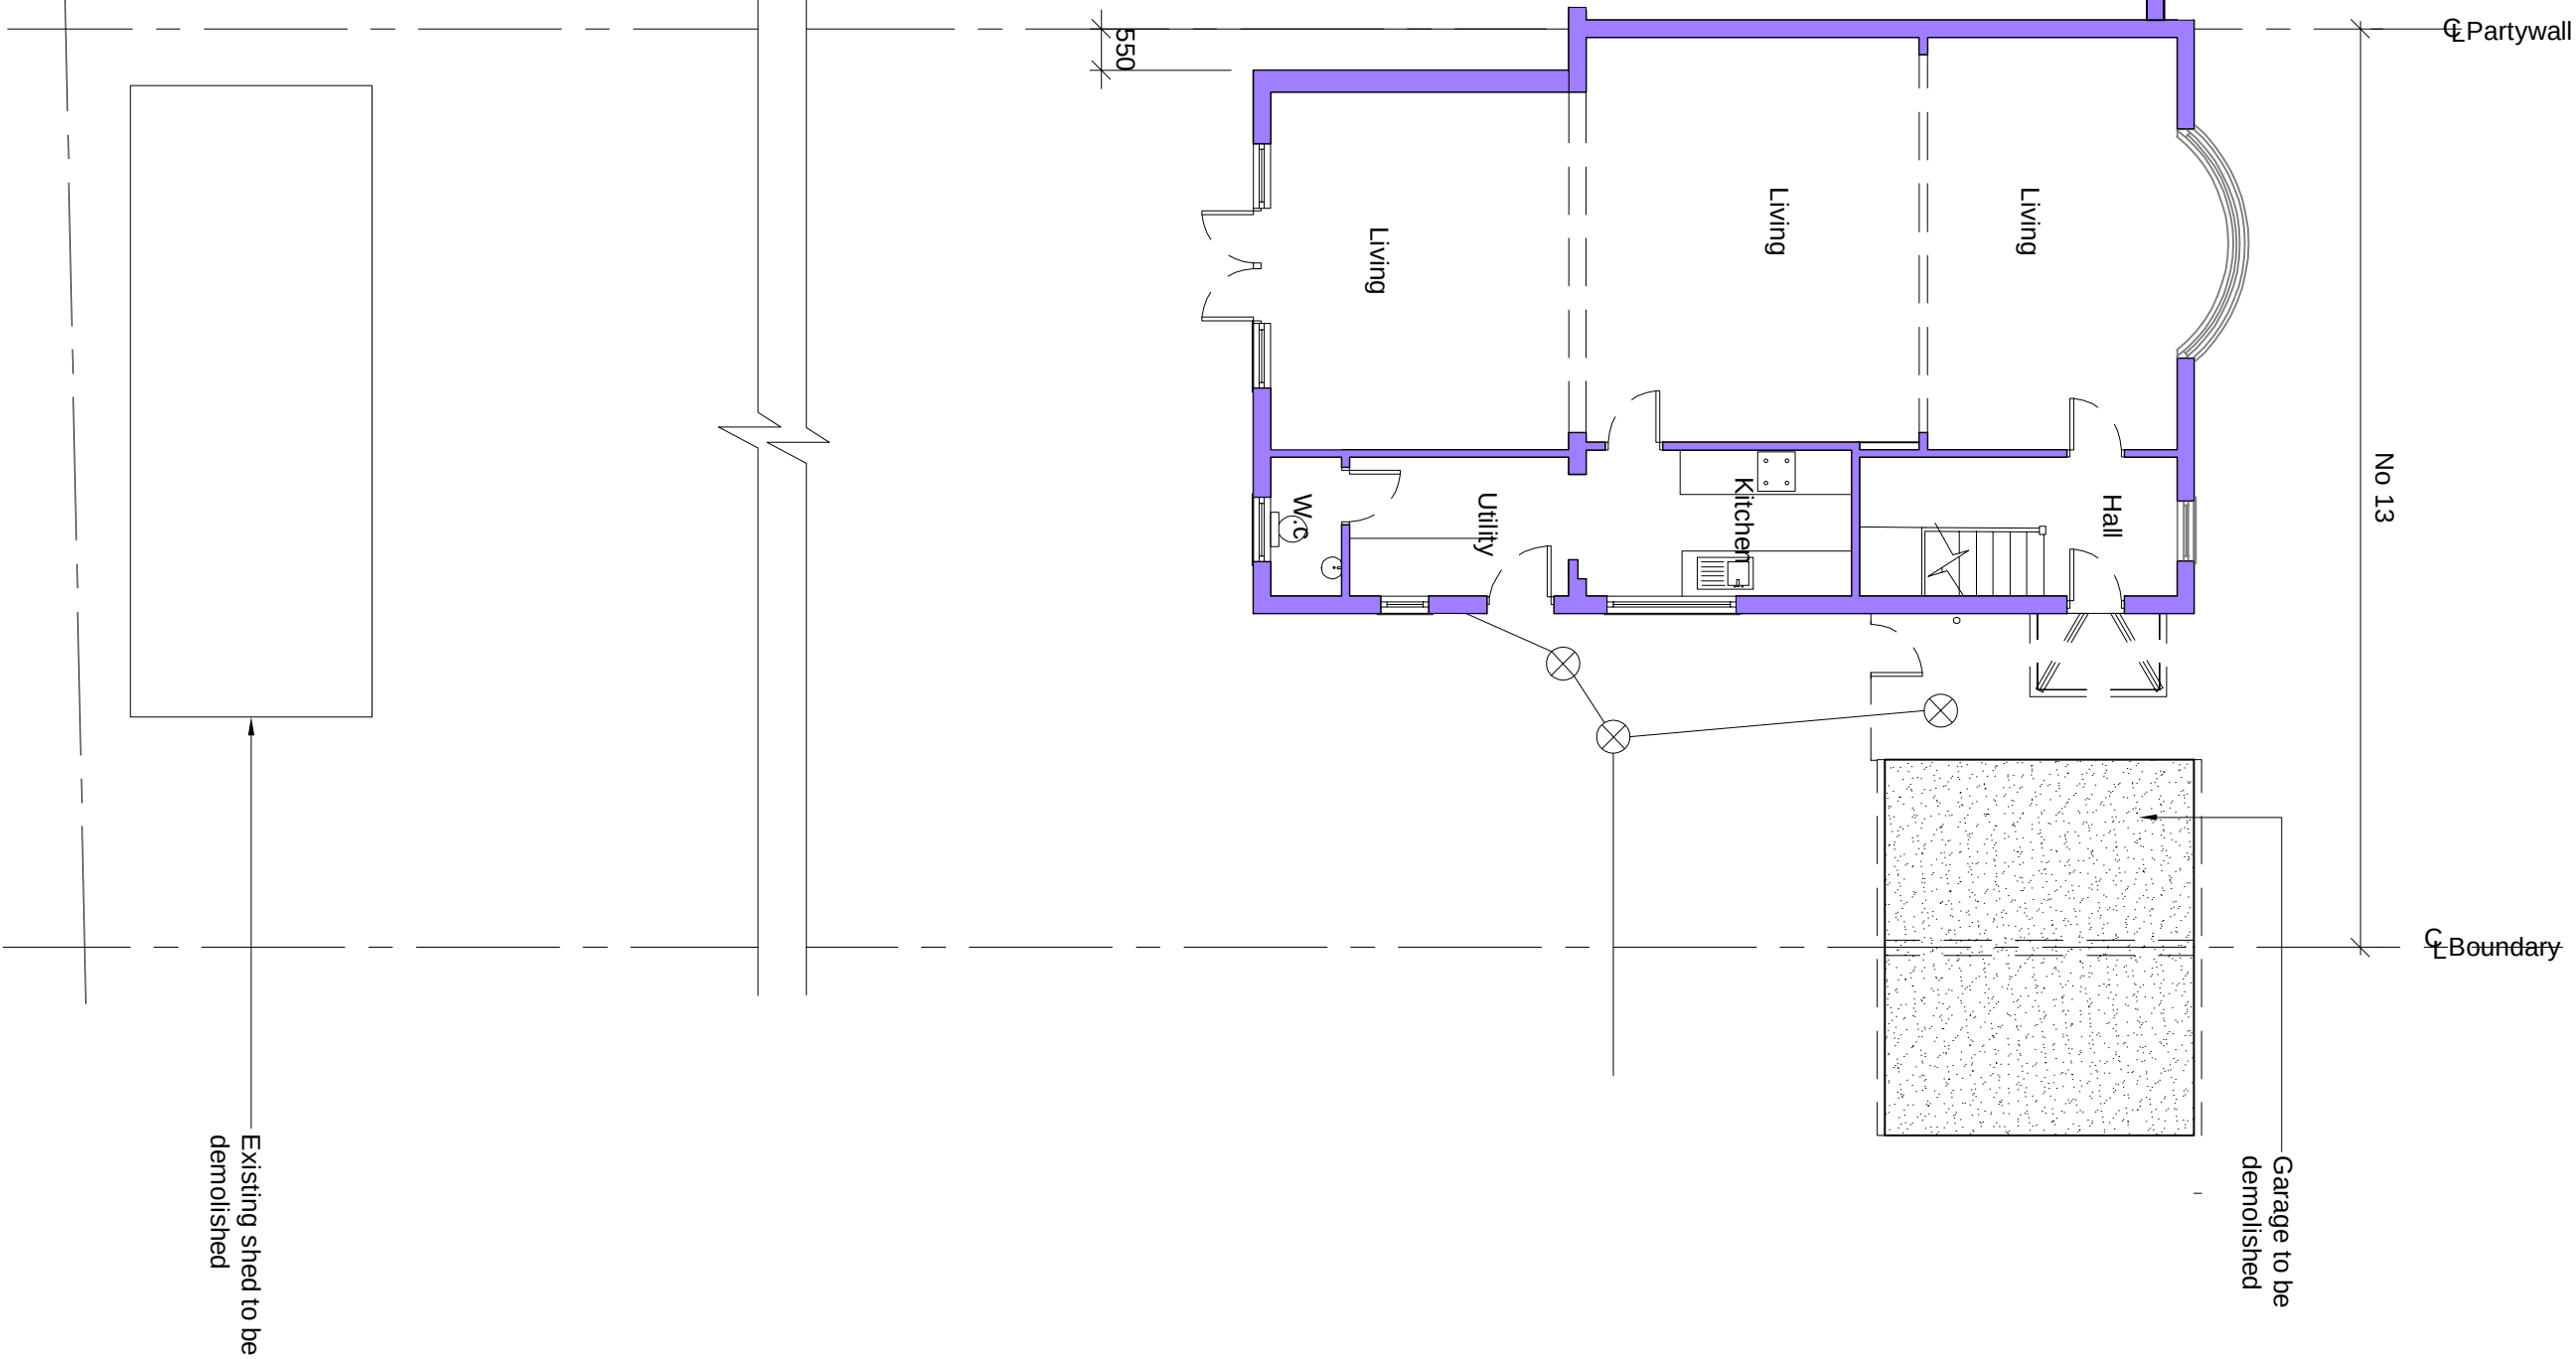


Existing Ground Floor Plan

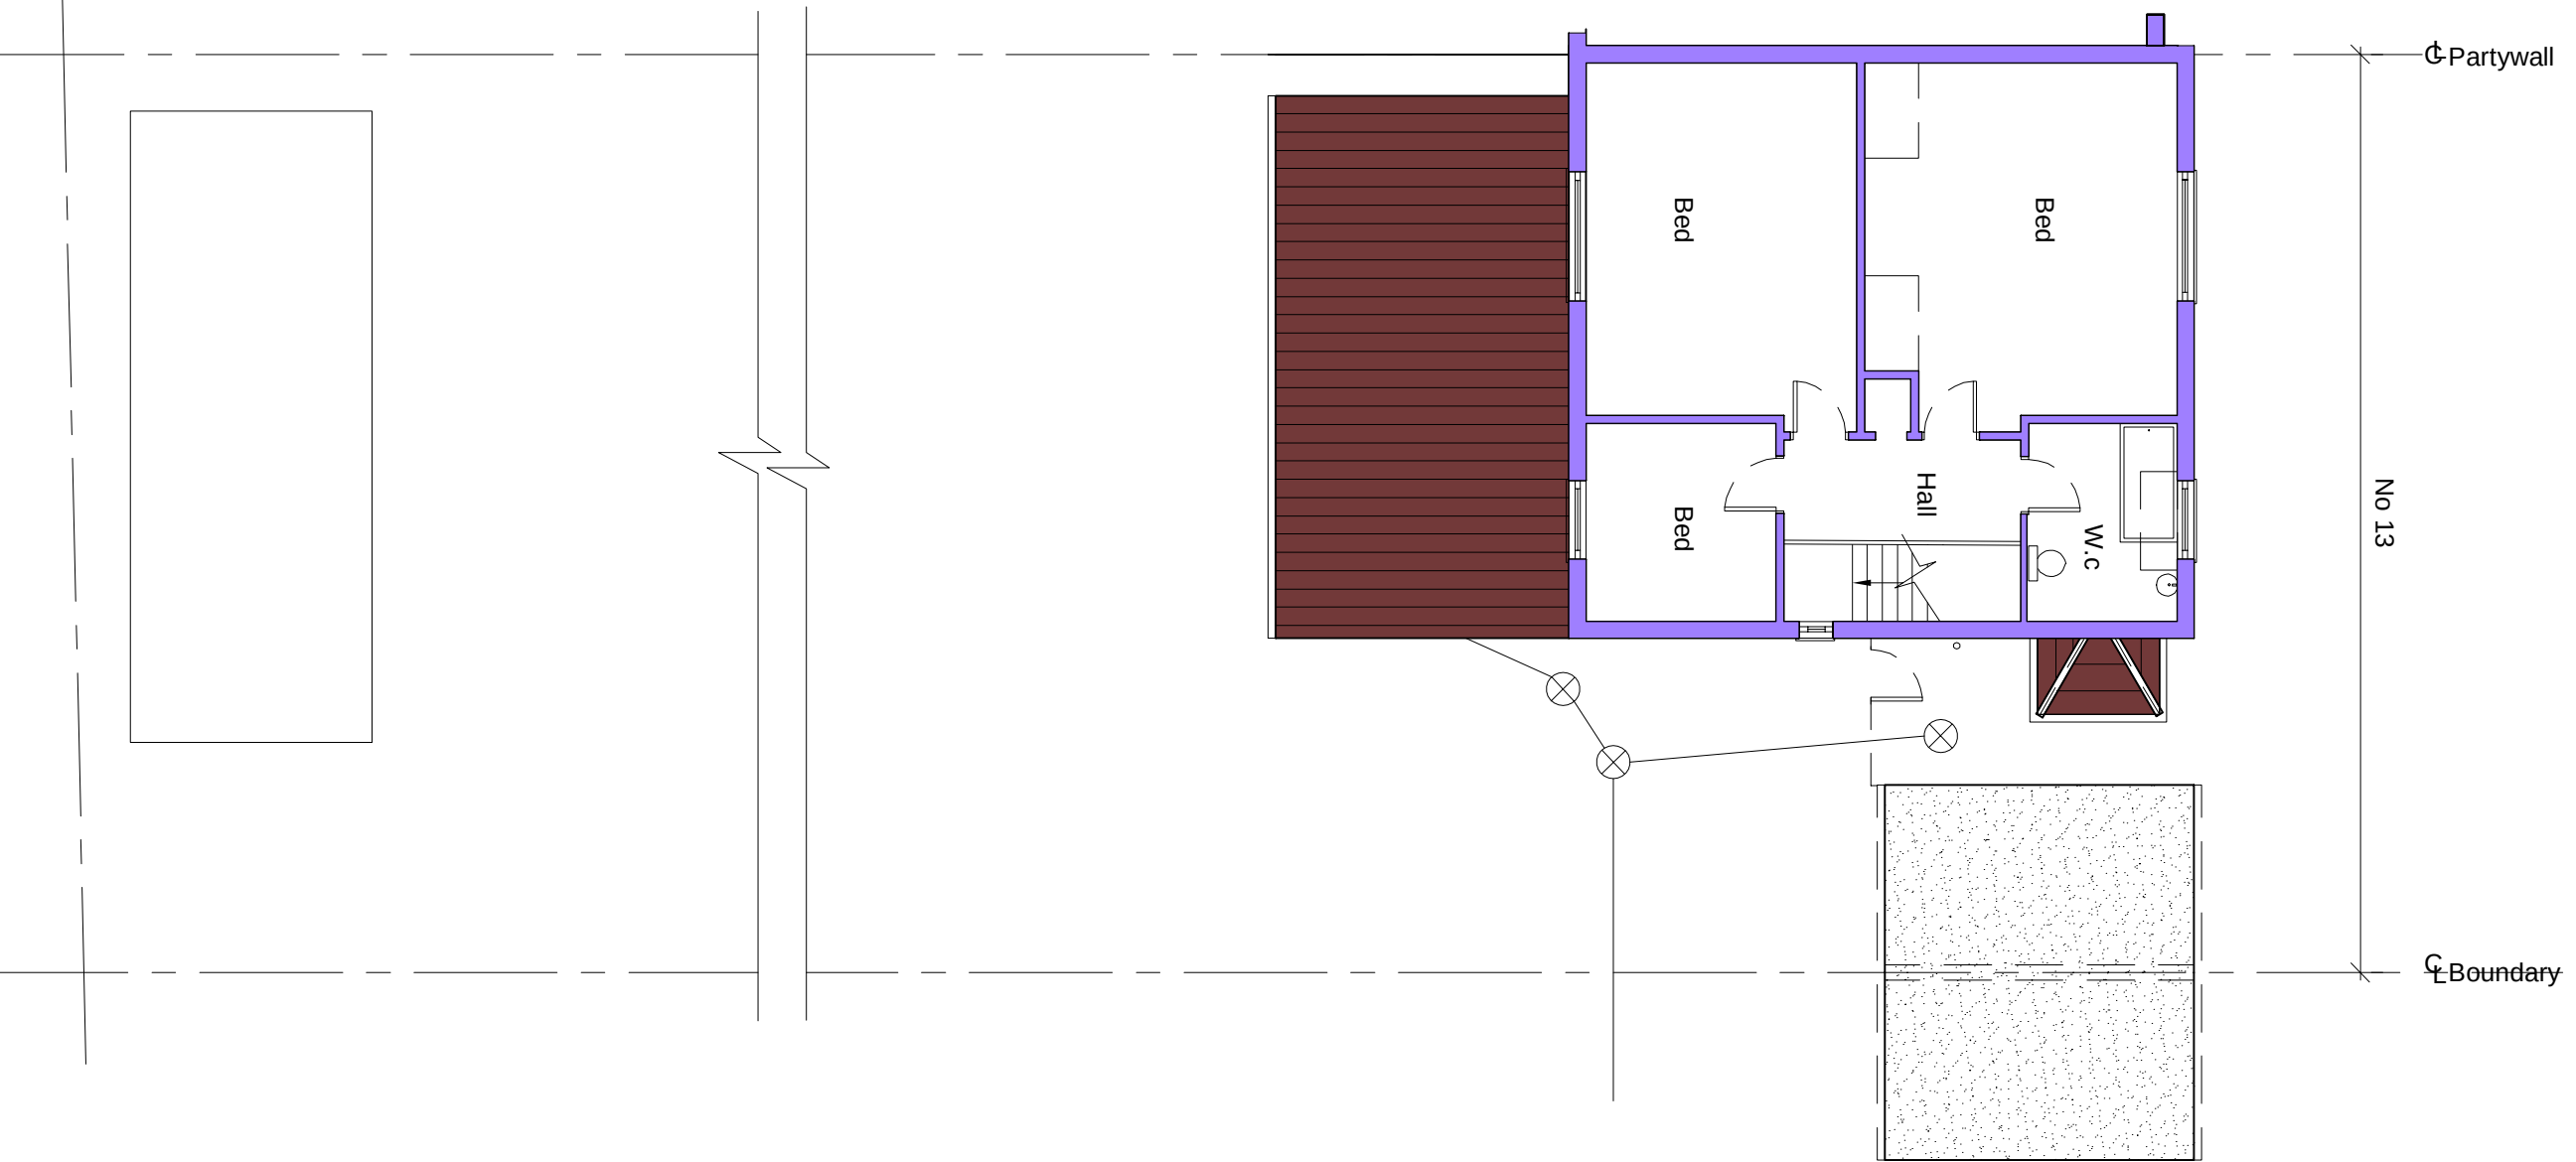


Existing First Floor Plan

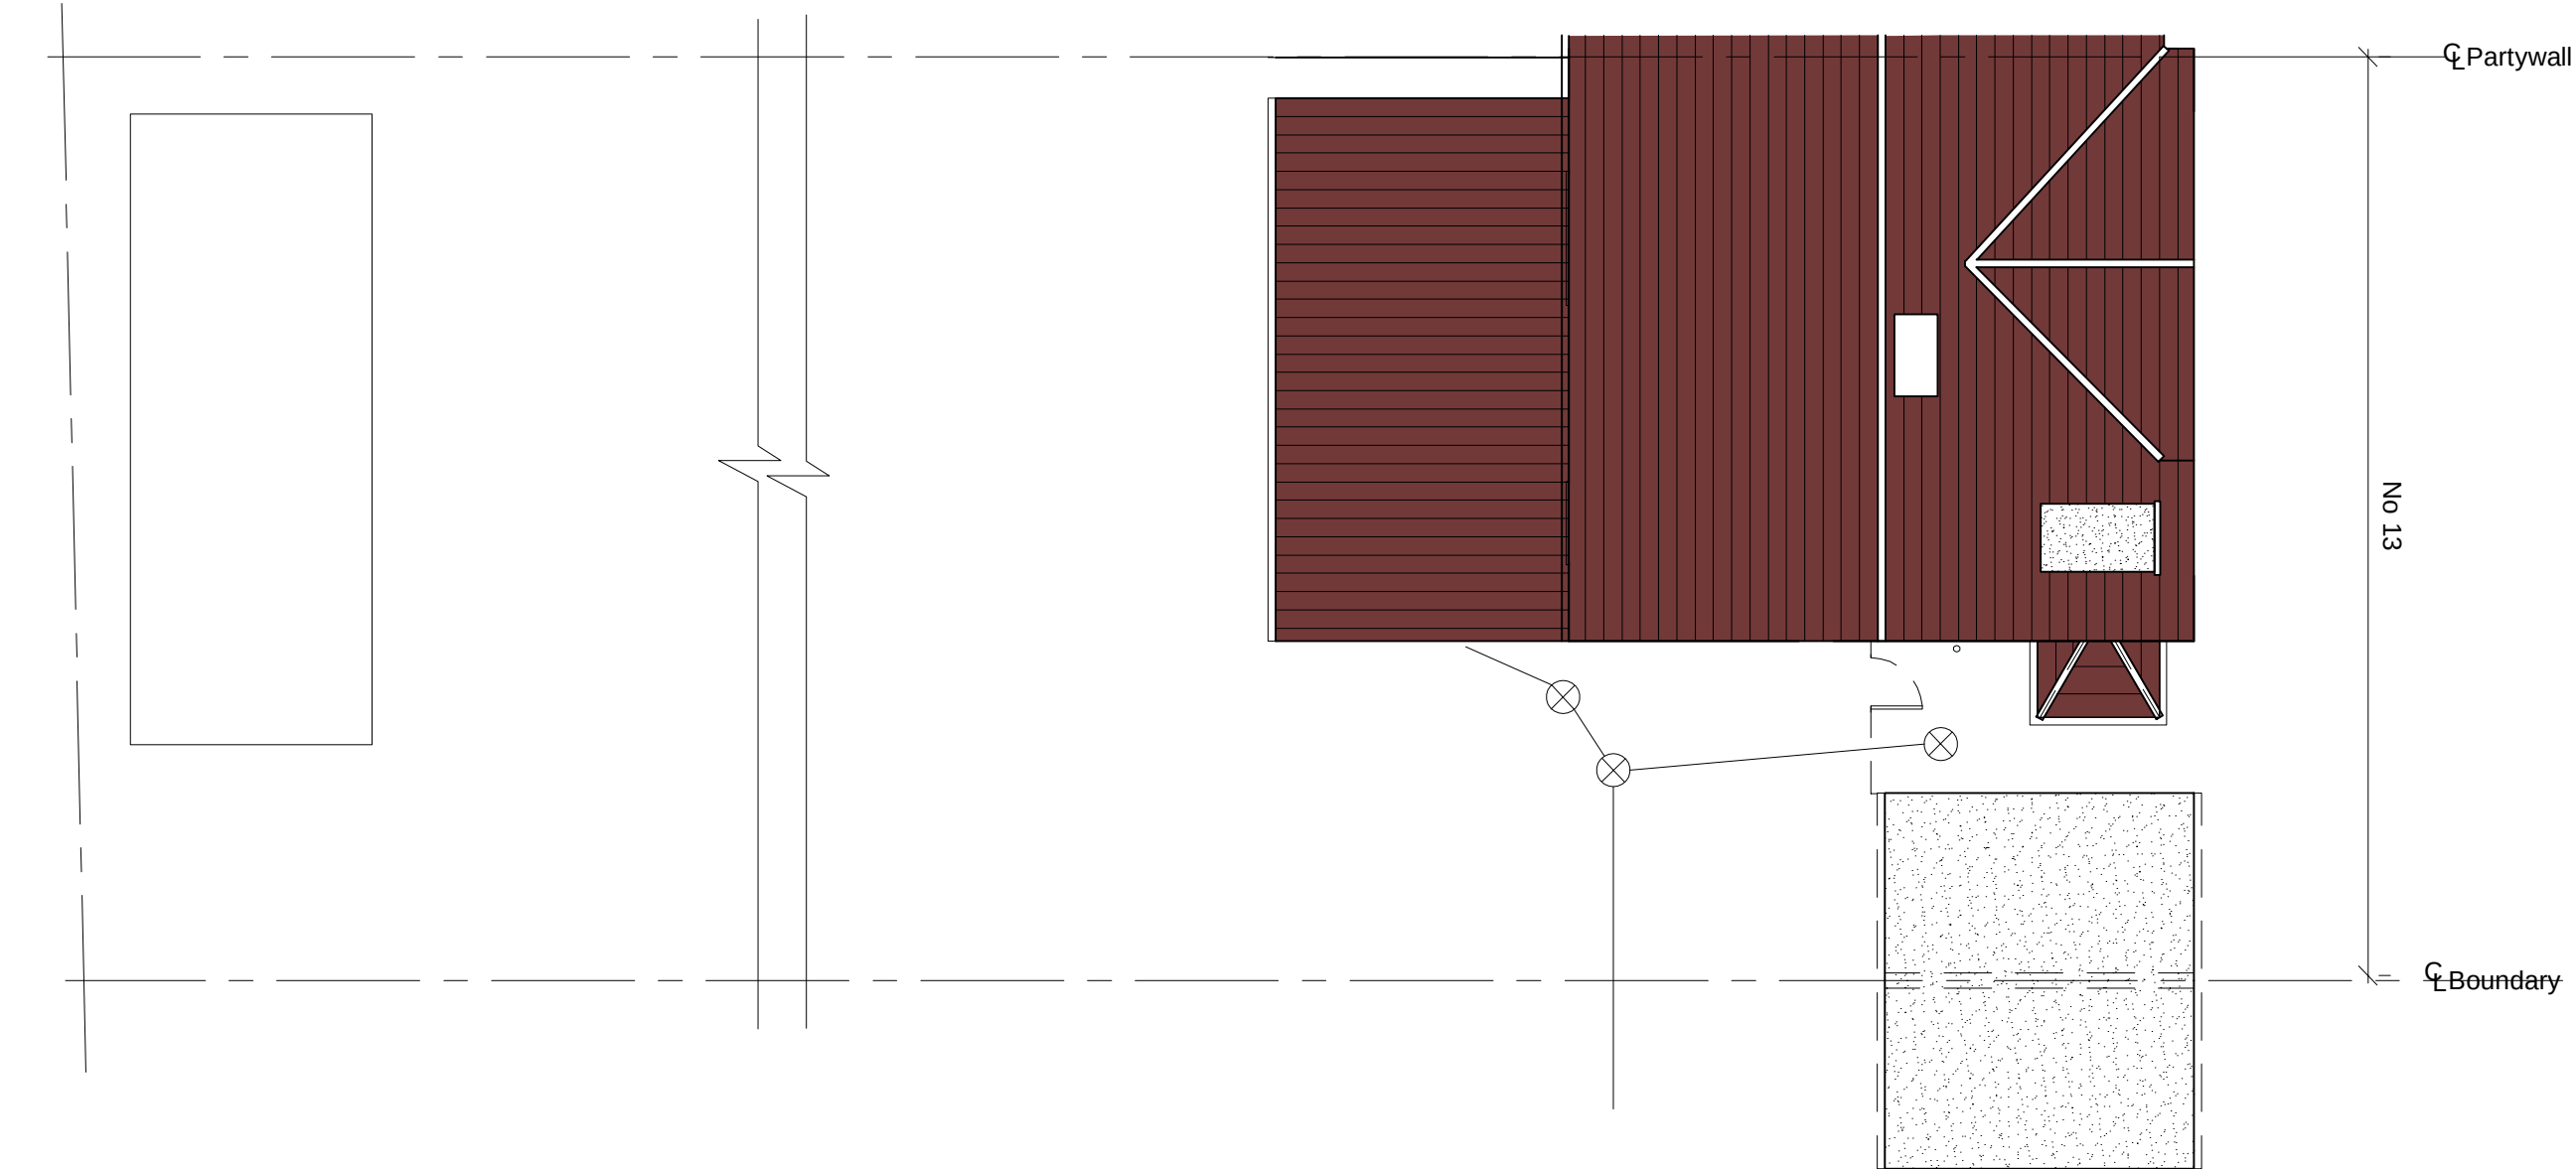


Existing Roof Plan

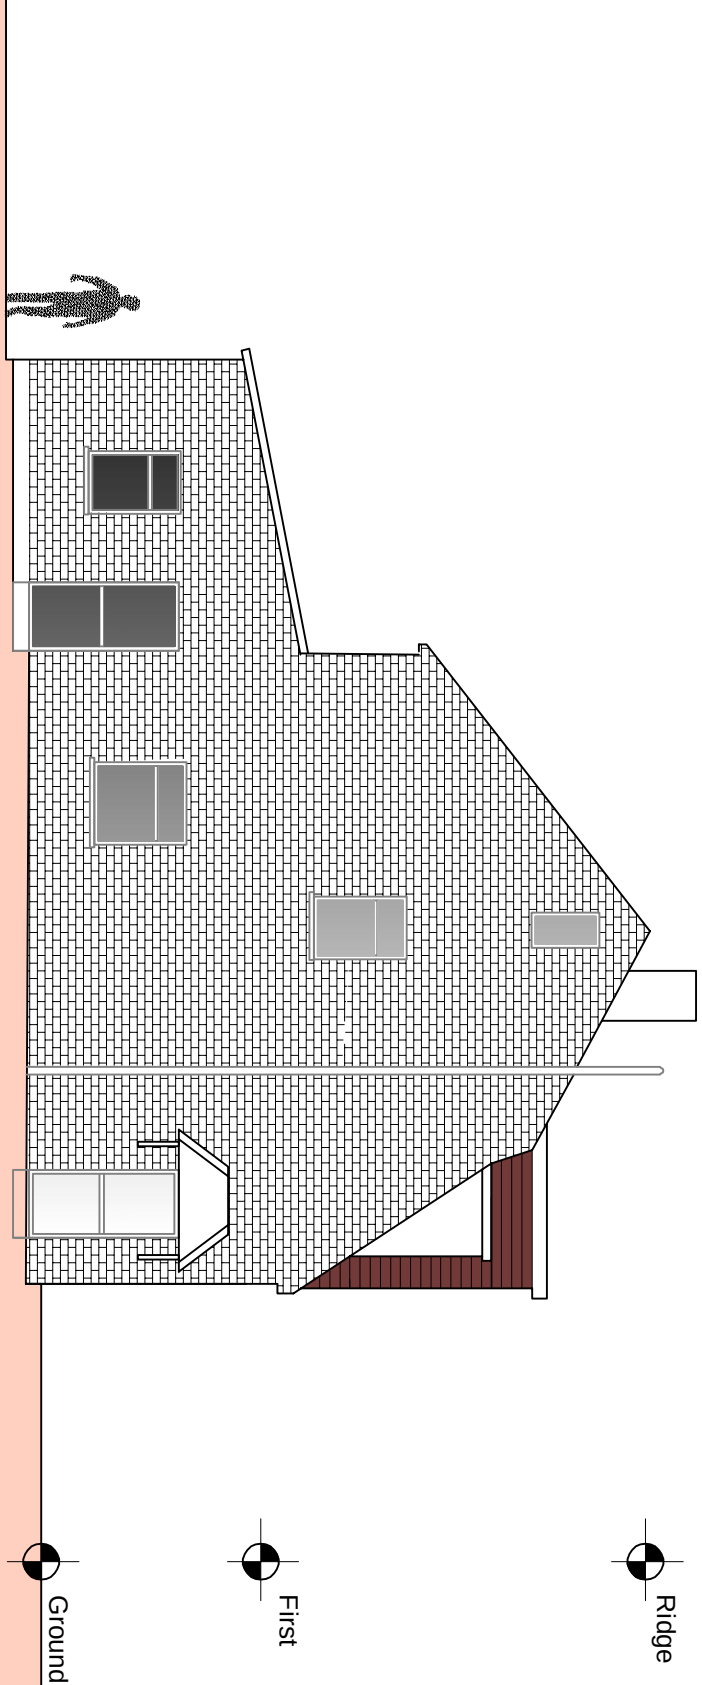


Existing Side Elevation

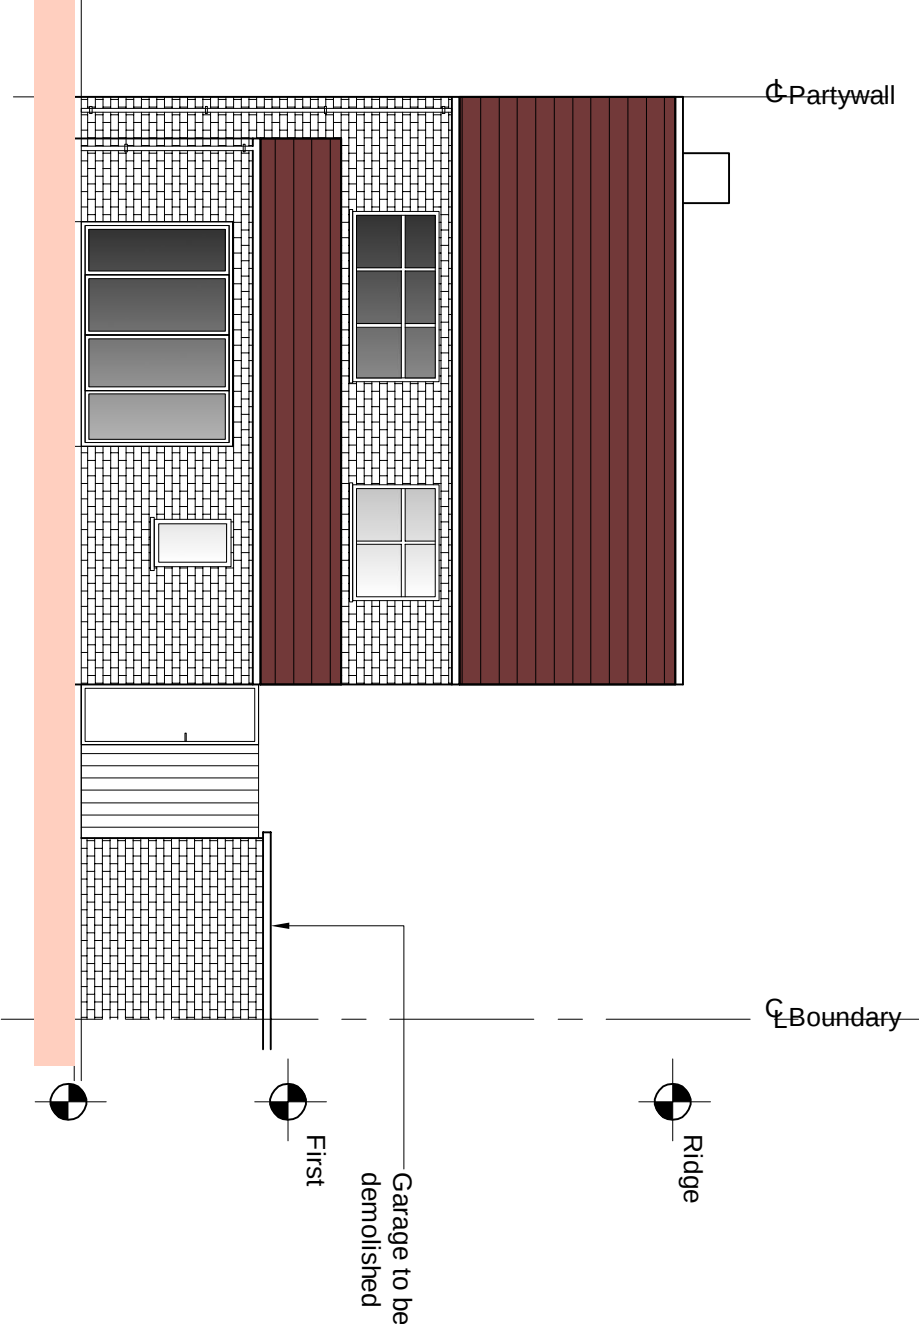

Existing Rear Elevation

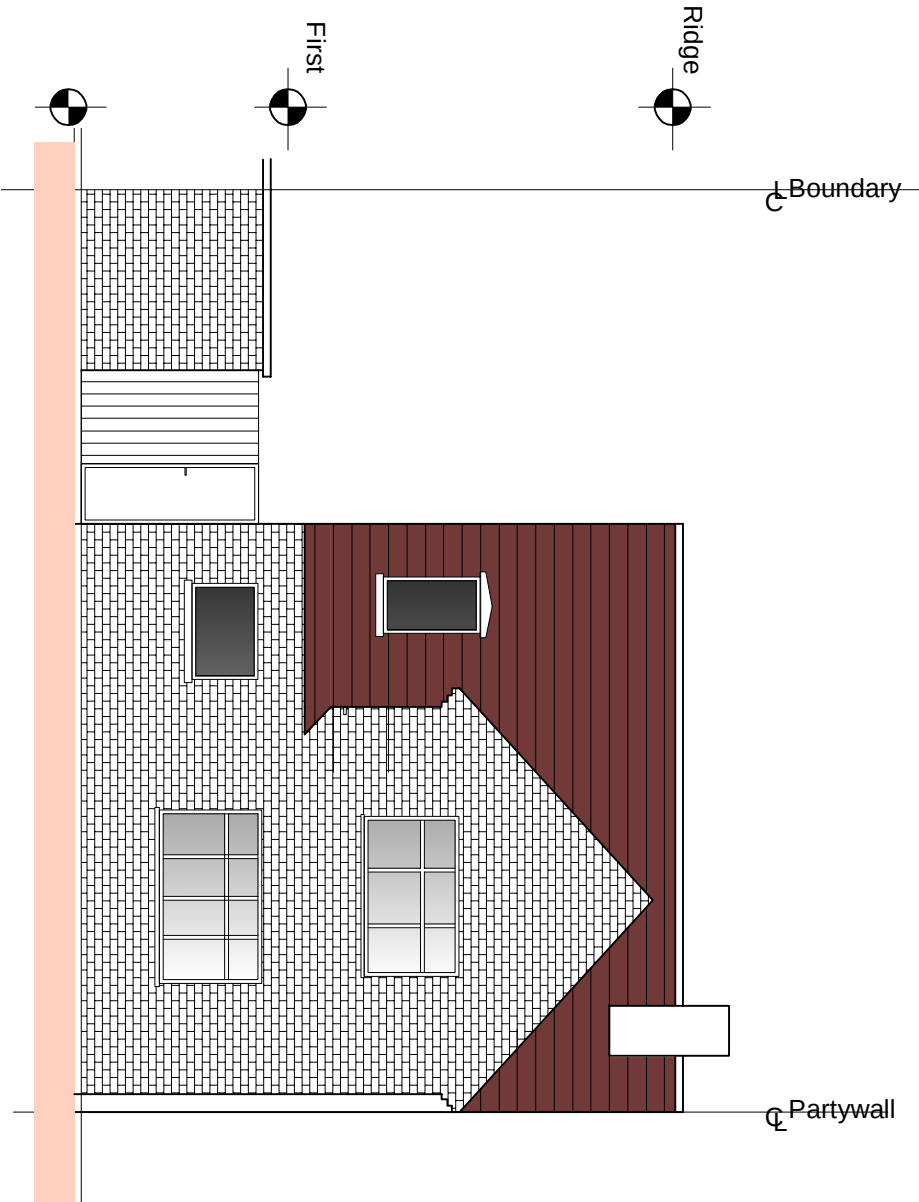

Existing Front Elevation

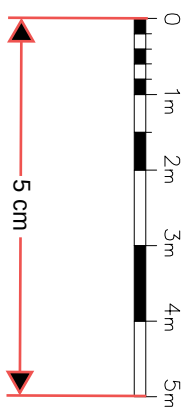

Householder

PI	ISSUED TO COUNCIL	25.05.23	
Rev		Date	

Designer Plans Ltd
9A THE PINNACLE - 160 HIGH ROAD - CHADWELL HEATH -
ROUFCORD - RM6 6PN
T: 07940121222

Job Title

13 Steadman Close Higham ME3 7JD

Drawing Title

Existing Plans

Scale	1:100 @ A1	Date	SEP` 23	Draw No.		Rev	
Job No.	515-1000-785	P03					P1