



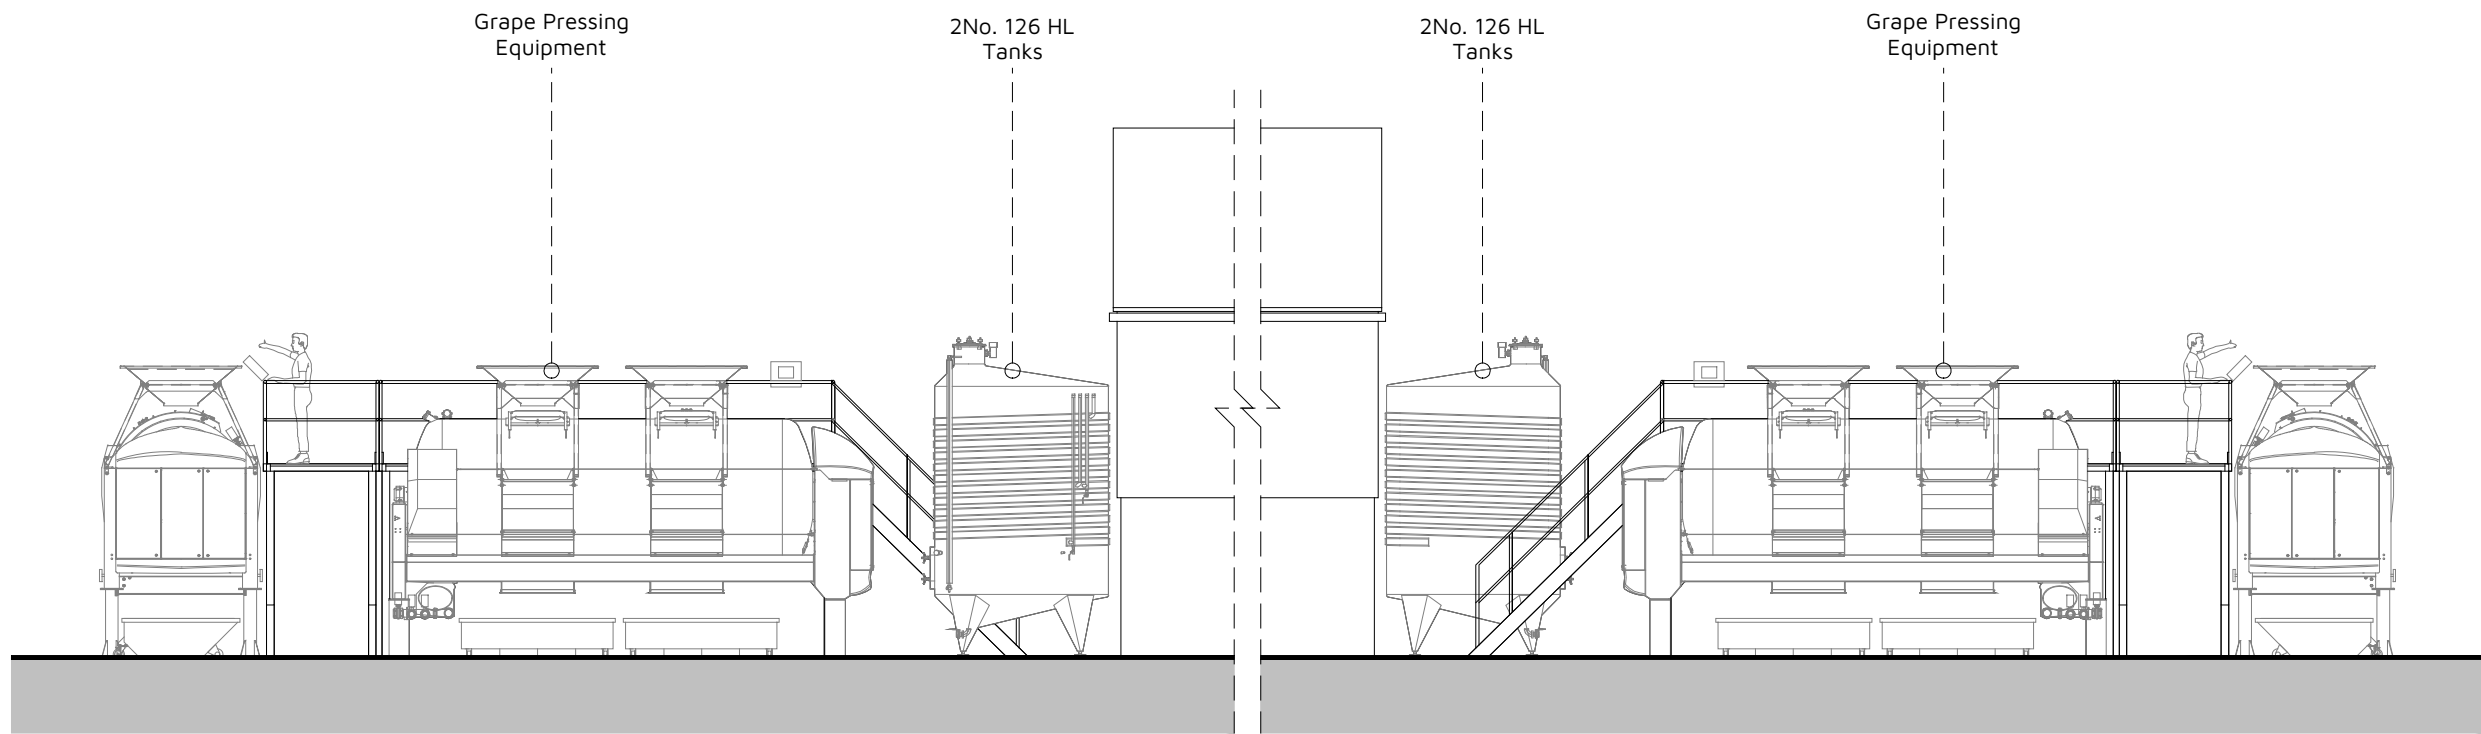


1. Existing Part Side Elevation
1:100 @ A3


2. Existing Part Side Elevation
1:100 @ A3

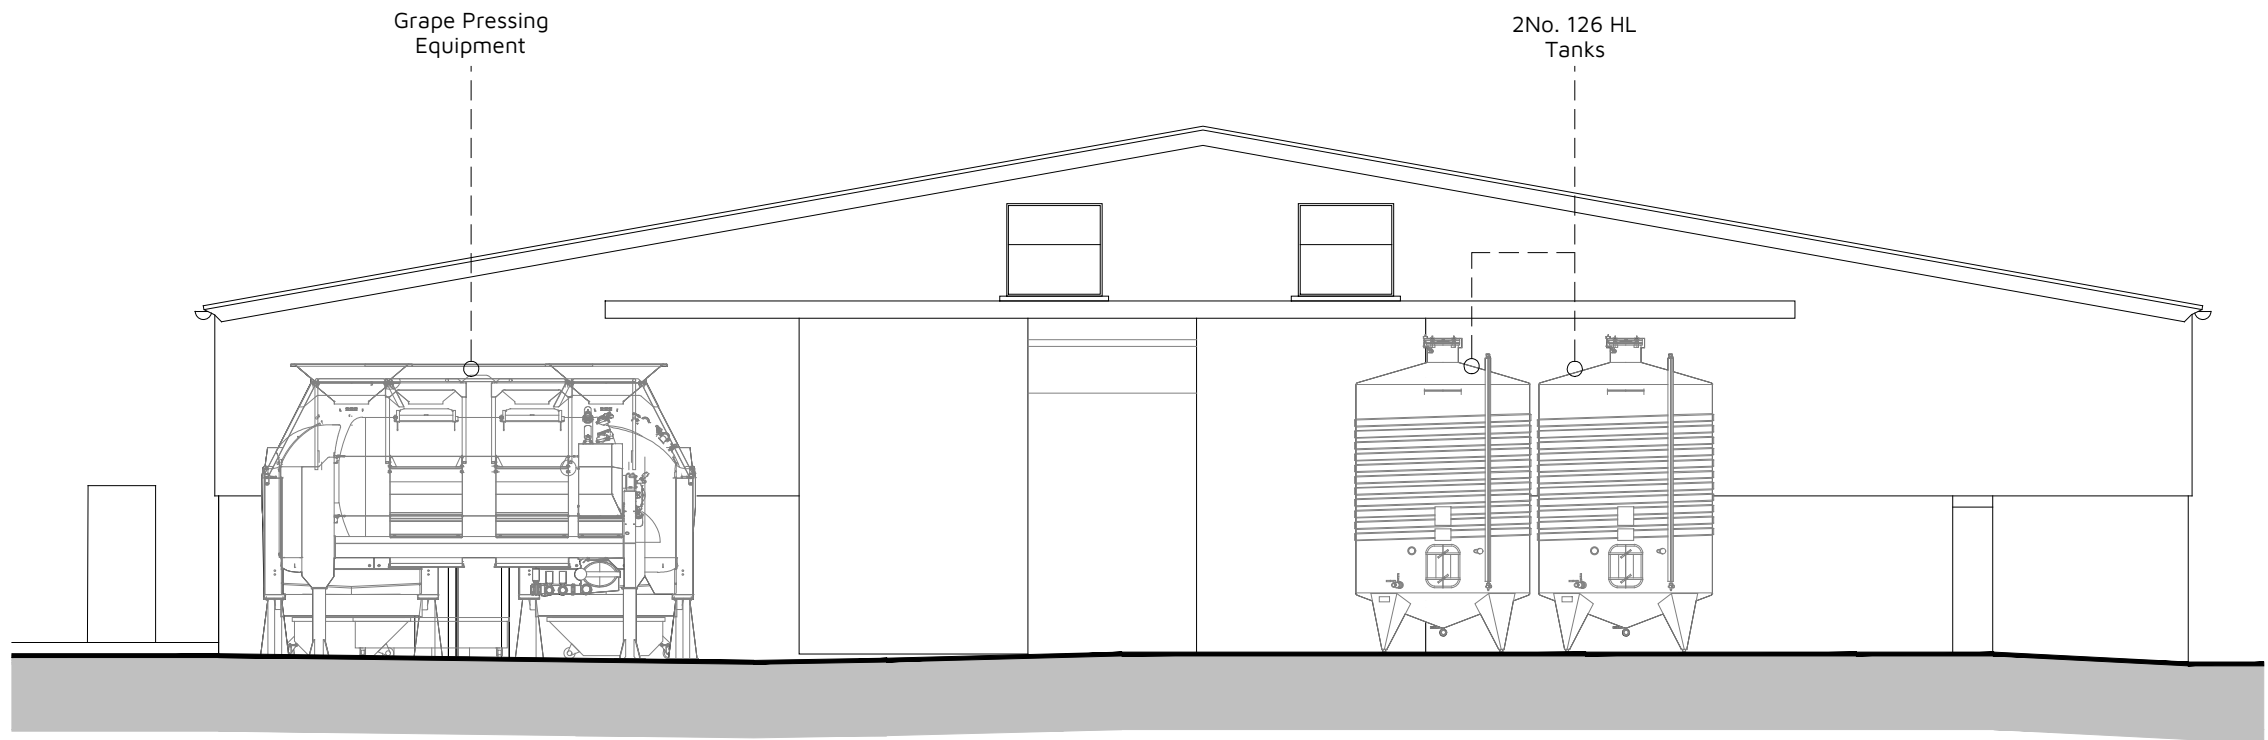

3. Existing Front Elevation
1:100 @ A3

 

Metres (1:100)

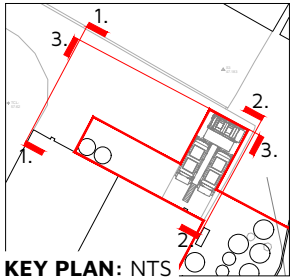

KEY PLAN: NTS



Rev:	Reason:	Date:
Client:		
VINEYARD FARMS		
Project:		
CELLAR DOOR, LUDESSEDOWN, GRAVESEND, KENT, DA13 0XE		
Title:		
EXISTING ELEVATIONS		
Drawing No:	Rev:	Scale:
DHA/36436/04		1:100
		Date:
		AUG 2025



Eclipse House, Eclipse Park, Sittingbourne Road
Maidstone, Kent. ME14 3EN

t: 01622 776226 f: 01622 776227
e: info@dhaplanning.co.uk w: www.dhaplanning.co.uk

No reproduction by any method of any part of this document is permitted without the consent of the copyright holders. Produced for Town and Country planning purposes only.

© Crown Copyright 2024. All rights reserved. Licence Number: 100031961

CAD Reference: DHA_36436_SILVERHAND_CF01