




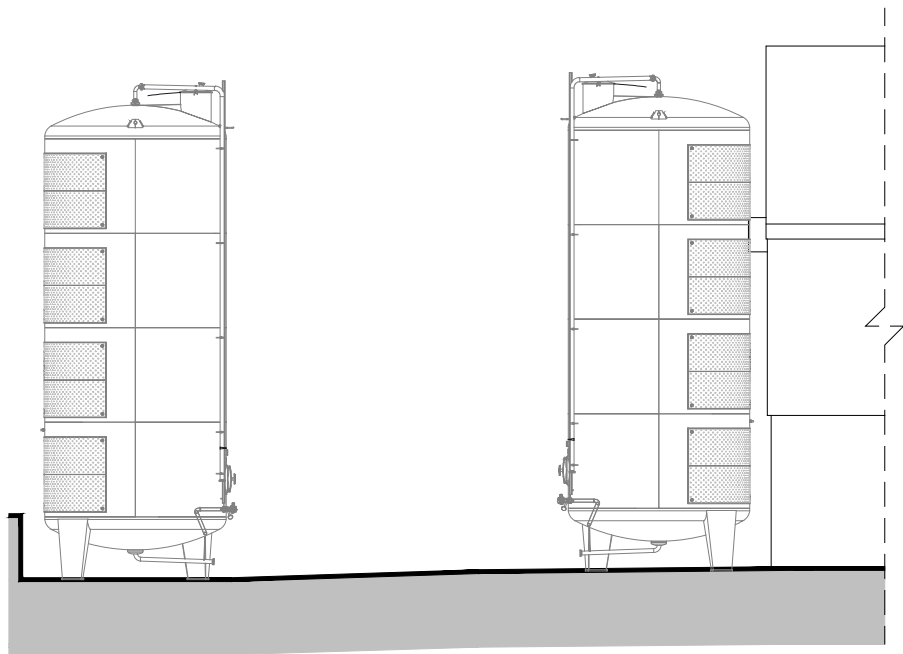

1. Proposed Part Side Elevation
1:100 @ A3

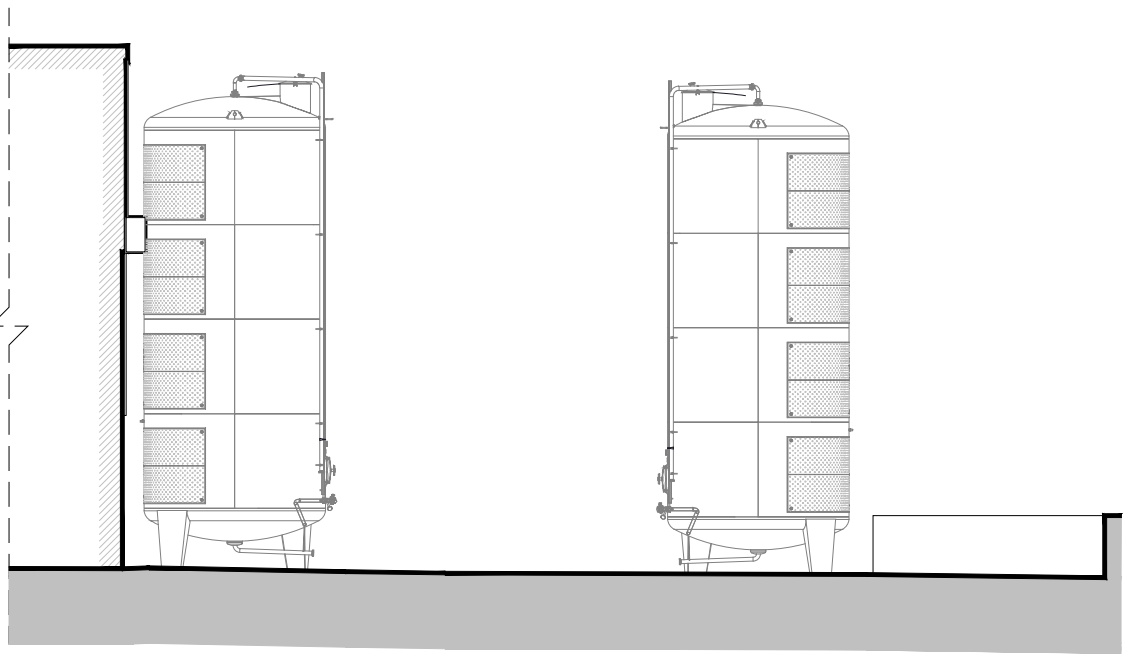


2. Proposed Part Side Elevation
1:100 @ A3

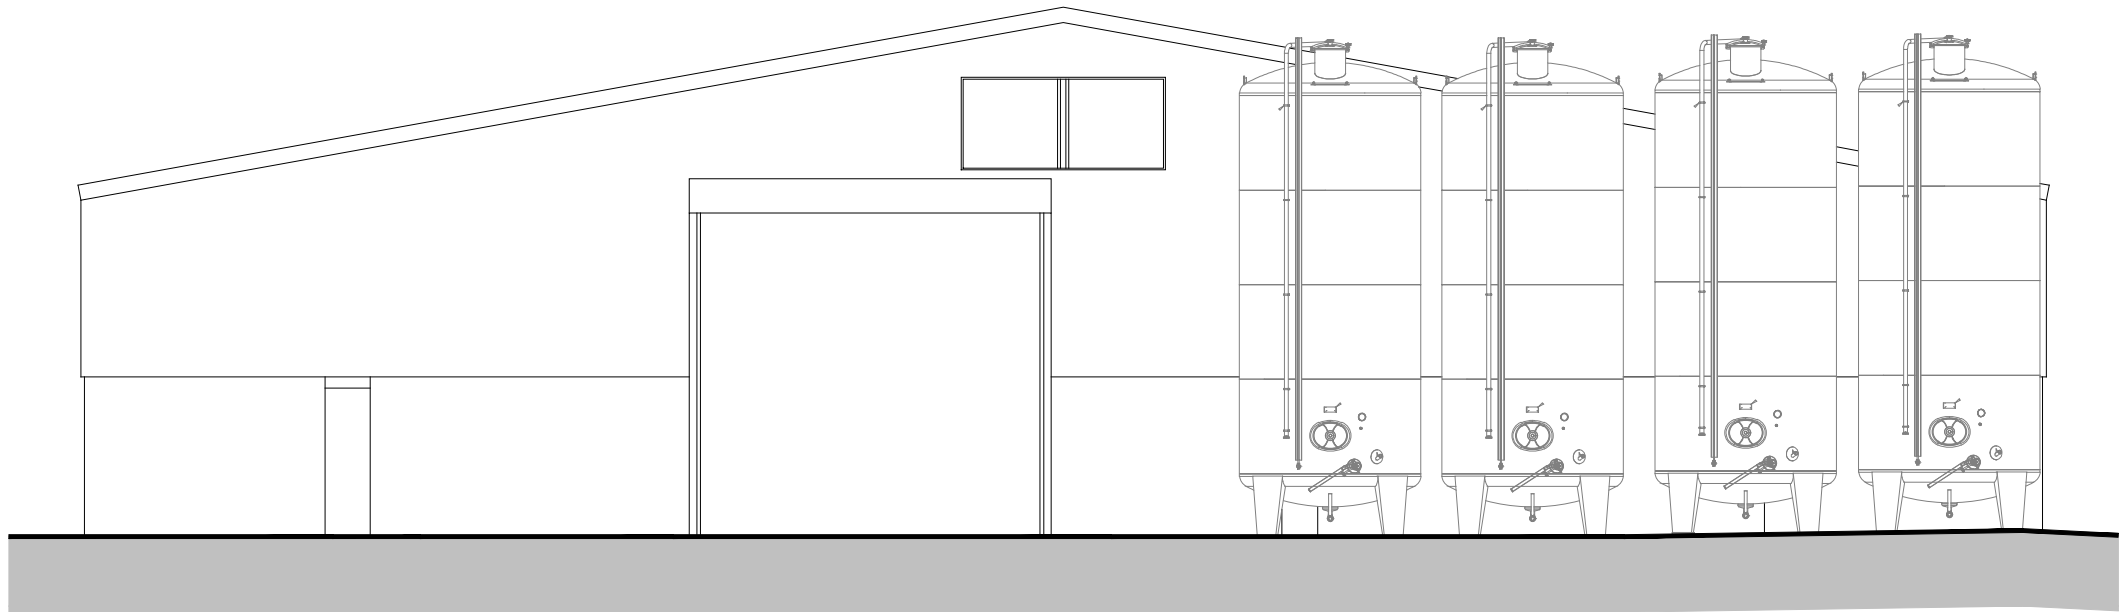

3. Proposed Rear Elevation
1:100 @ A3

0 1 2 3 4 5

Metres (1:100)

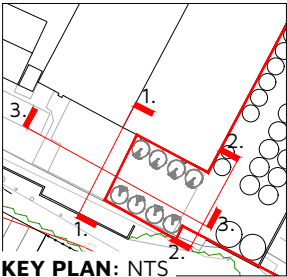

Rev: Reason: Date:

Client:

VINEYARD FARMS

Project:

CELLAR DOOR, LUDESSEDOWN,
GRAVESEND, KENT, DA13 OXE

Title:

PROPOSED ELEVATIONS

Drawing No: Rev: Scale: Date:

DHA/36436/06 1:100 AUG 2025



Eclipse House, Eclipse Park, Sittingbourne Road
Maidstone, Kent. ME14 3EN

t: 01622 776226 f: 01622 776227
e: info@dhaplanning.co.uk w: www.dhaplanning.co.uk

No reproduction by any method of any part of this document
is permitted without the consent of the copyright holders.
Produced for Town and Country planning purposes only.

© Crown Copyright 2024. All rights reserved. Licence Number: 100031961

CAD Reference: DHA_36436_SILVERHAND_CF01

A3