



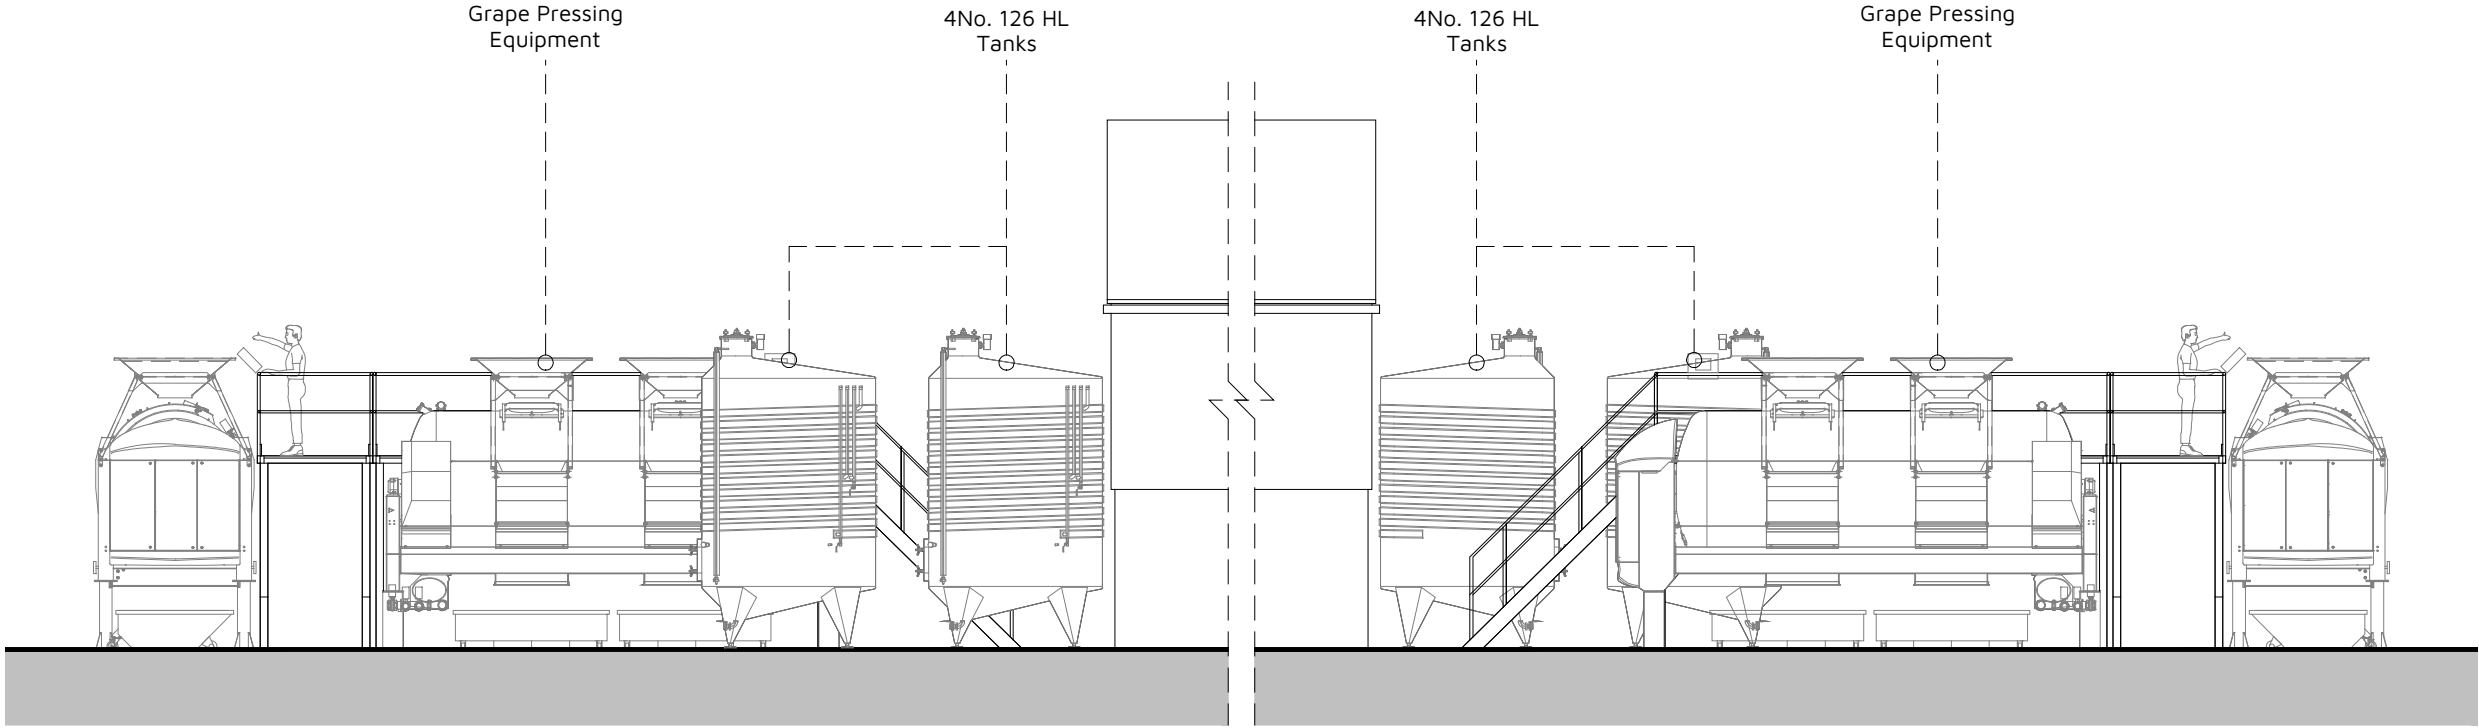


1. Proposed Part Side Elevation
1:100 @ A3

2. Proposed Part Side Elevation
1:100 @ A3

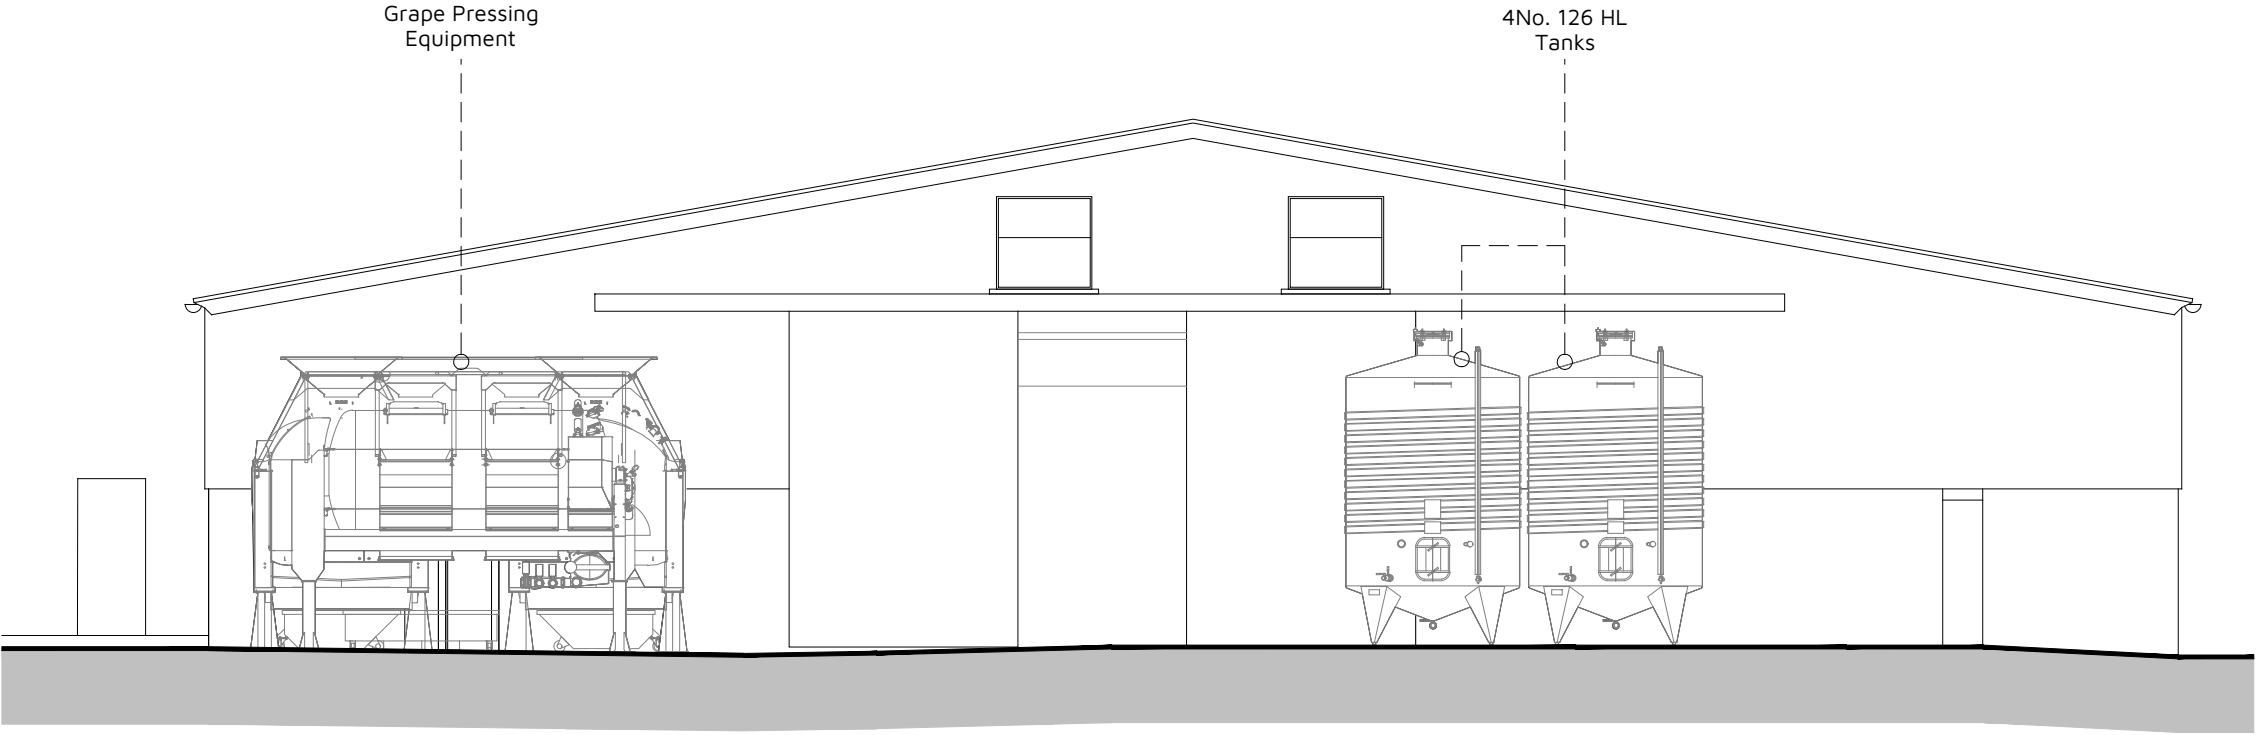

3. Proposed Front Elevation
1:100 @ A3

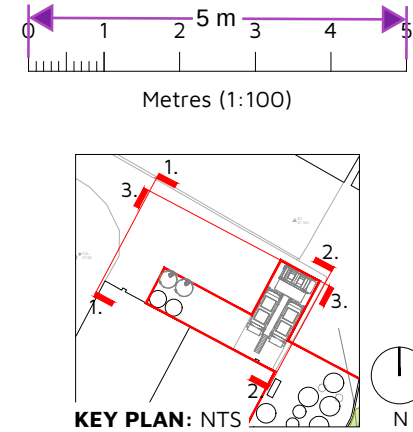

Rev:	Reason:	Date:
Client:		
VINEYARD FARMS		
Project:		
CELLAR DOOR, LUDESSEDOWN, GRAVESEND, KENT, DA13 OXE		
Title:		
PROPOSED ELEVATIONS		
Drawing No:	Rev:	Scale:
DHA/36436/07		1:100
		Date:
		AUG 2025