




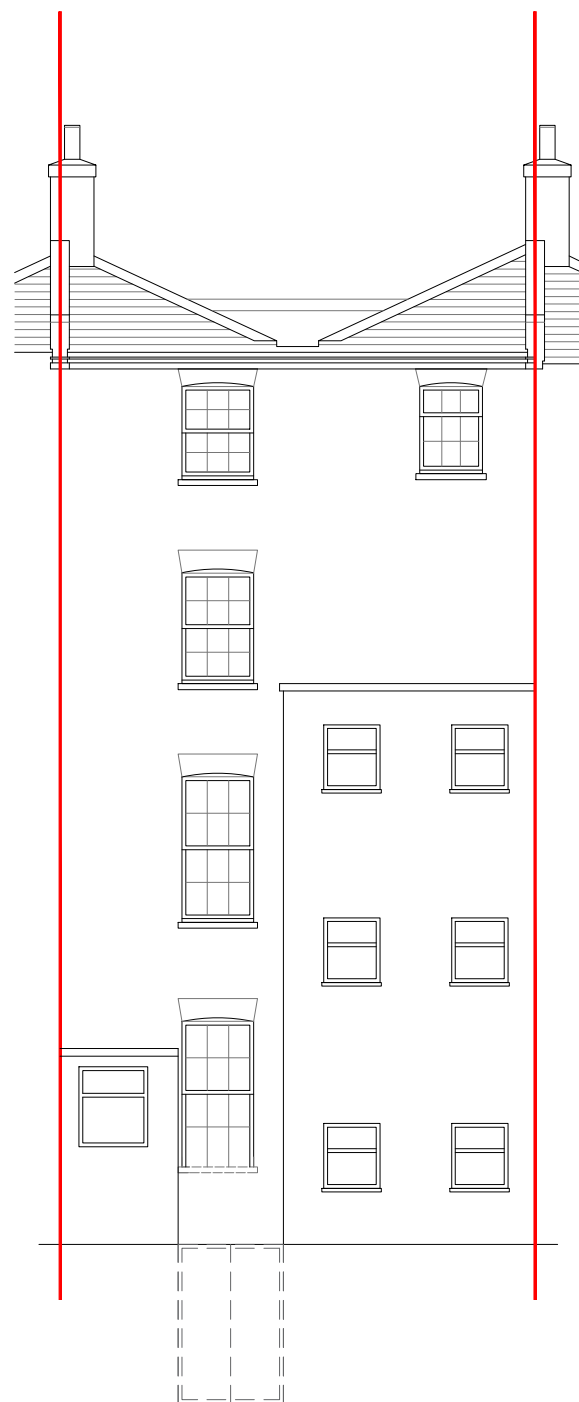

Existing Rear Elevation

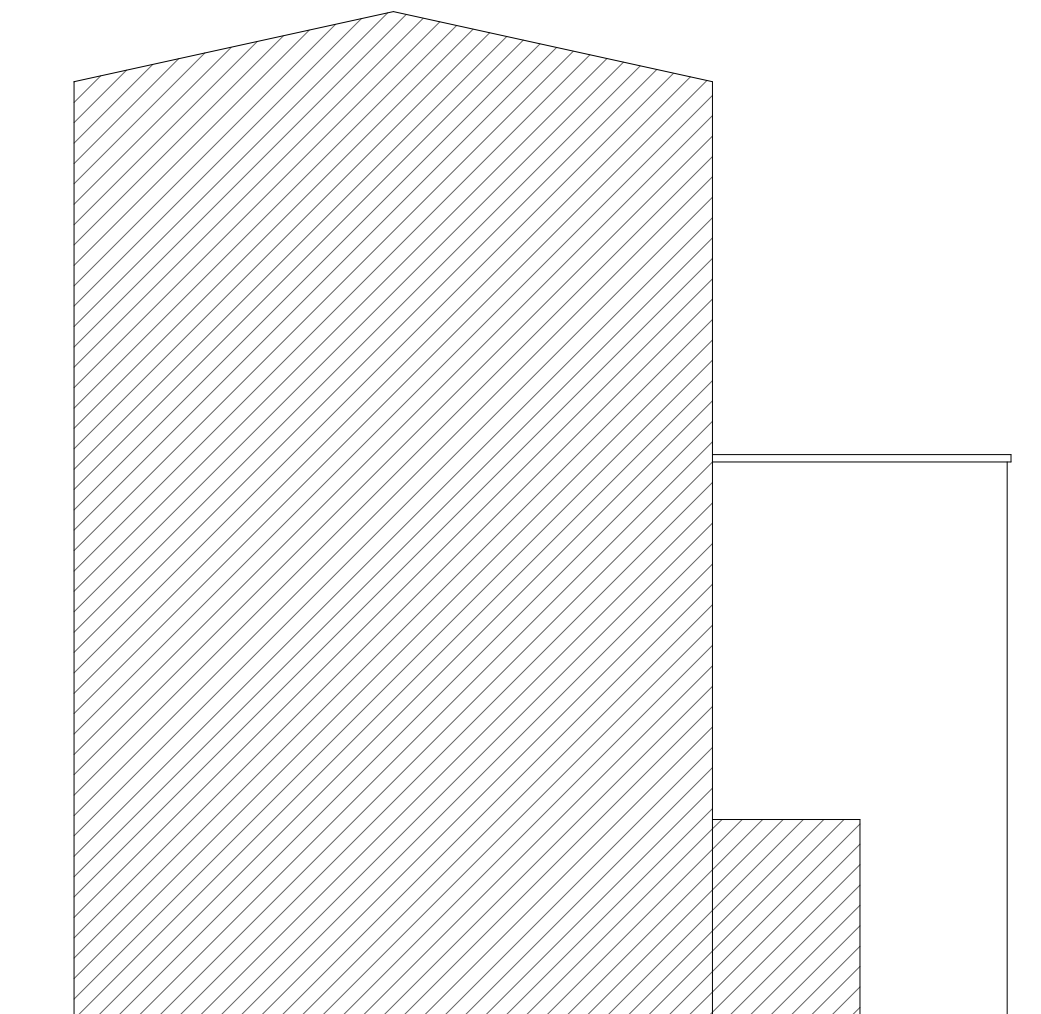

Existing South Elevation

 

Site:
20 Harmer Street
Gravesend
Kent
DA12 2AX

Title:
Existing Rear and
South Elevations

Scale at A3: 1:100	Date: 11/12/2023
Drawing no.: 004	Revision: A