




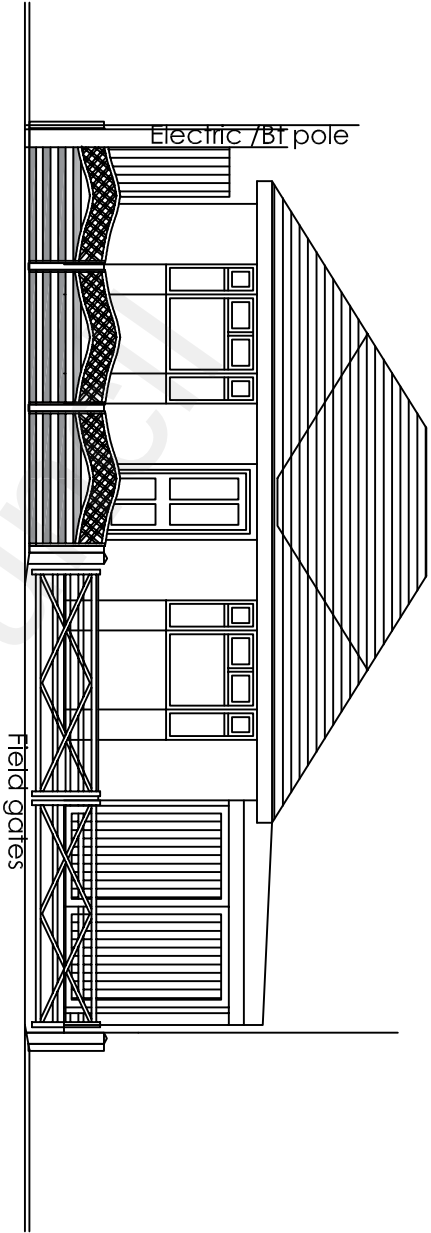


EXISTING FRONT ELEVATION

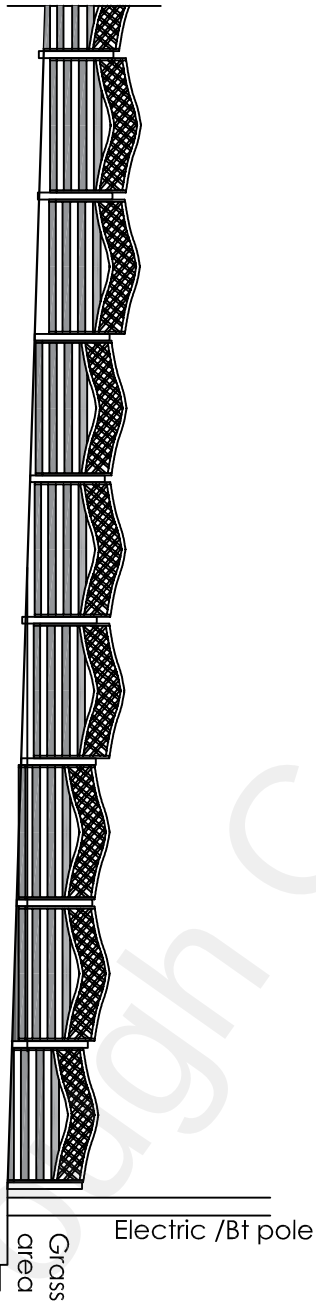

EXISTING VIEW C

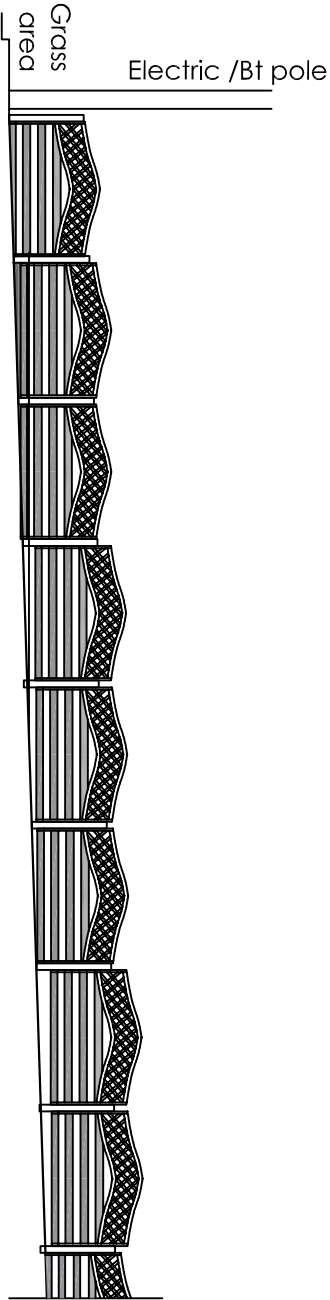

EXISTING VIEW D

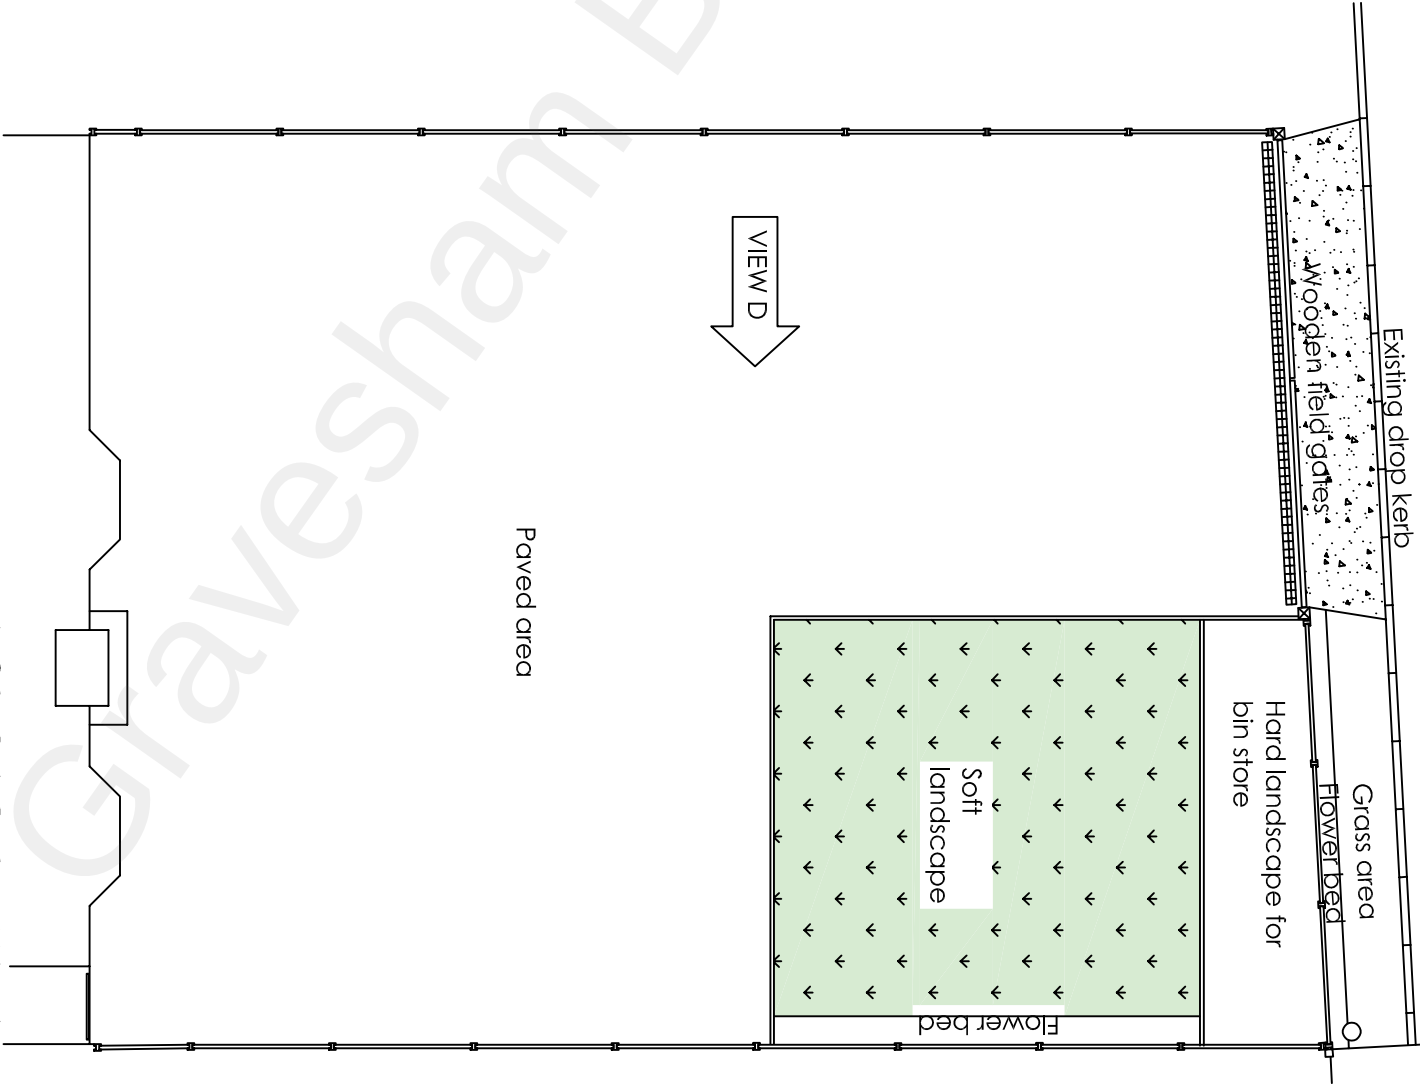

EXISTING FRONT DRIVE PLAN

Project		Mr M S Walla 6 Carton Road Higham Kent ME3 7EB		Drawing No. 6CR/A3/02	
		Front Garage and Office			
Drawing Title		Existing Front Drive Plan and Side / Front Elevations		Drawing No. 6CR/A3/02	
Rev		Description		Date	
Drawn		Date		Scale	
HC		Oct 2021		1:100	
H Channa PICAROONS MAIDSTONE ROAD PLATT KENT TN15 8LB Tel / Fax: 01732 605759 E-mail: hbchanna@tiscali.co.uk					