



Notes:


- Do not scale from this drawing.
- All dimensions to be verified on site and is in mm.
- Builder to verify all dimensions, heights and levels prior to commencement of work.
- All documents shall be checked to ensure that they are compatible by the contractor before construction commences. In the event of apparent am
- The contractor in preparing his estimate shall visit the site and acquaint himse
- The contractor shall issue all statutory notices to the local Authority during prog

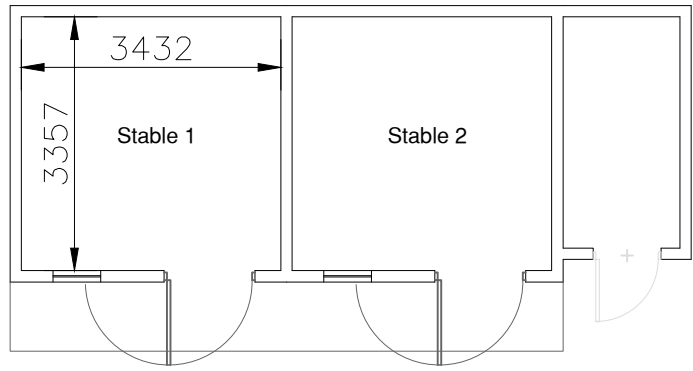


Existing Floor Plan

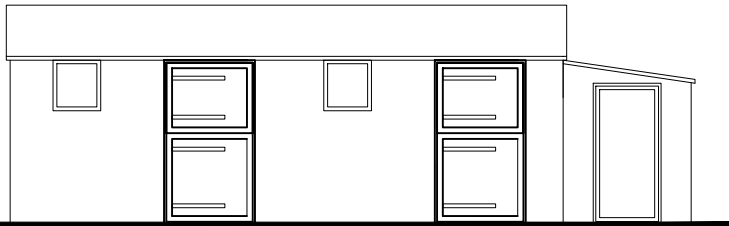


North West Elevation

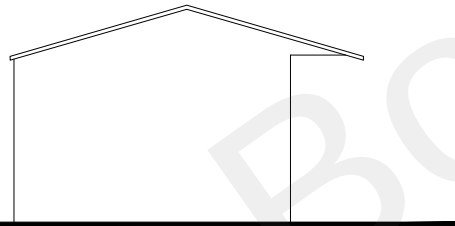

North East Elevation

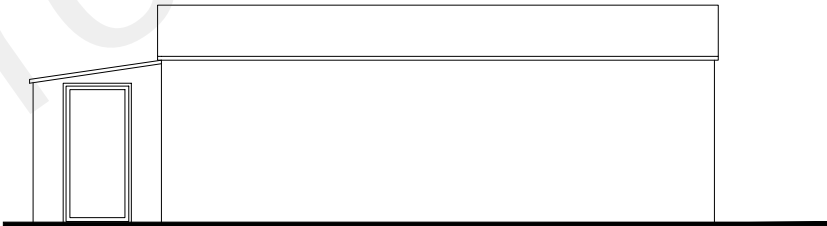

South East Elevation

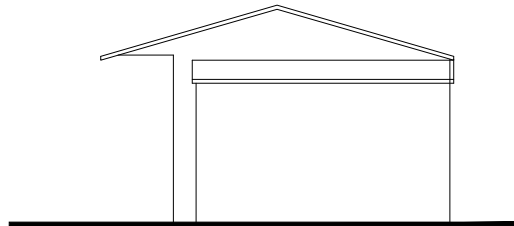

South West Elevation



Existing Stable Block

A	-	-	-/-/-
REV:	DESCRIPTION:	BY:	DATE:
STATUS:			

PLANNING

Whitehall Place
47 The Terrace,
Gravesend, Kent
DA12 2DL
01474 247 787
info@barronedwards.co.uk
www.barronedwards.co.uk

SITE:	The Orchard Bowdsen Lane Shore DA12 3LA		
TITLE:	Existing Plans and Elevations		

Scale 1:100



SCALE AT A2: 1:100	DATE: 13.07.22	DRAWN: SA
PROJECT NO: 220705	DRAWING NO: 002	REVISION: A