



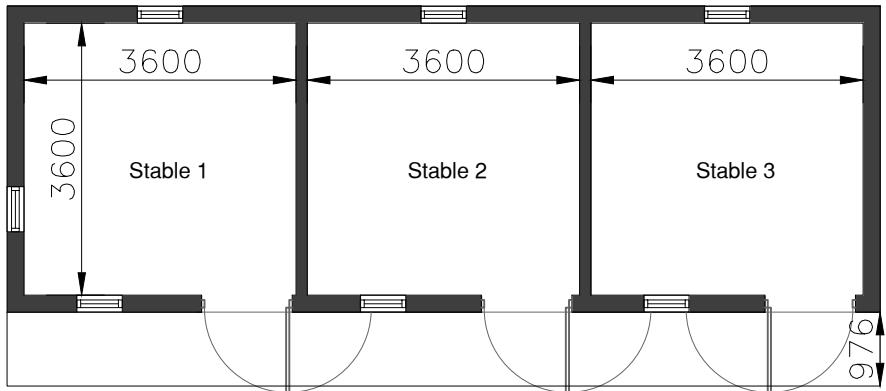


Proposed Floor Plan

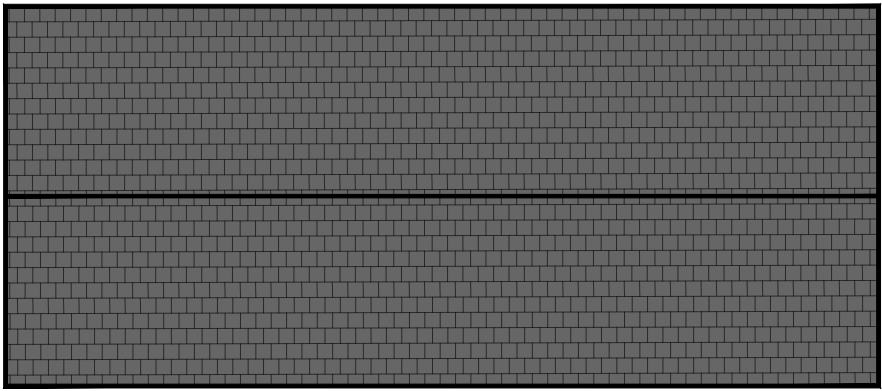

Proposed Roof Plan




North East Elevation
Proposed Stables

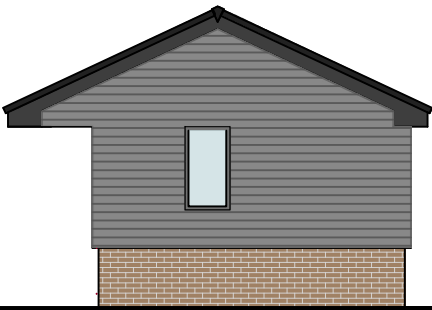


South East Elevation




South West Elevation

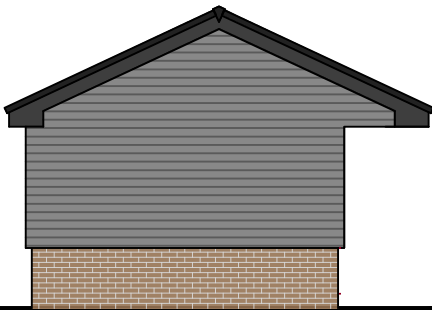


North West Elevation

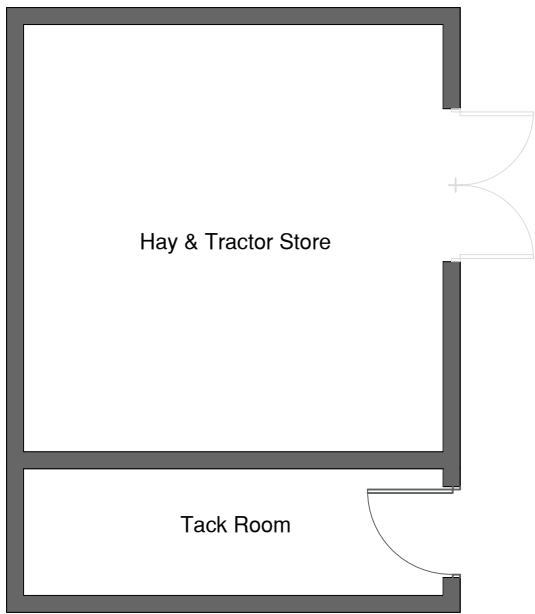


Proposed Floor Plan

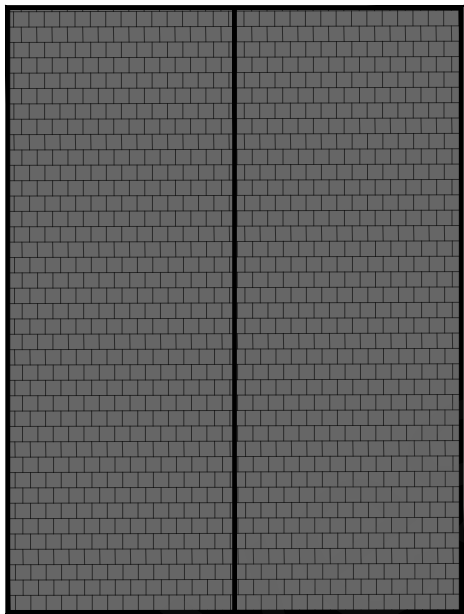


Proposed Floor Plan

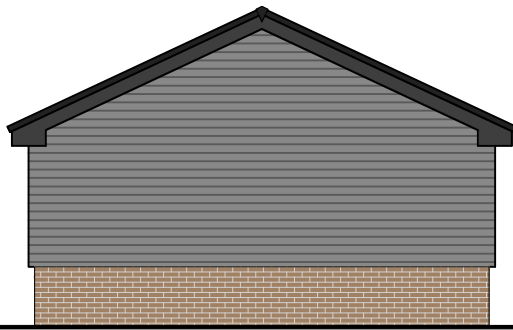


South West Elevation
Proposed Barn

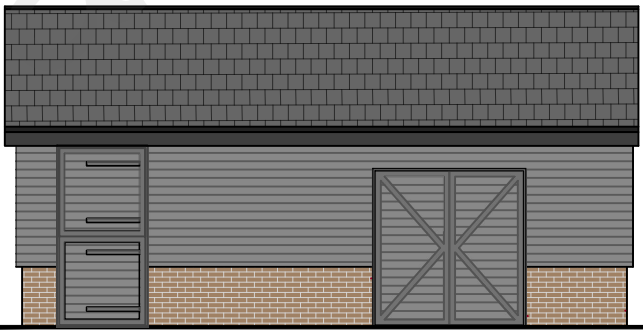

South East Elevation

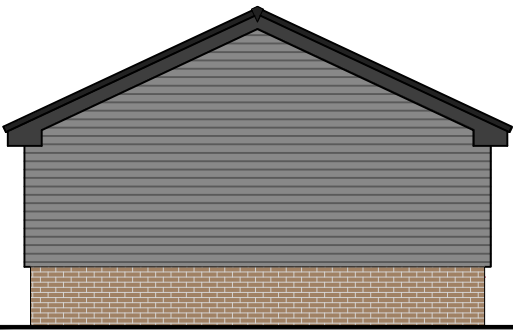

North East Elevation

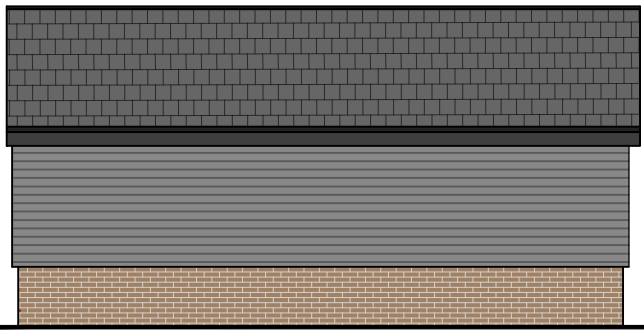

North West Elevation

Notes:

- Do not scale from this drawing.
- All dimensions to be verified on site and is in mm.
- Builder to verify all dimensions, heights and levels prior to commencement of work.
- All documents shall be checked to ensure that they are compatible by the contractor before construction commences. In the event of apparent am
- The contractor in preparing his estimate shall visit the site and acquaint himse
- The contractor shall issue all statutory notices to the local Authority during prog

A	-	-	-/-/-
REV:	DESCRIPTION:	BY:	DATE:
STATUS:			

PLANNING

Whitehall Place
47 The Terrace,
Gravesend, Kent
DA12 2DL
01474 247 787
info@barronardwards.co.uk
www.barronardwards.co.uk

SITE:	The Orchard Bowdsen Lane Shore DA12 3LA
TITLE:	Proposed Plans and Elevations Stables Proposed Plans and Elevations Barn

SCALE AT A2: 1:100	DATE: 23.09.22	DRAWN: SA
PROJECT NO: 220705	DRAWING NO: 003	REVISION: A

Scale 1:100

