




South Elevation ▼

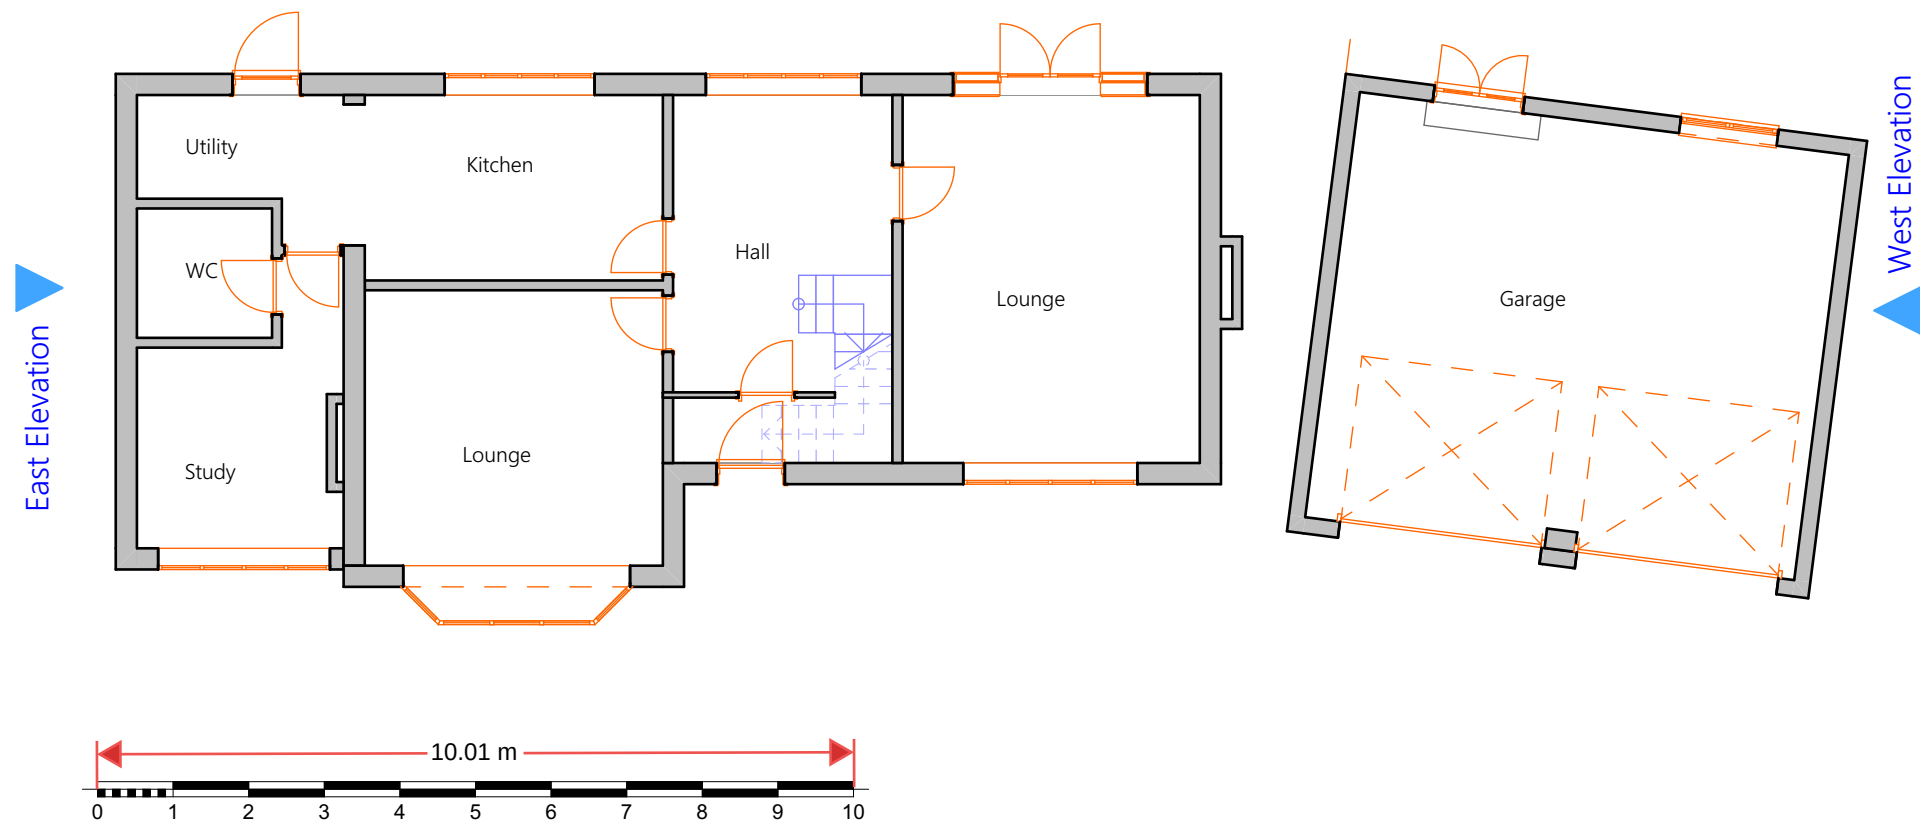

South Elevation ▼

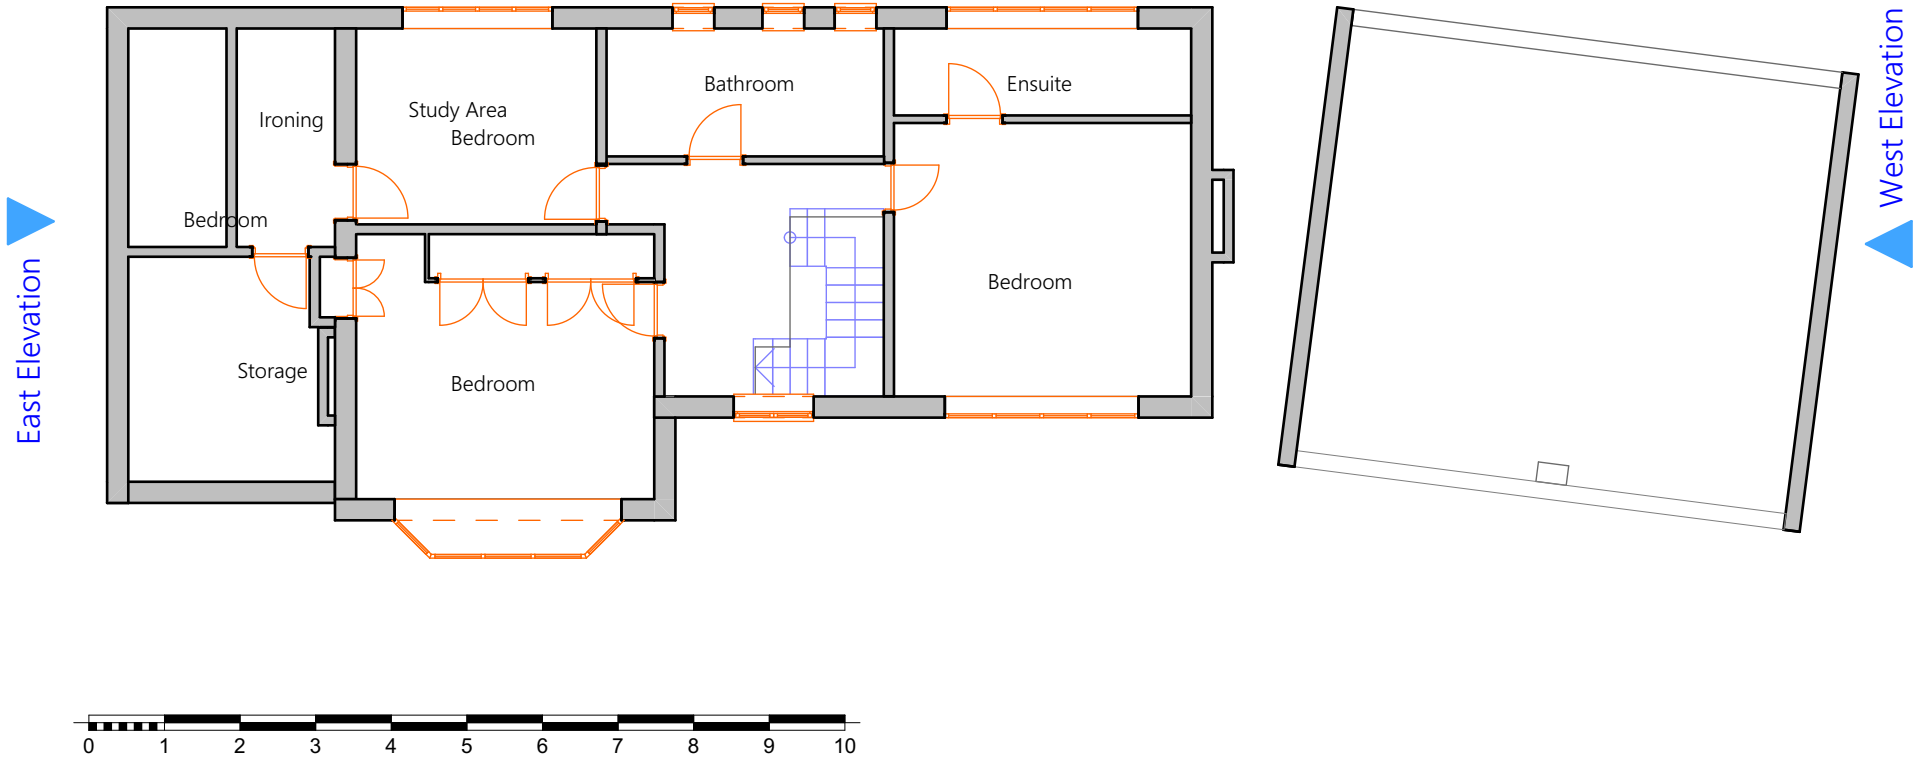

South Elevation ▼

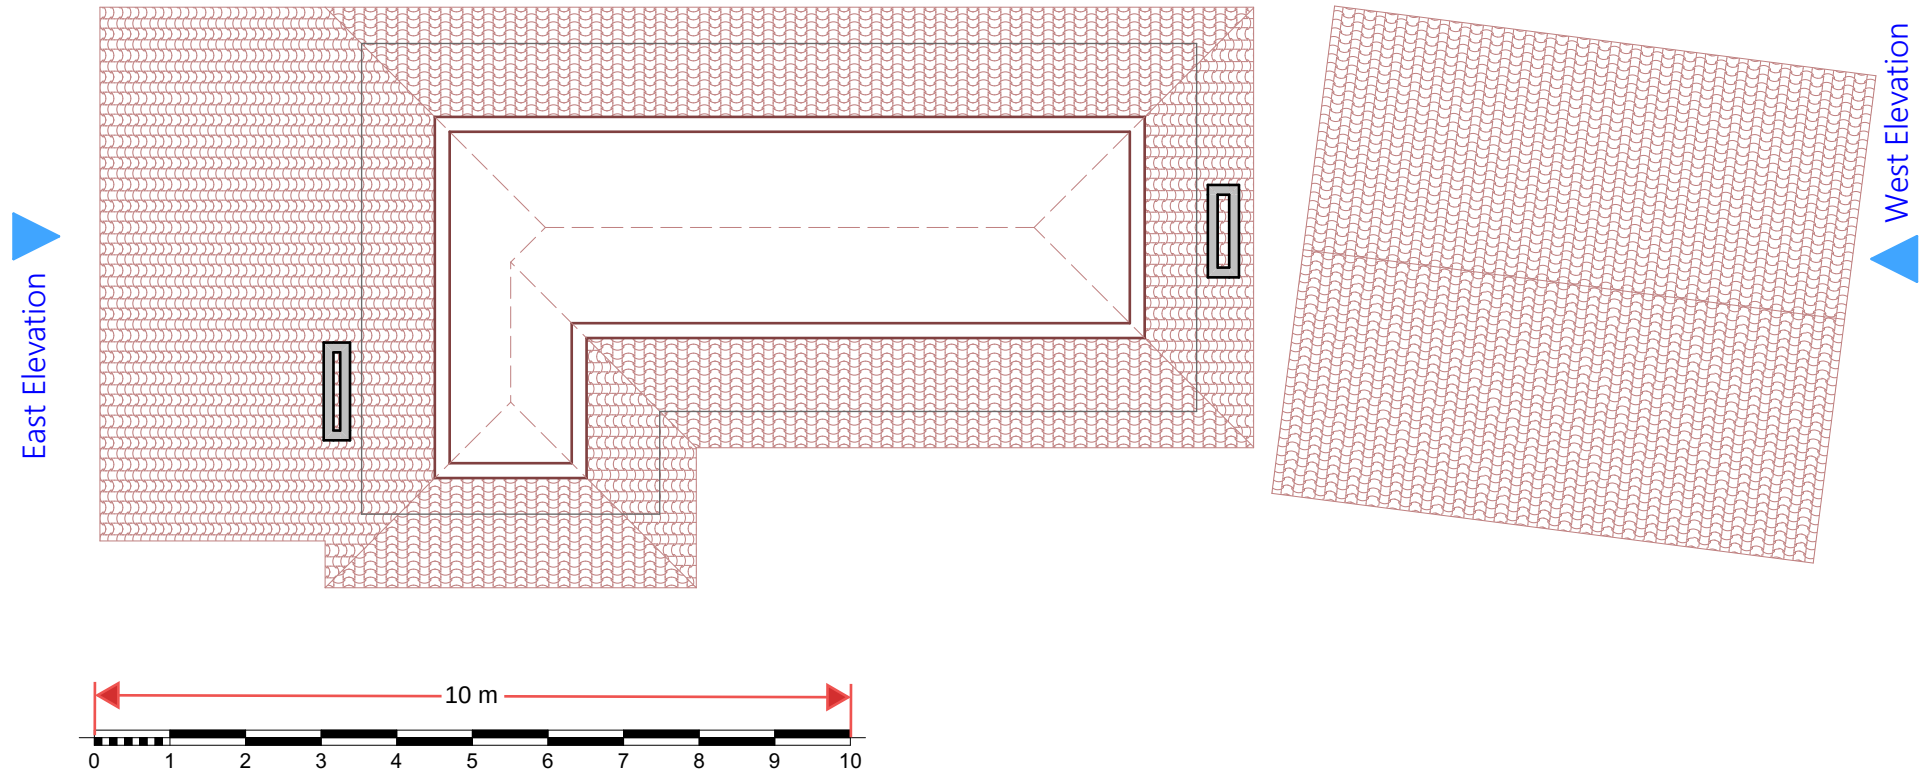

North Elevation ▲

1 GF Ground Floor Existing

1:100

North Elevation ▲

2 01 First Floor Existing

1:100

North Elevation ▲

5 Roof -Existing

1:100



3D Front Existing (Not Materials)

1:100



3D Rear Existing (Not Materials)

1:100


North Elevation ▲



North Elevation Existing

1:100

South Elevation ▼

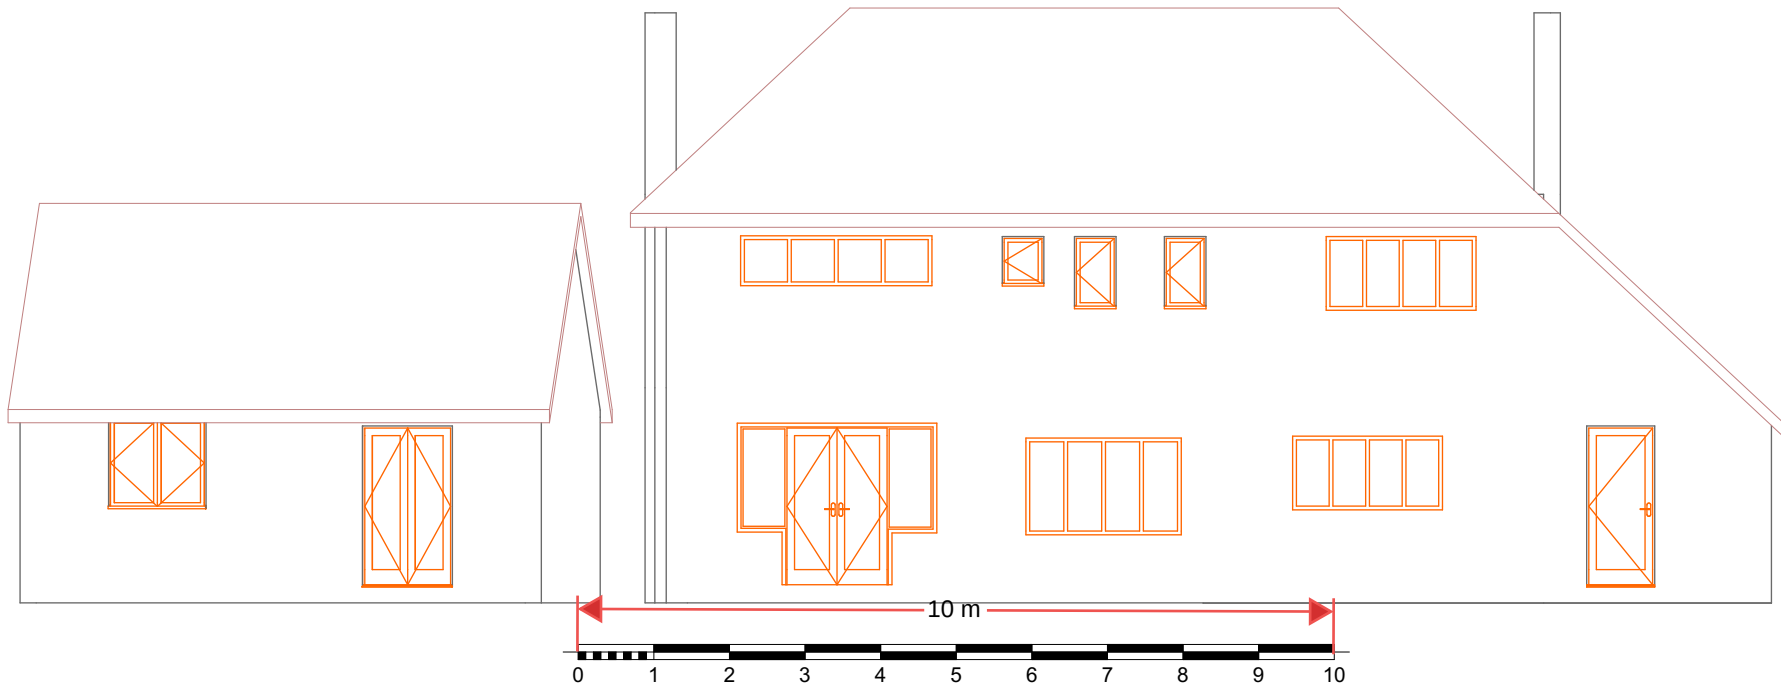

South Elevation Existing

1:100

ARCHITECHNOLOGY. DESIGN

This document and its design content is copyright ©. It shall be read in conjunction with all other associated project information including models, specifications, schedules and related consultants documents. Do not scale from documents. All dimensions to be checked on site. Immediately report any discrepancies, errors or omissions on this document to the Originator. If in doubt ASK.

	Scales @ A1	Date
	1:100	2023-12-15

Client Approval
A - Approved
B - Approved with Comments
C - Do Not Use

Layout Title
Plans - Existing

Architecttechnology.design	www.architecttechnology.design
179 Edwin Road Rainham, Kent ME8 0AH	Tel: 07957 350204 info@architecttechnology.design

Project
83 Windsor Road - Ronnie - DA12 5BW Garage Conv - Loft Conv - Porch - Garages

status
Planning Application V3

Site Address
83 Windsor Road Gravesend Kent DA12 5BW

Drawing Number	project	originator	zone	level	type	role	number	rev
Layout ID							03	