




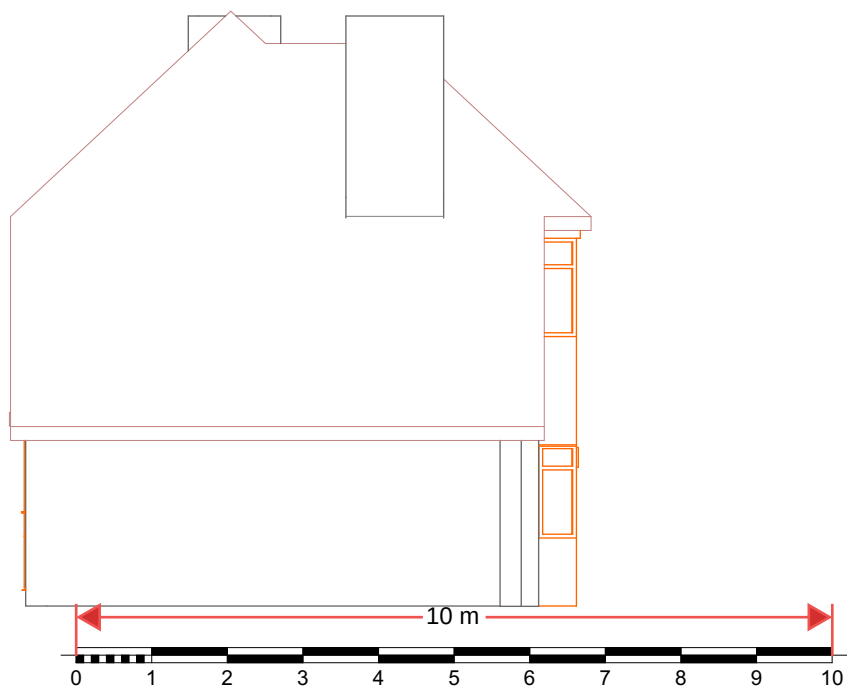


1 East Elevation Existing 1:100

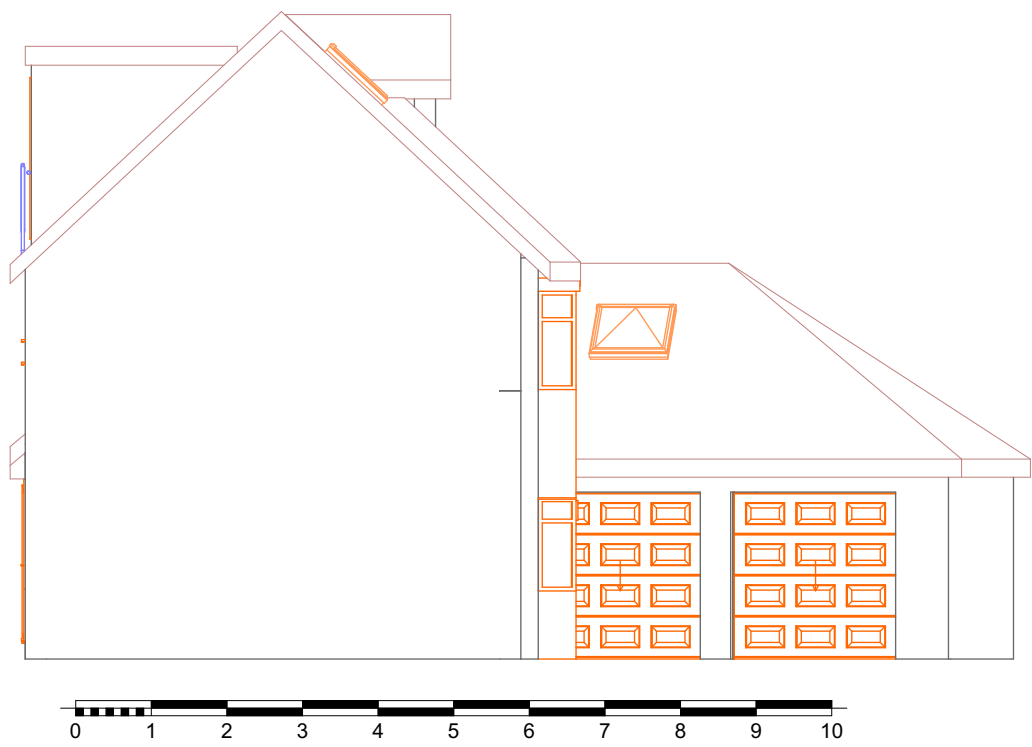

5 East Elevation Proposed 1:100

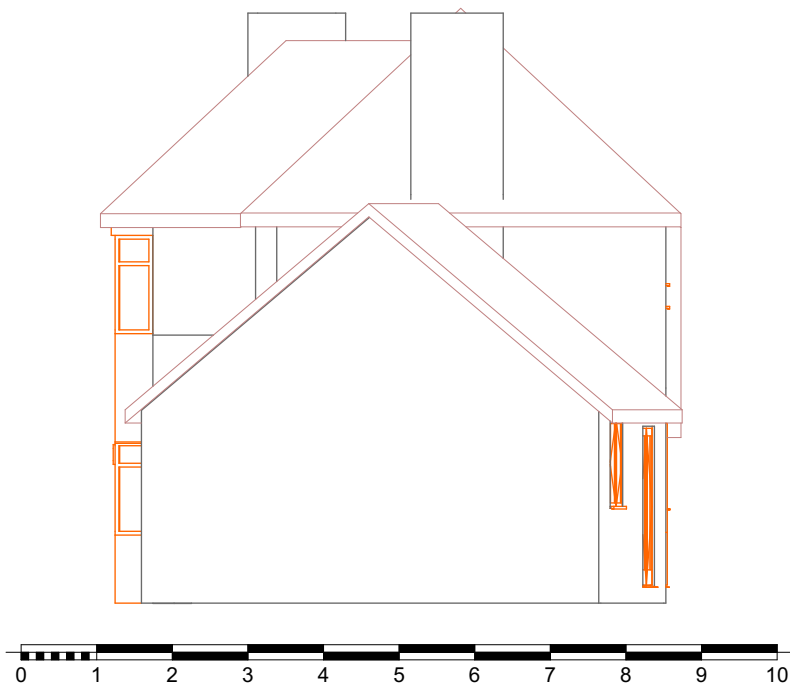

2 West Elevation Existing 1:100

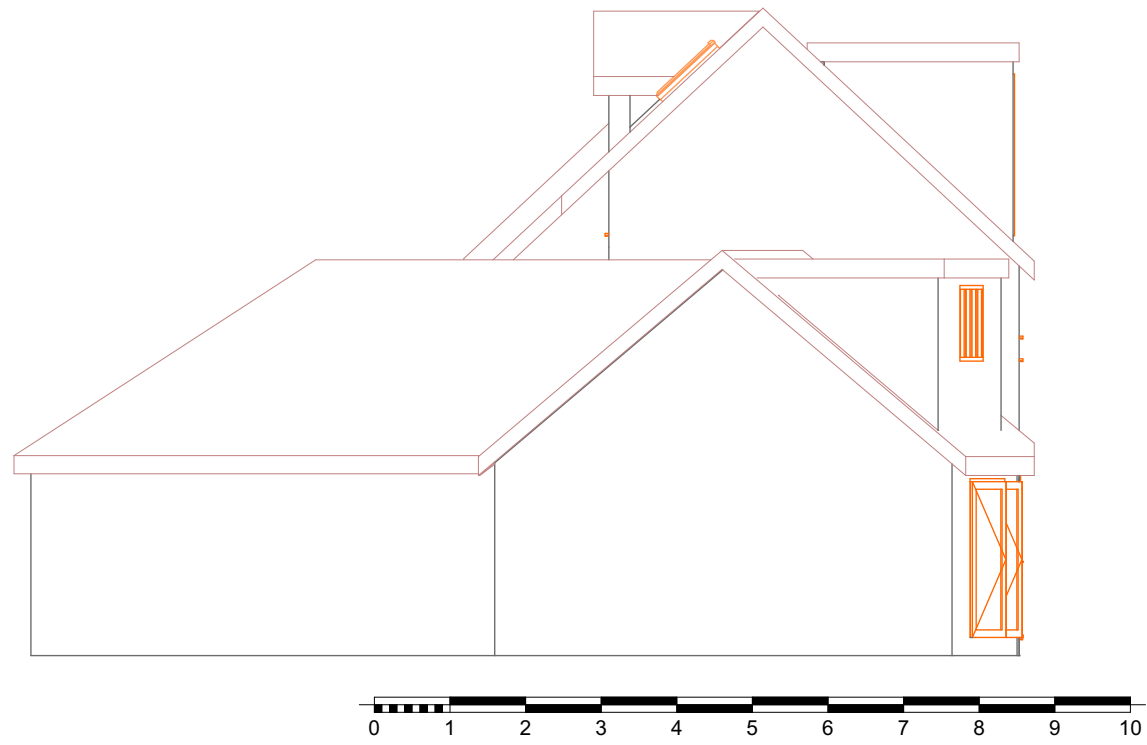


6 West Elevation Proposed 1:100



3 North Elevation Existing 1:100



7 North Elevation Proposed 1:100

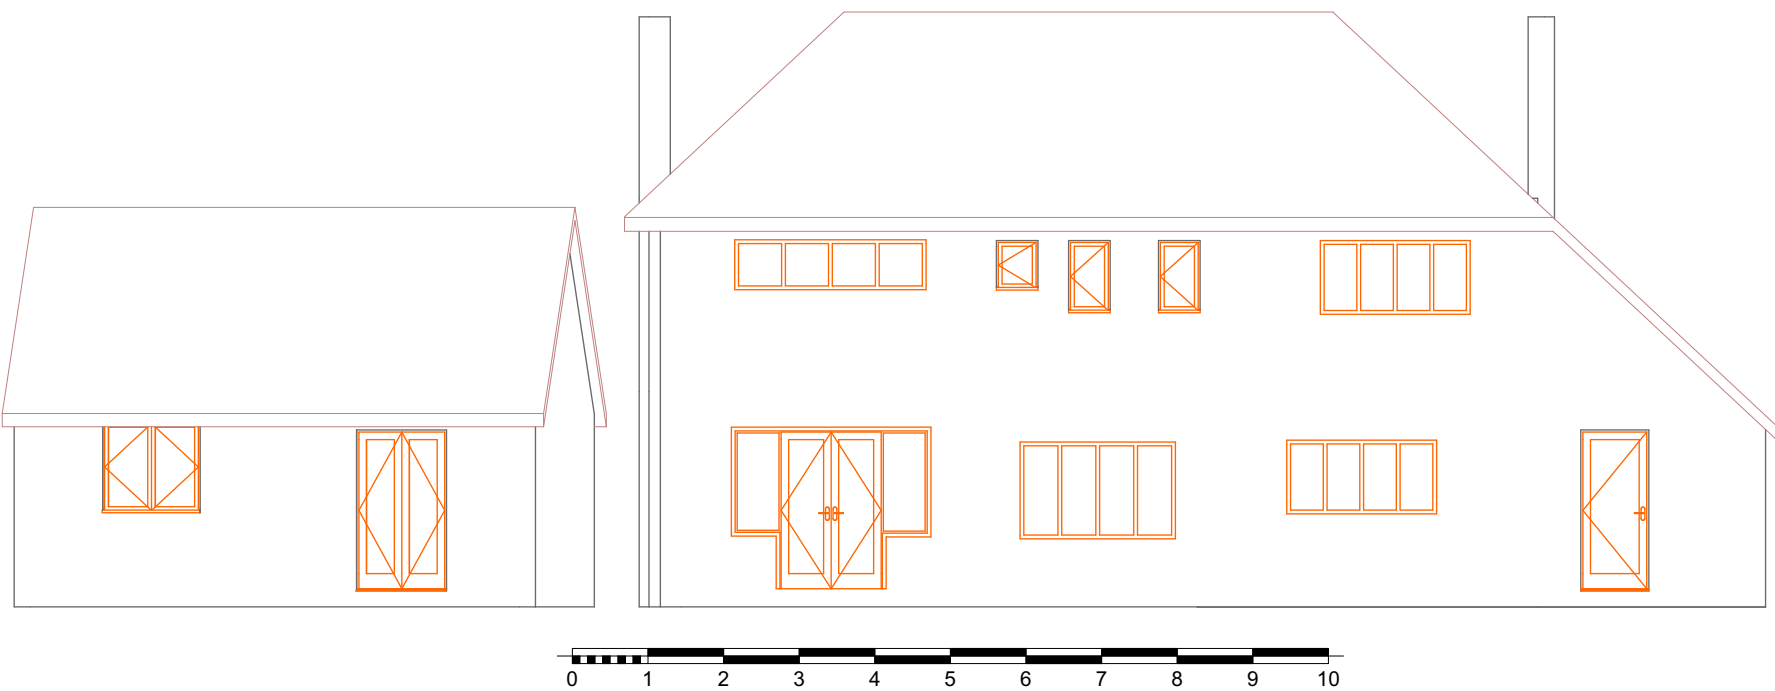

4 South Elevation Existing 1:100



8 South Elevation Proposed 1:100



This document and its design content is copyright ©. It shall be read in conjunction with all other associated project information including models, specifications, schedules and related consultants documents. Do not scale from documents. All dimensions to be checked on site. Immediately report any discrepancies, errors or omissions on this document to the Originator. If in doubt ASK.

	Scales @ A1	Date
	1:100	2023-12-15

Client Approval
A - Approved
B - Approved with Comments
C - Do Not Use

Layout Title

Plans - Elevations

Architechnology.design
179 Edwin Road Rainham, Kent ME8 0AH

www.architechnology.design
Tel: 07957 350204
info@architechnology.design

Project
83 Windsor Road - Ronnie - DA12 5BW
Garage Conv - Loft Conv - Porch - Garages

status
Planning Application
V3

Site Address
83 Windsor Road Gravesend Kent DA12 5BW

Drawing Number	project	originator	zone	level	type	role	number	rev
Layout ID							04	