


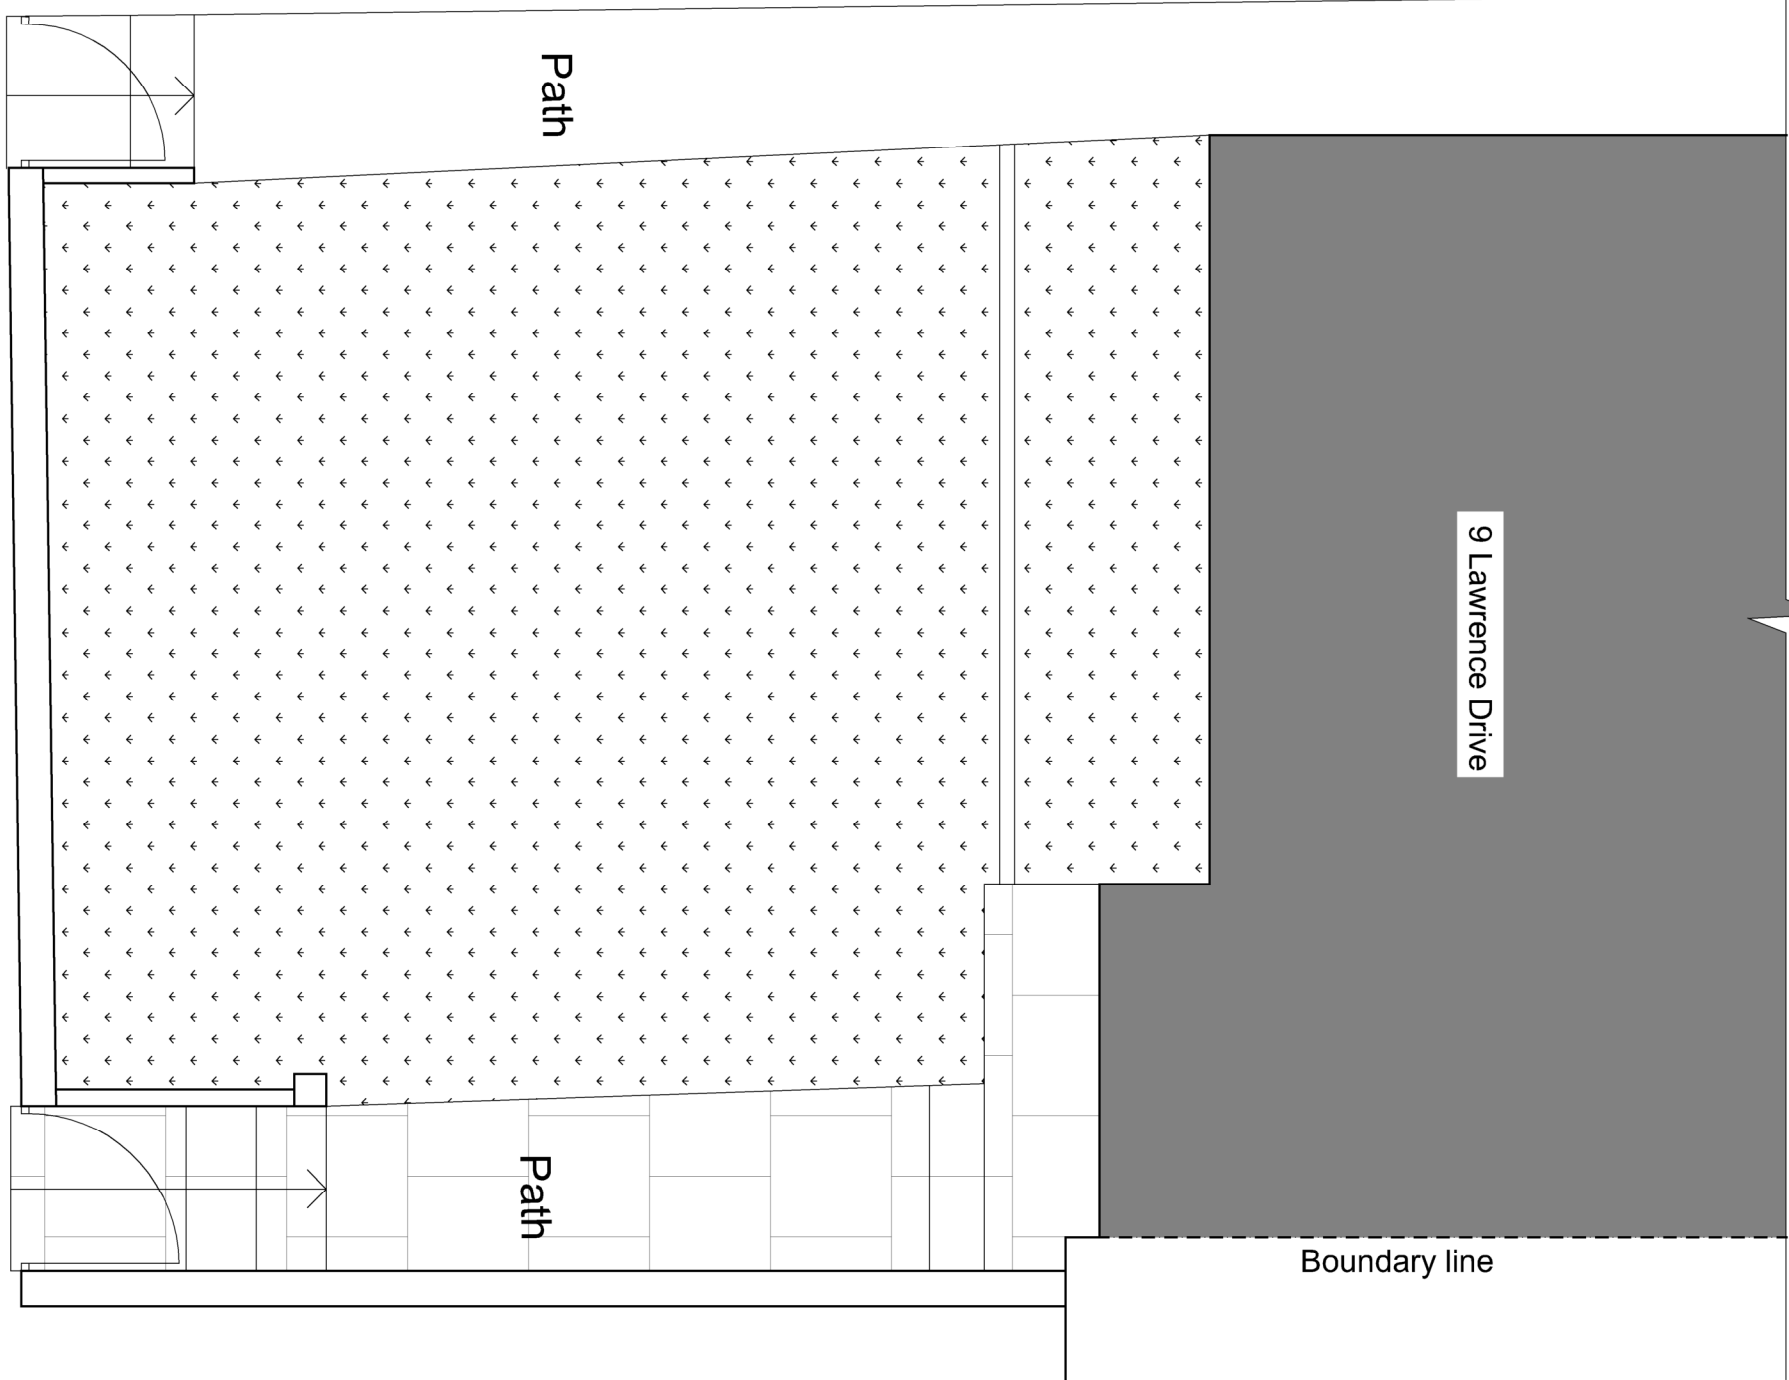


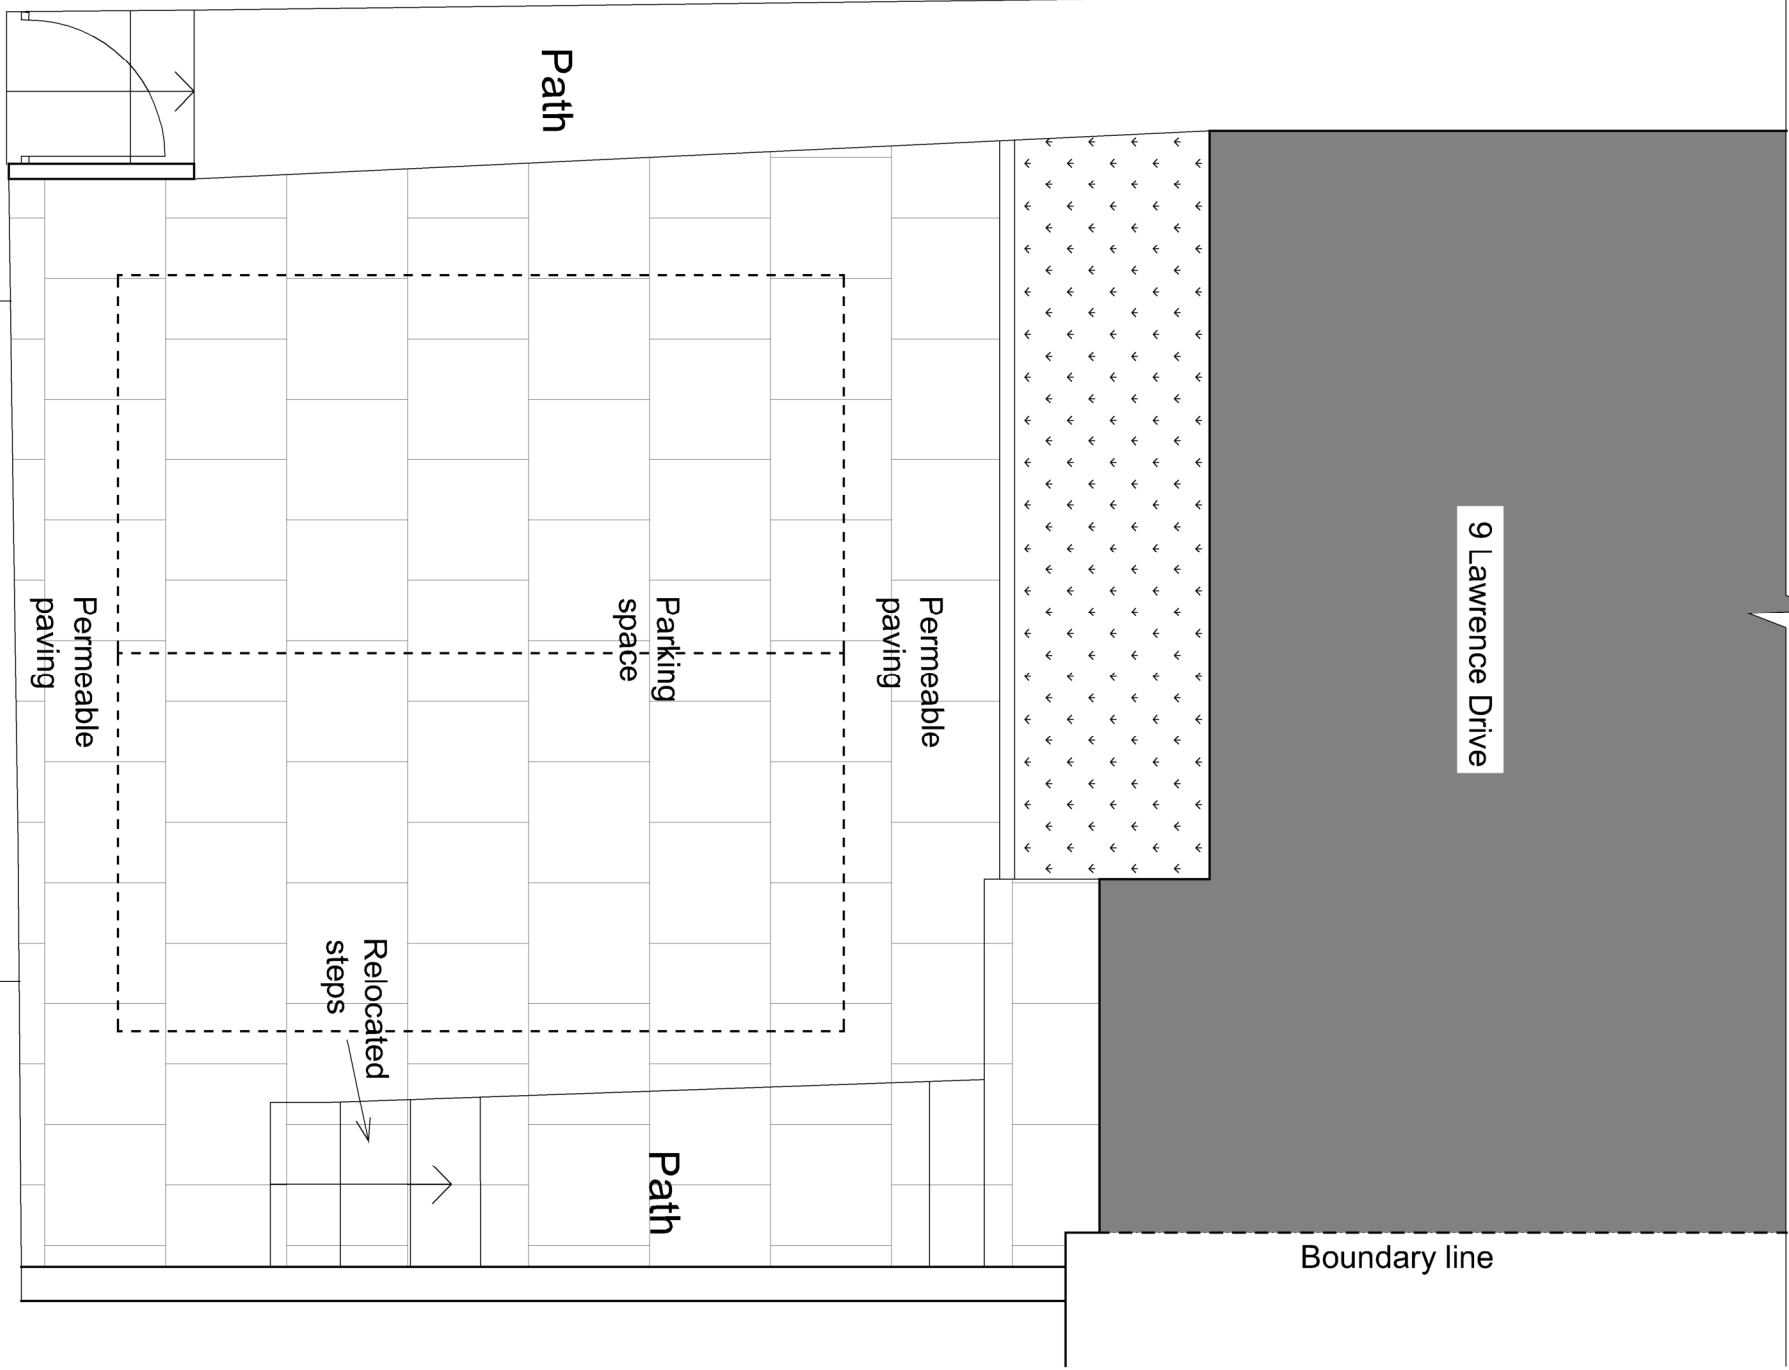


EXISTING FRONT ELEVATION
(SCALE 1:50)

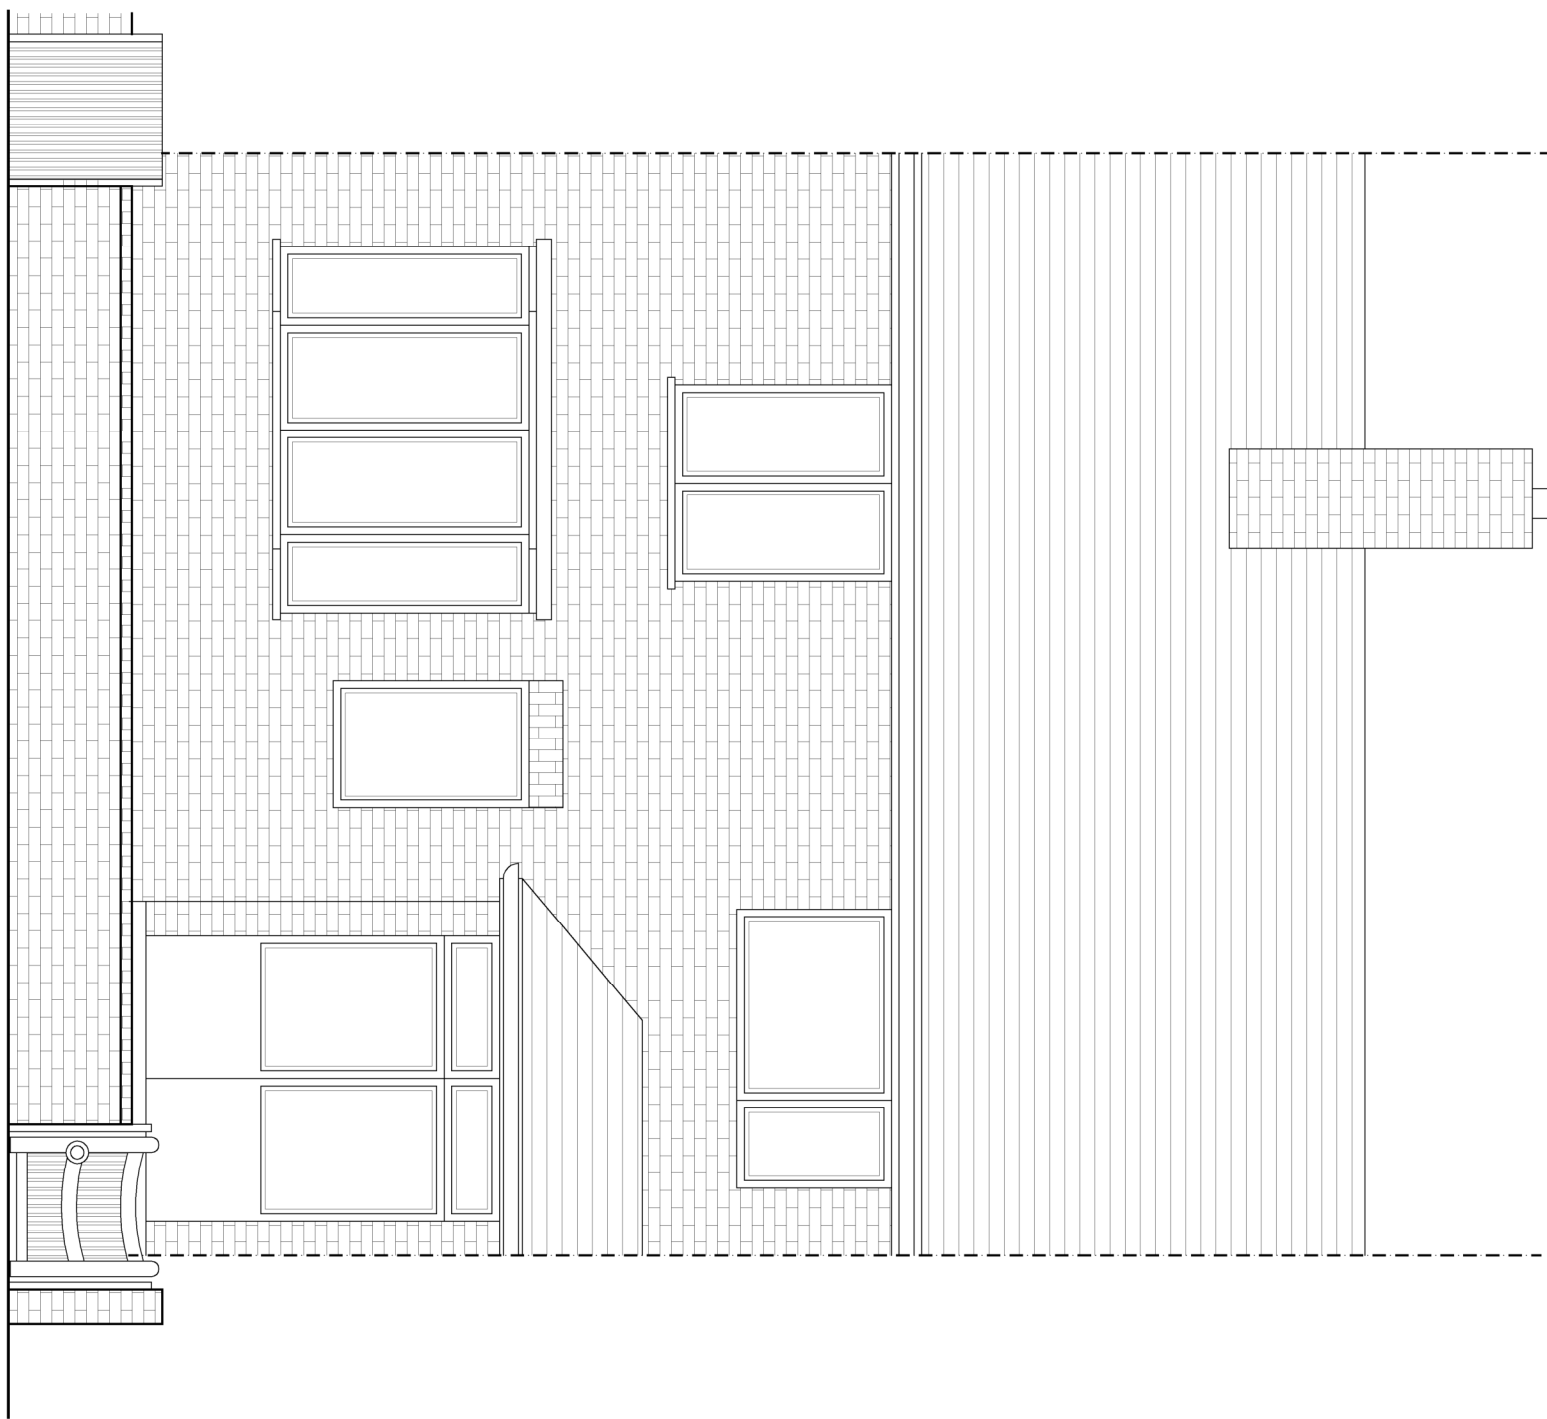


PROPOSED FRONT ELEVATION
(SCALE 1:50)

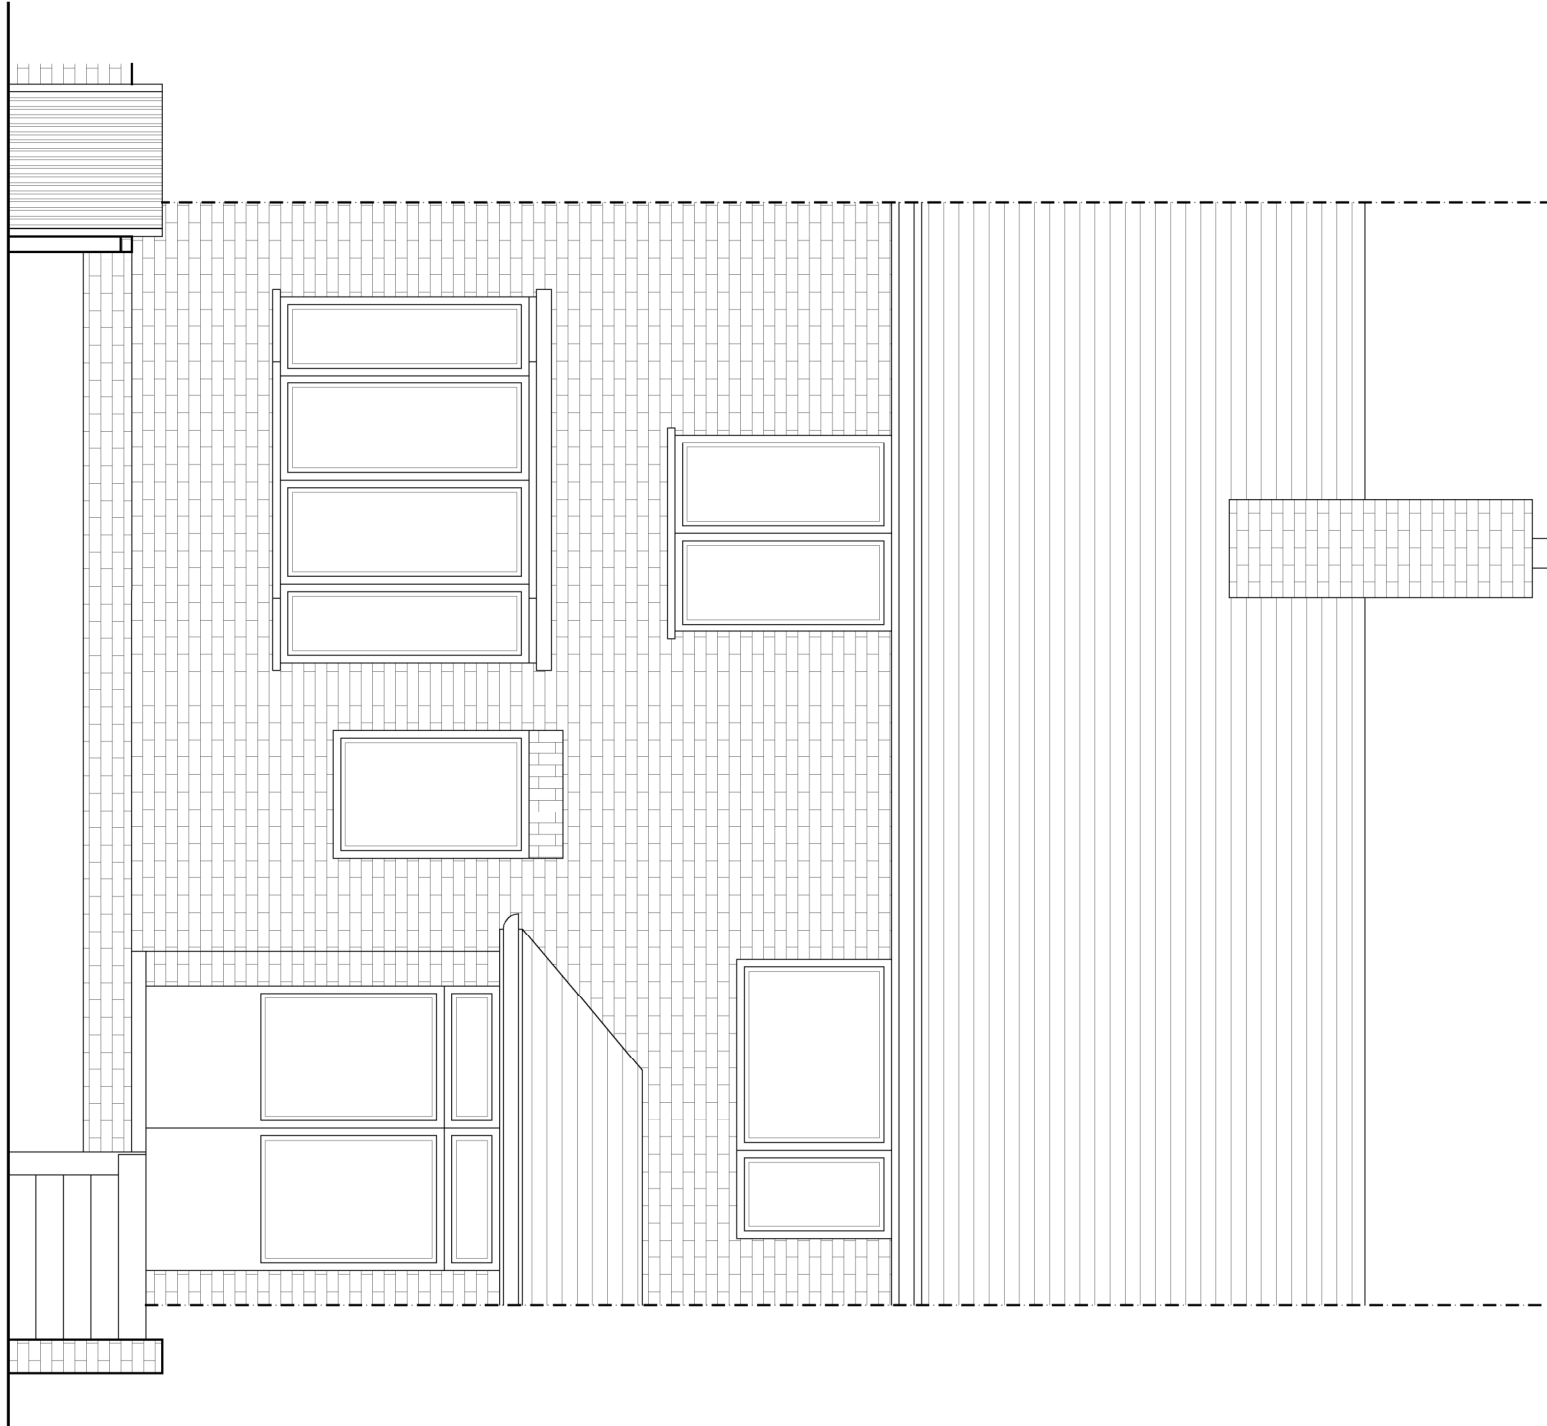

EXISTING PLAN
(SCALE 1:50)

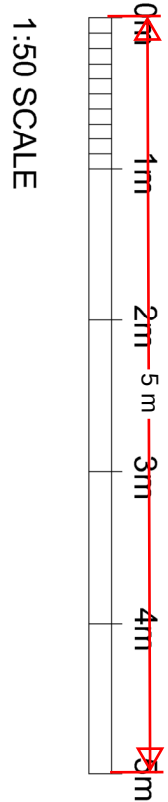

PROPOSED PLAN
(SCALE 1:50)

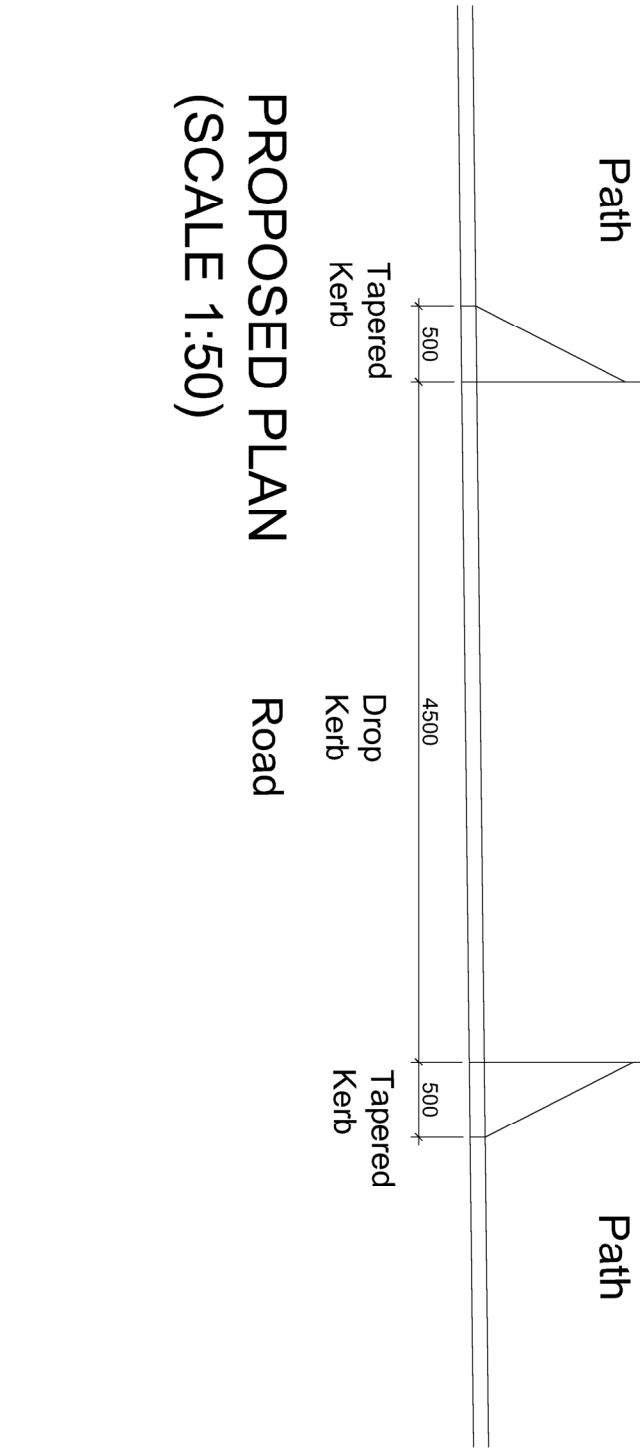

This drawing is protected under copyright



PROJECT 9 Lawrence drive

Cobham Gravesend
DA12 3BU

SHEET

Planning Drawing

CLIENT

Date
29/09/2025

Drawn by
AK

Checked by
AK

Project Number
760

Scale (@ A1)
As shown

REV

DRAWING NUMBER

PL002