




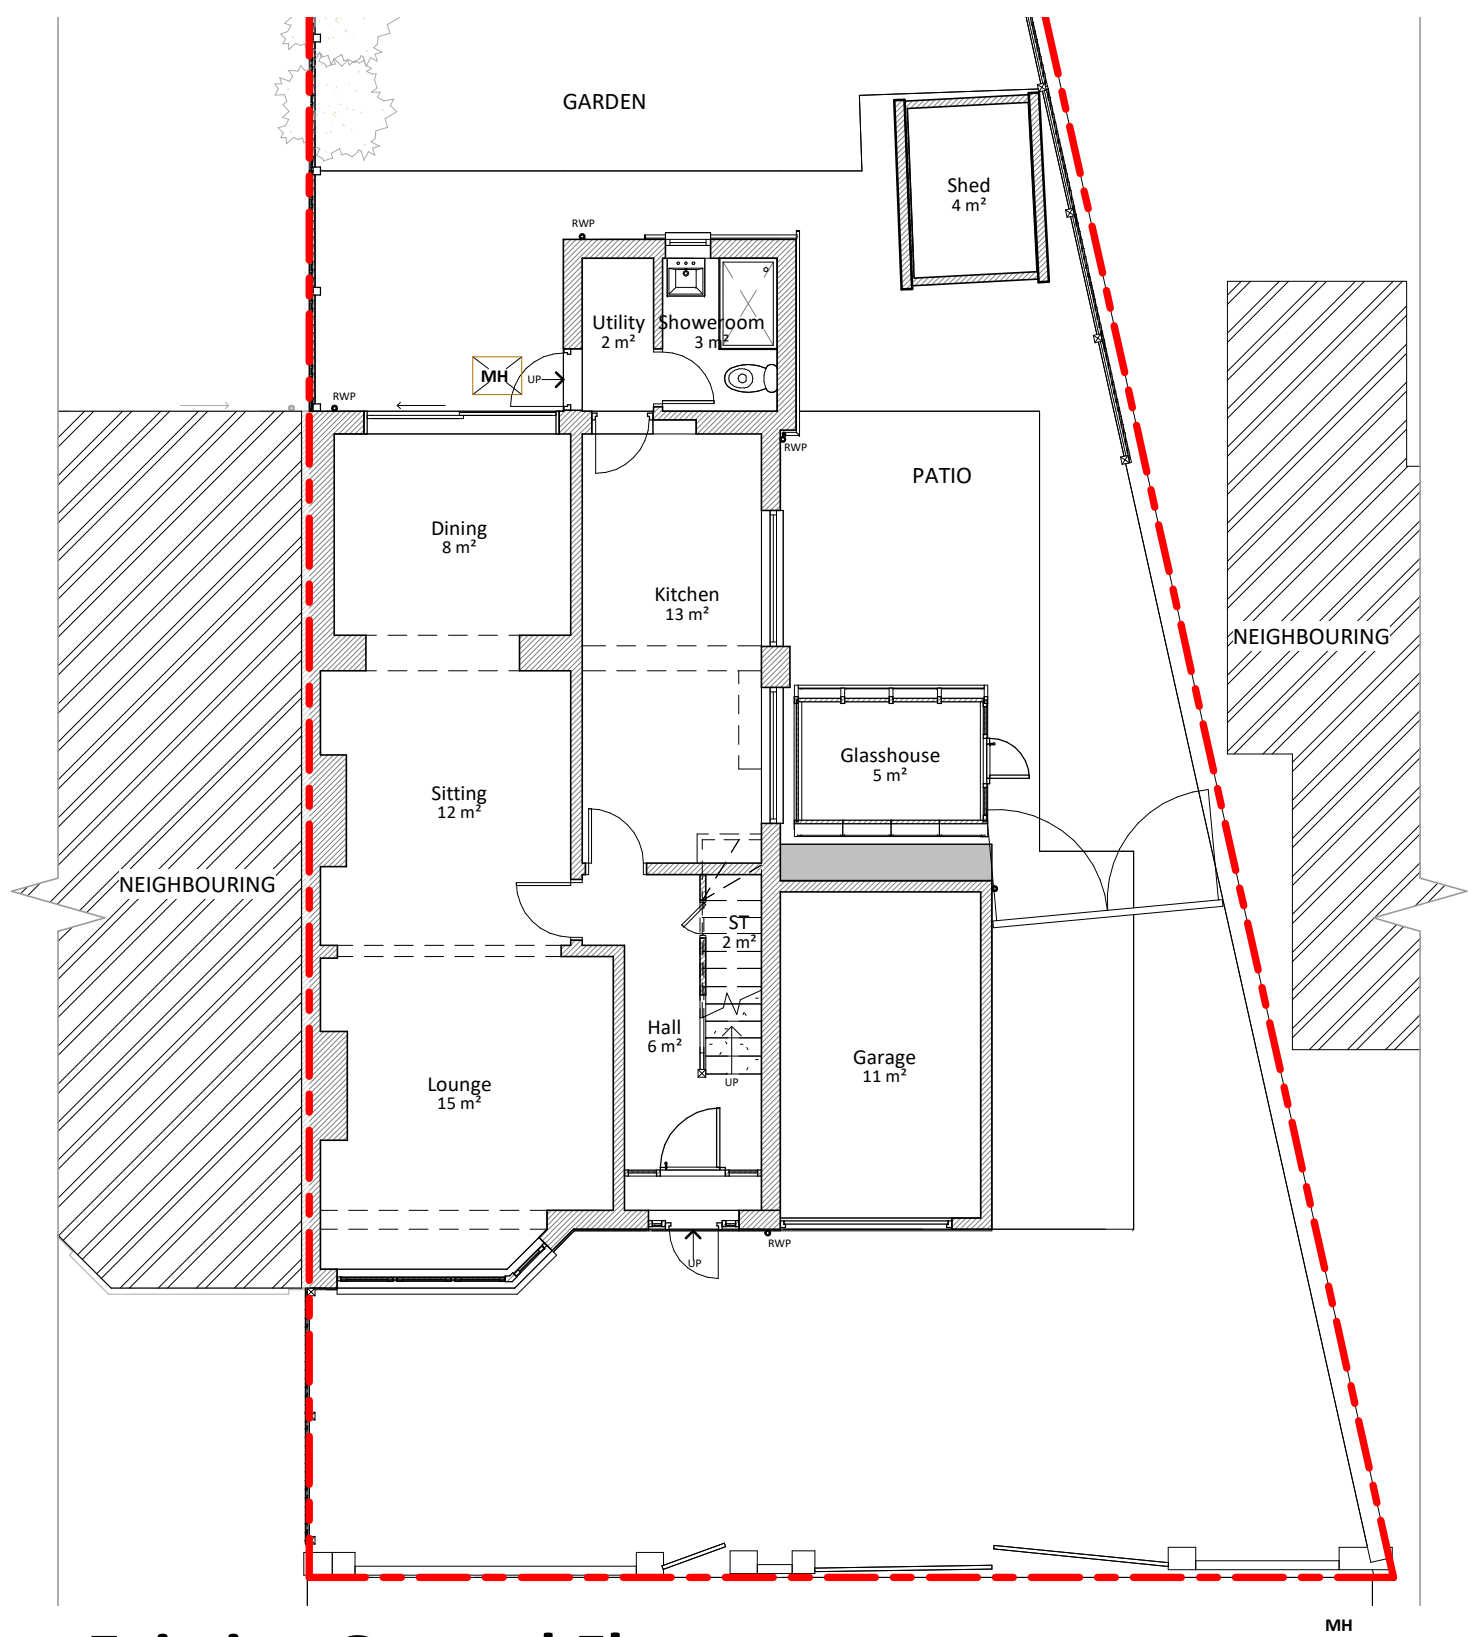

1 Existing Ground Floor
1 : 100

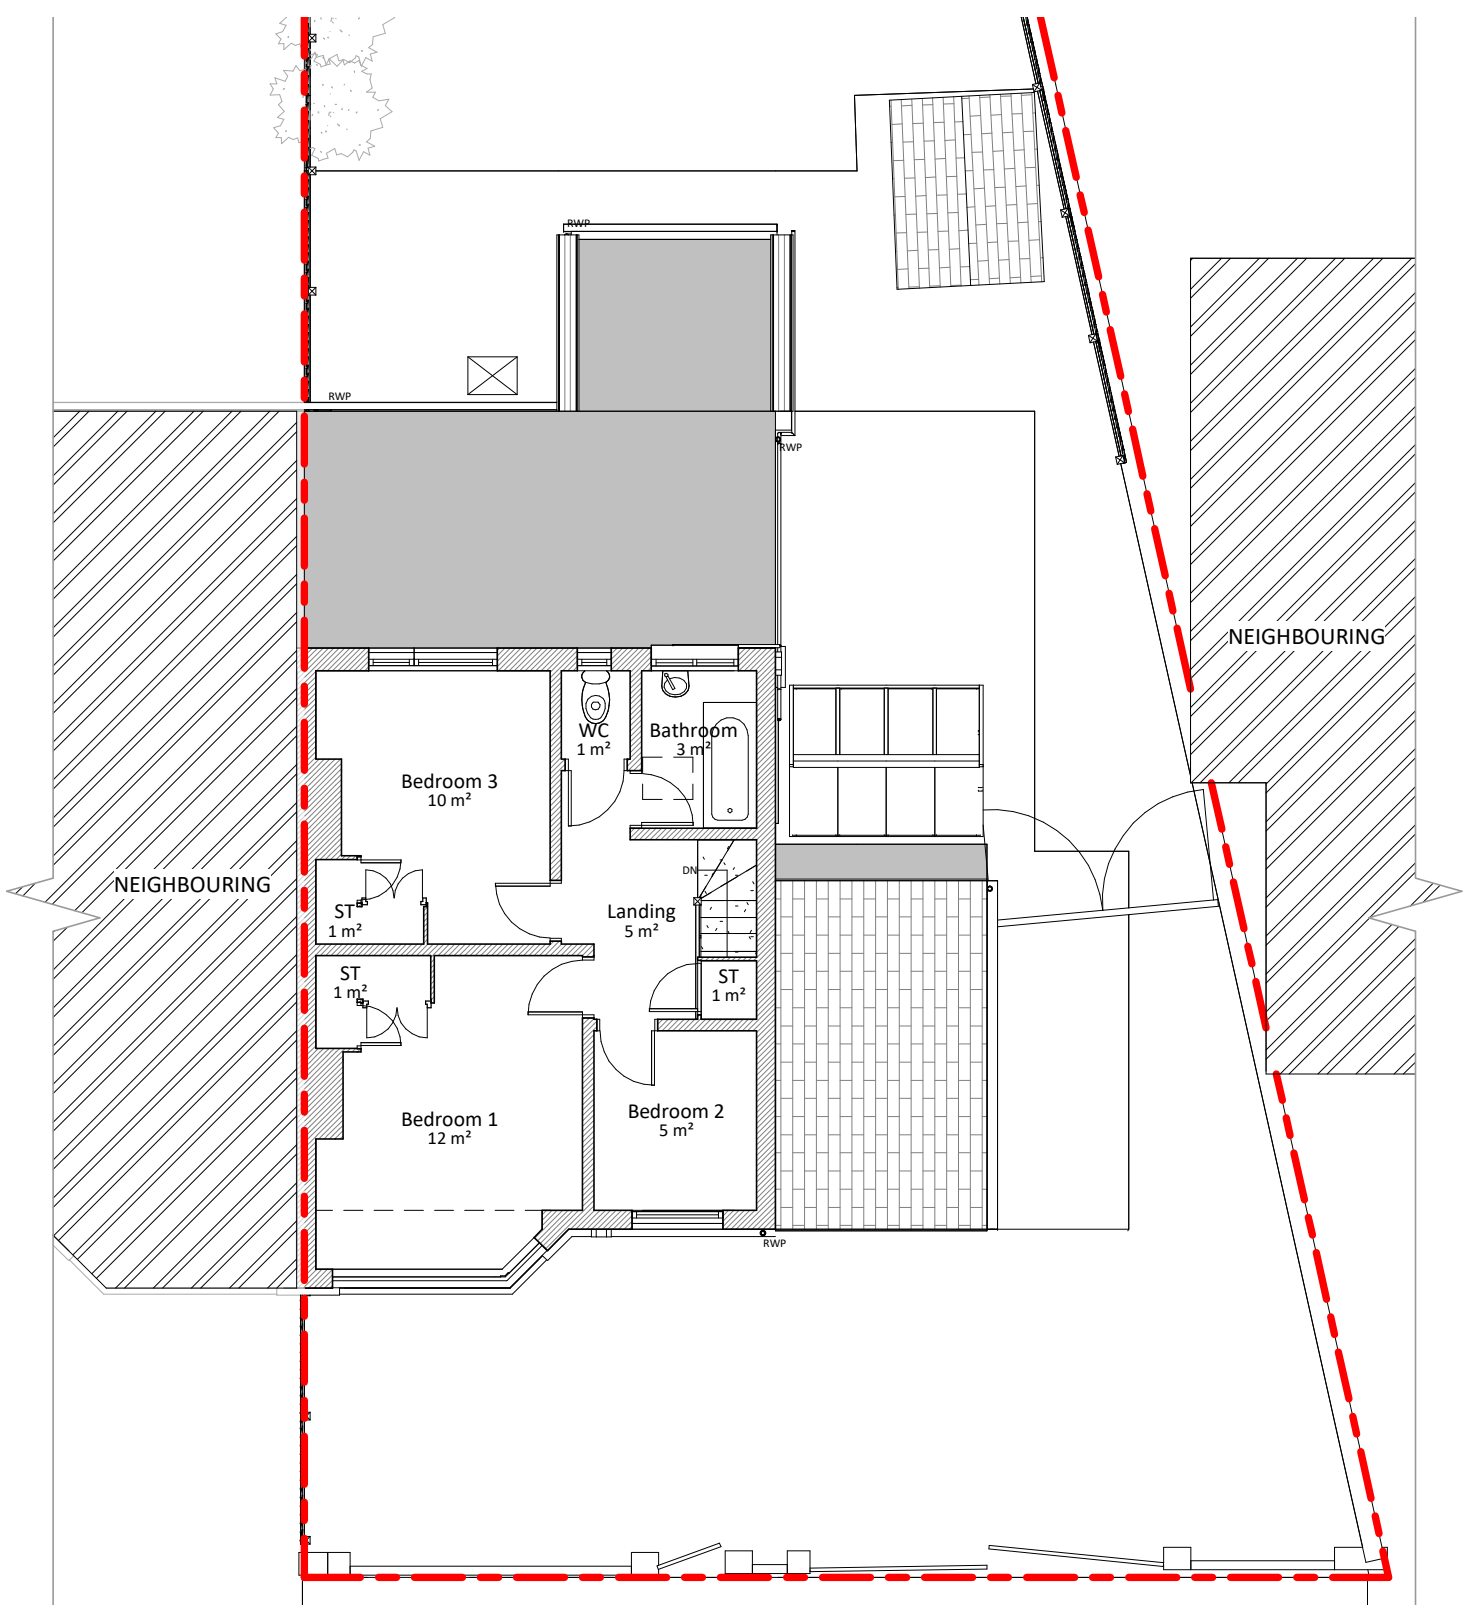


2 Existing First Floor
1 : 100

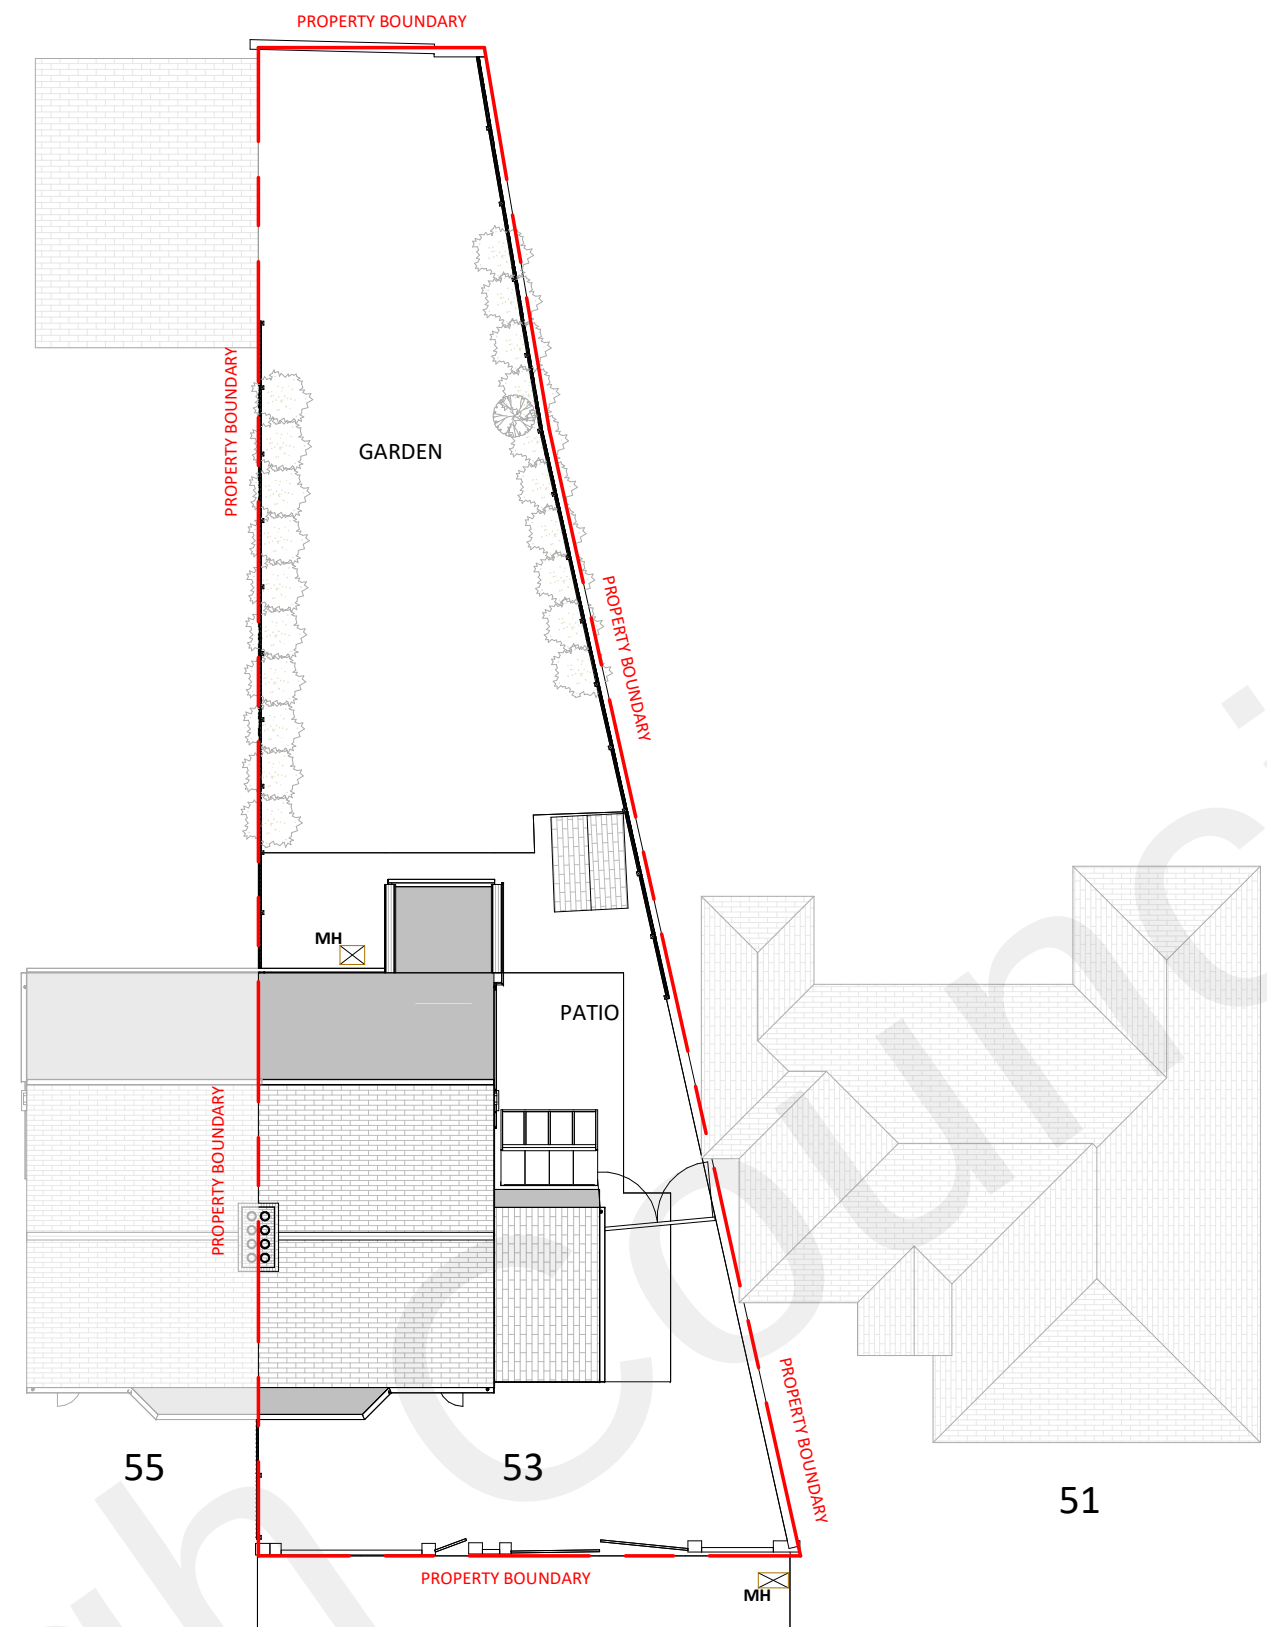


3 Site
1 : 200




4 Existing Front Elevation
1 : 100

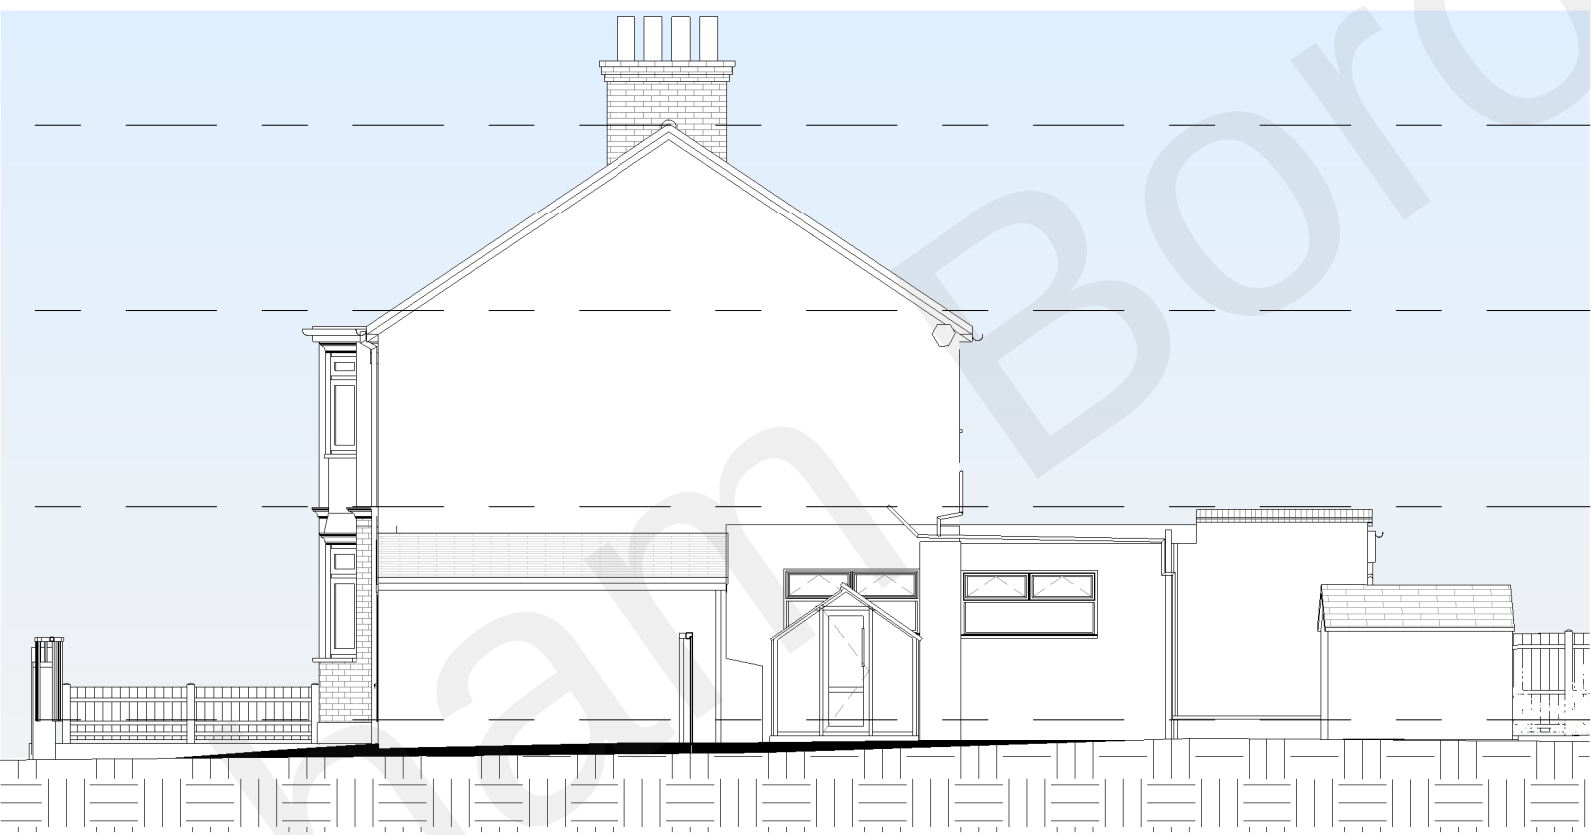


5 Existing Right Elevation
1 : 100

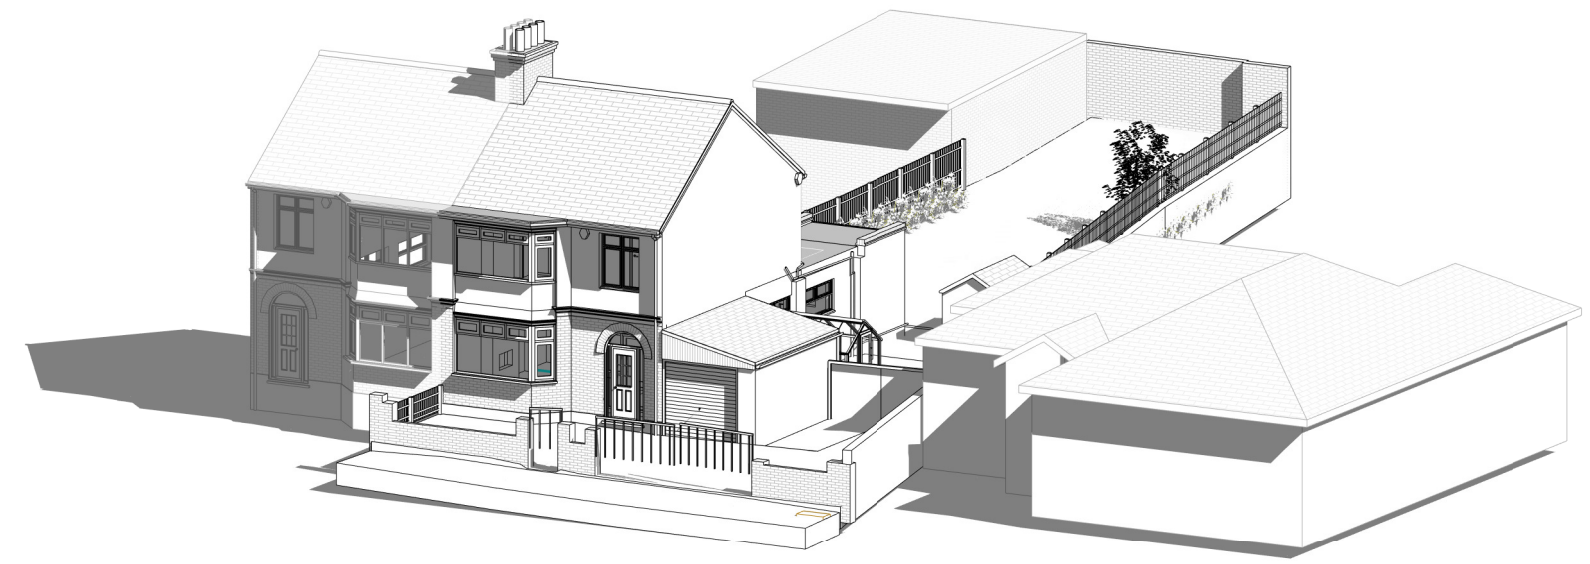


8 Existing 3D Front

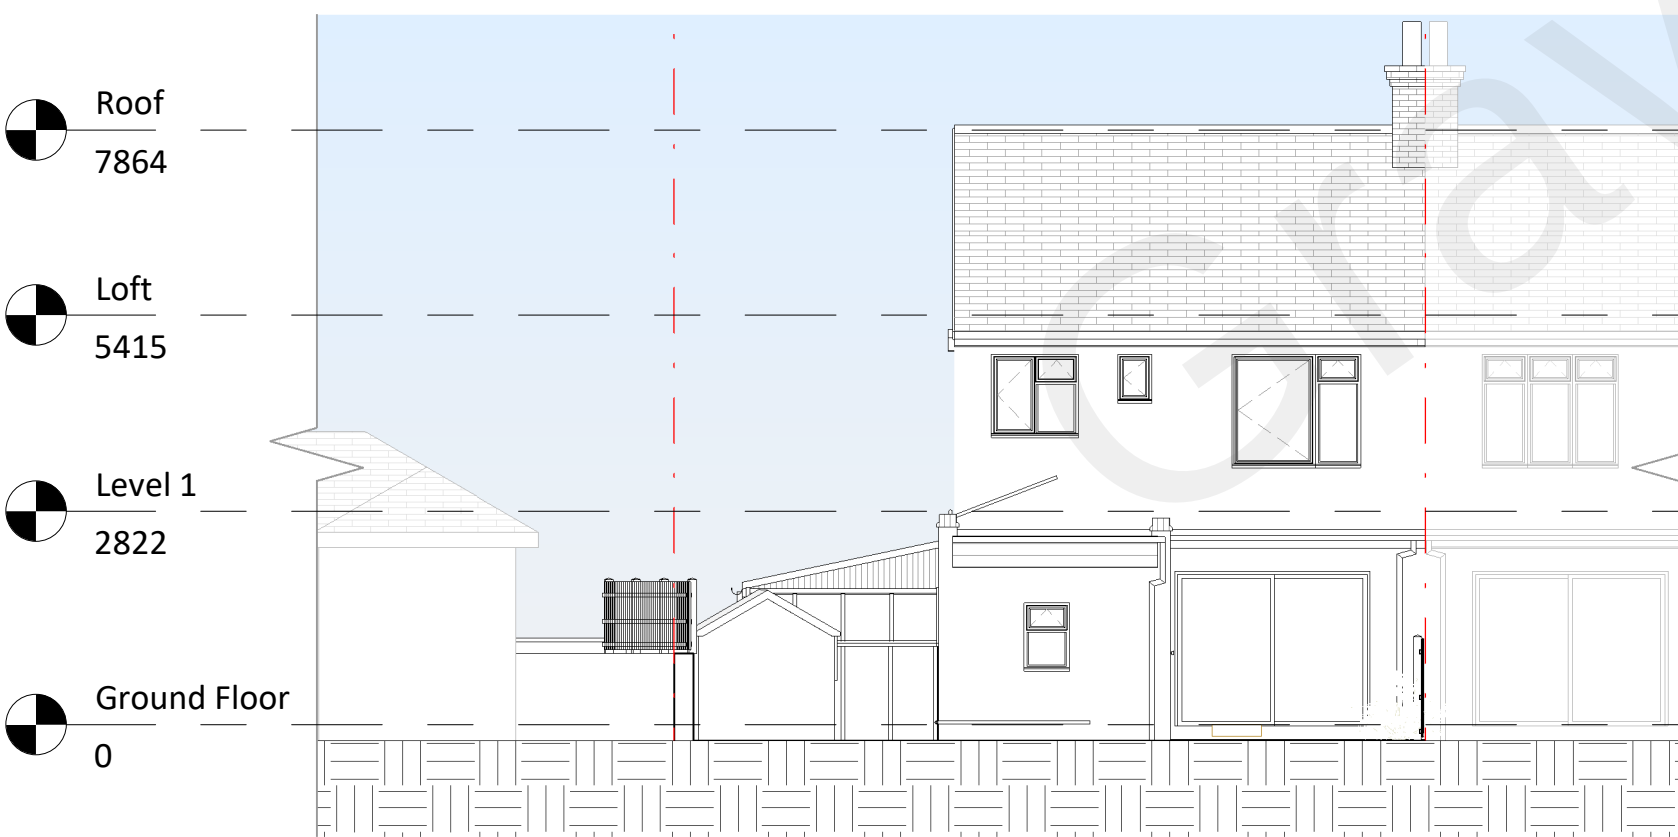

6 Existing Rear Elevation
1 : 100

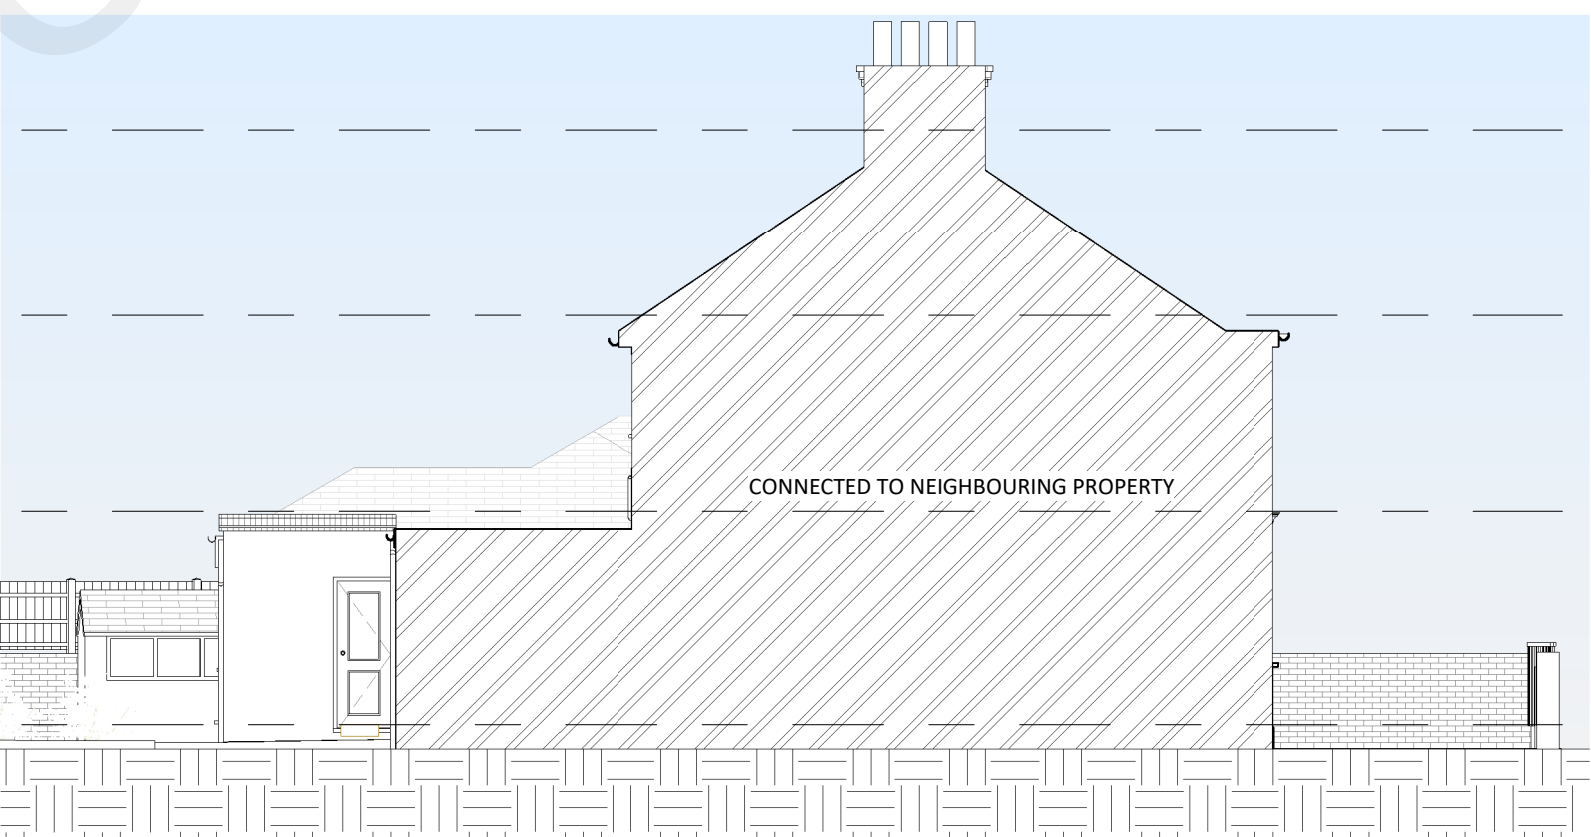

7 Existing Left Elevation
1 : 100

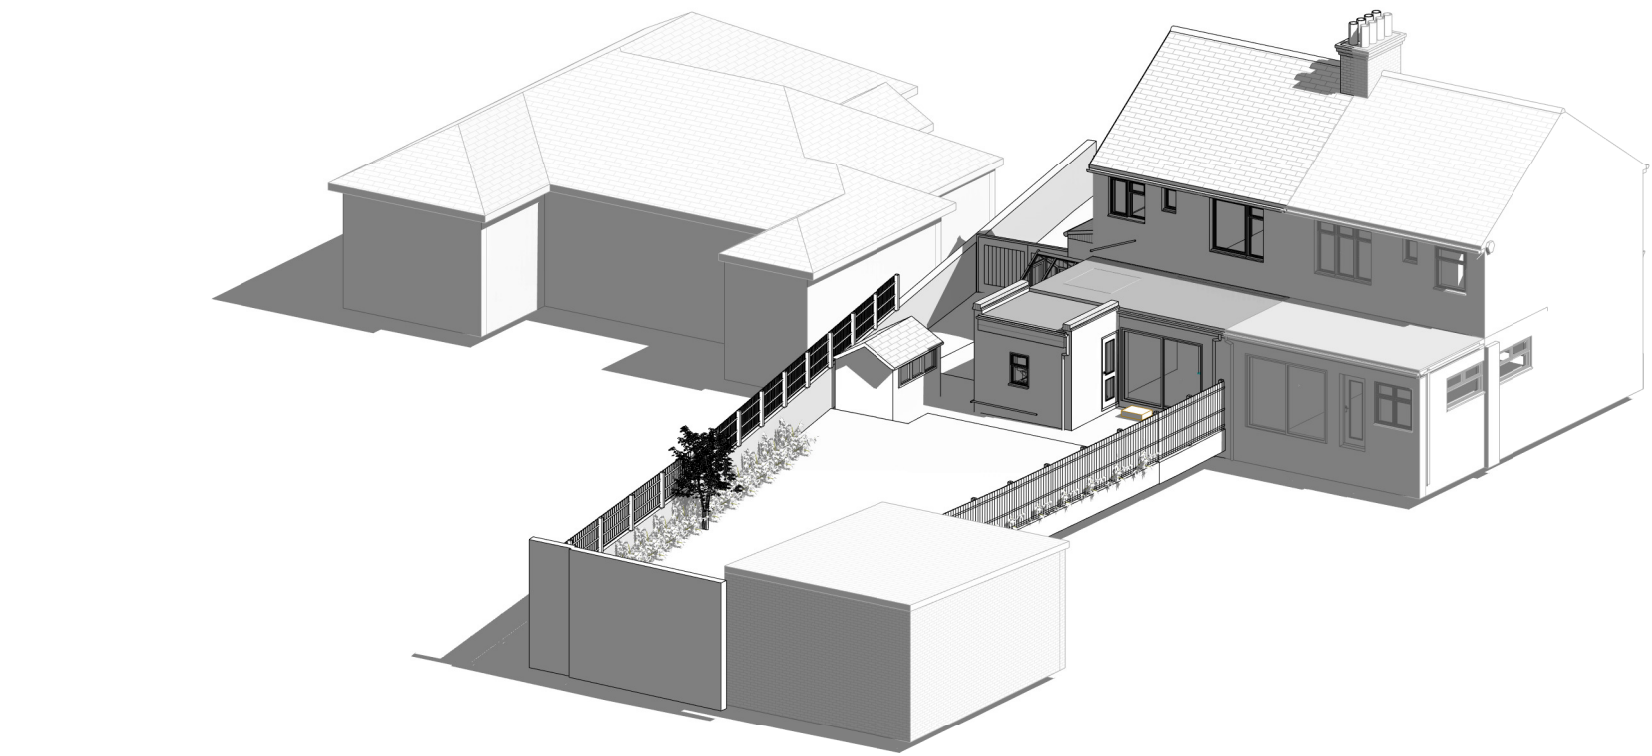

9 Existing 3D Rear

© This drawing is the property of Bluetime Retail Ltd who retain the sole copyright of its contents & it may not be reproduced in part or in whole without written permission

- DRAINAGE STORM NEW
- DRAINAGE STORM EXISTING REMOVED
- DRAINAGE FOUL NEW
- DRAINAGE FOUL EXISTING
- DRAINAGE FOUL EXISTING REMOVED
- DRAINAGE COMBINED NEW
- DRAINAGE COMBINED EXISTING
- DRAINAGE COMBINED EXISTING REMOVED



Amendments :			
Rev	Date	Description	
Project :			
53 Hollybush Road, Gravesend, Kent, DA12 5QG			
Title :			
Planning Drawings Existing Layouts and Elevations			
Bluelime Retail Ltd / Bluelime Home Design LLP. Design, Project Management, Build		 Tel: 01322 521026	
Thames Innovation Center, Veridion Way, Veridion Park, Erith, Kent DA18 4AL			
53 Hollybush Road			
Drawn by :	Scale :	@ A1	Date :
HD	As indicated		
Drawing number :			Rev :
BL/DRG/301121/ 03			
Do not scale from this drawing. Dimensions to be checked on site.			