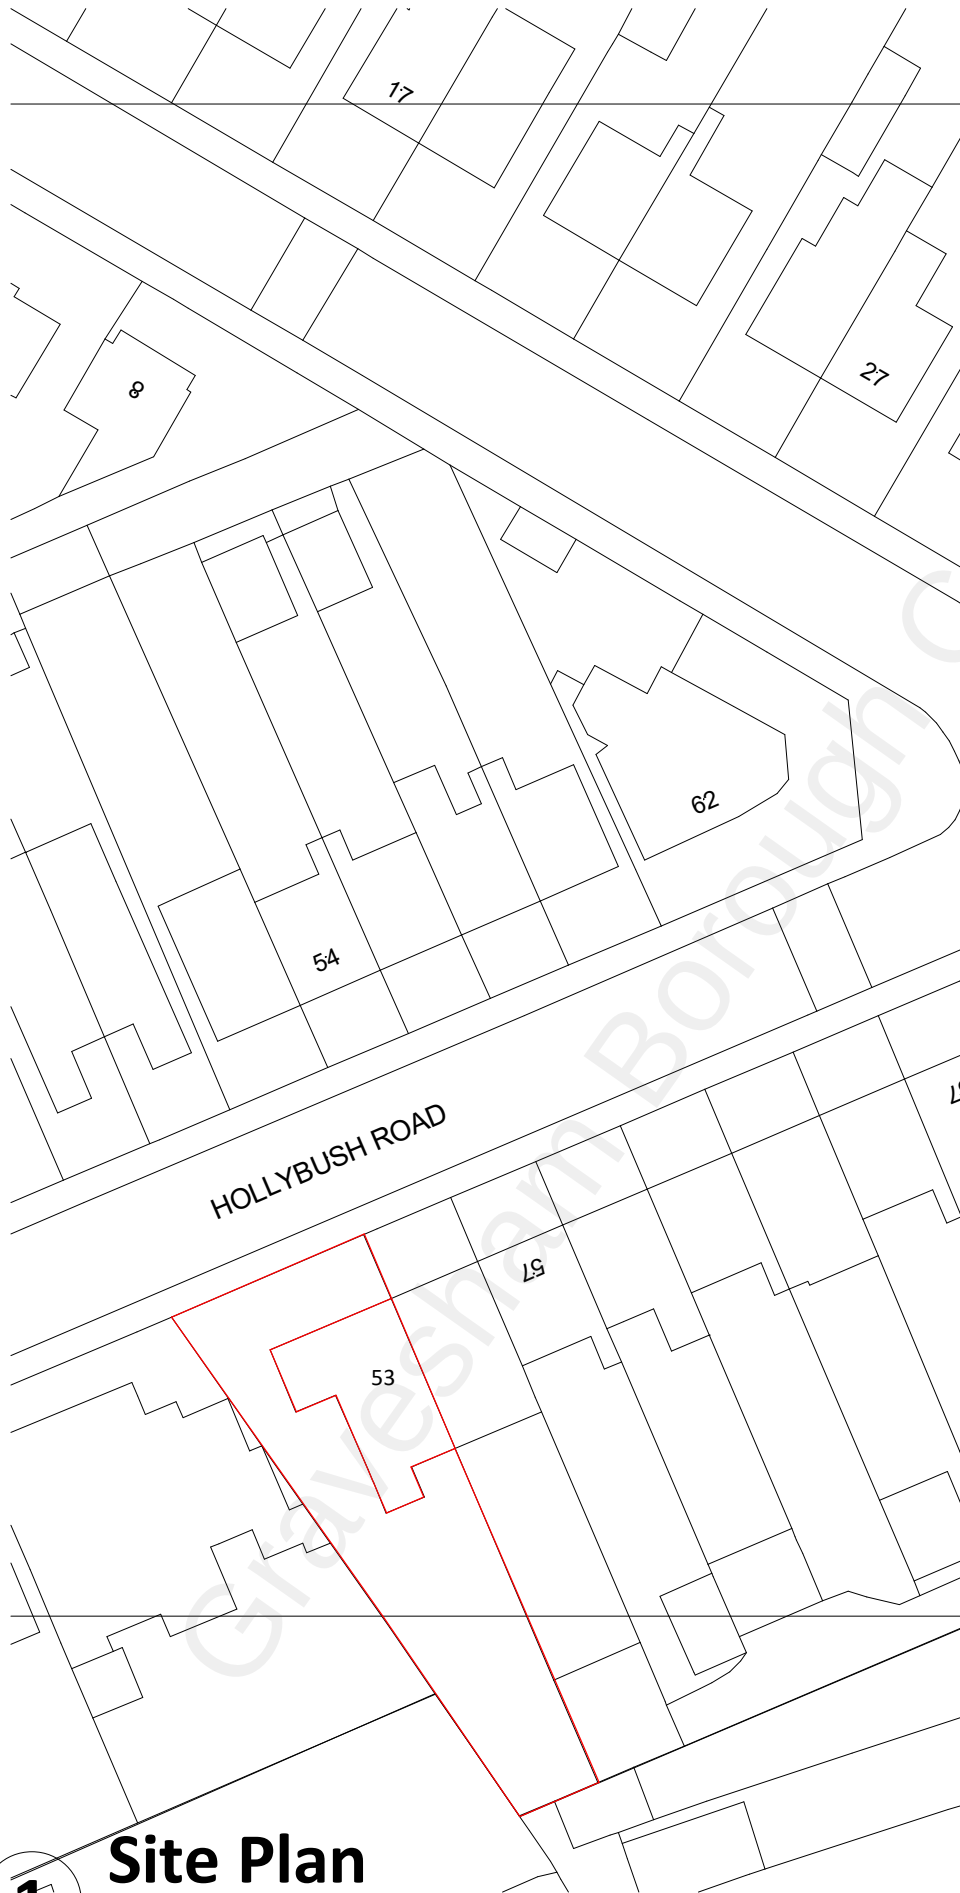


Amendments

Rev	Iss	Date	Description

Project :

53 Hollybush Road,
Gravesend, Kent, DA12 5QG

Title :

Planning Drawings
Site Plan 1-500

Bluelime Retail Ltd /
Bluelime Home
Design LLP. Design,
Project
Management, Build



Thames Innovation
Center, Veridion
Way, Veridion Park,
Erith, Kent DA18 4AL

Tel: 01322 521026

53 Hollybush Road

Drawn by :	Scale :	@A4	Date :
SB	1 : 500		23/05/22

Drawing number :	Rev :
BL/DRG/301121/ 02	

Do not scale from this drawing. Dimensions to be checked on site.

1

Site Plan

1 : 500

