



Proposed Block Plan

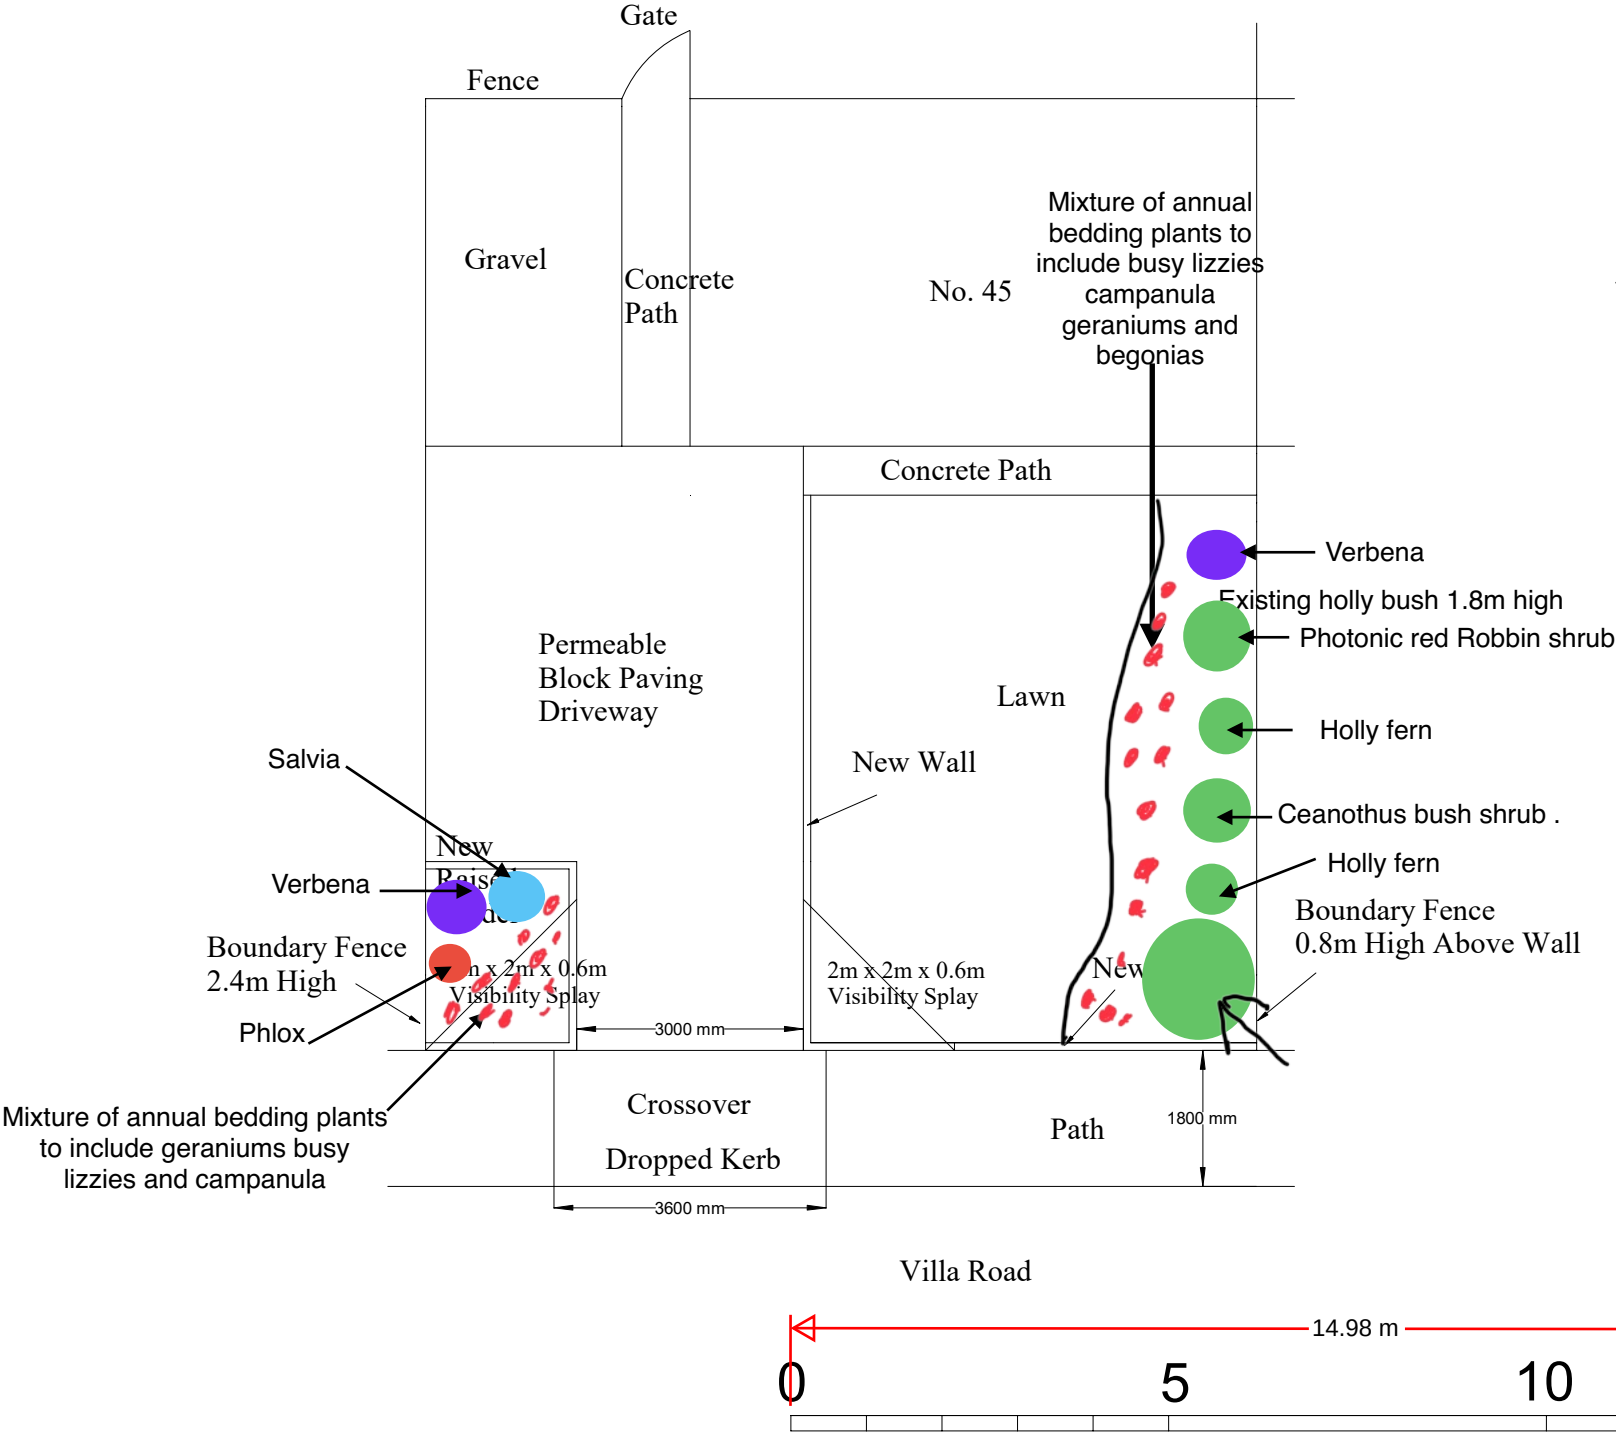


Bedding plants to include geraniums, busy lizzie, campanula, begonias

Proposed Driveway Cross Section

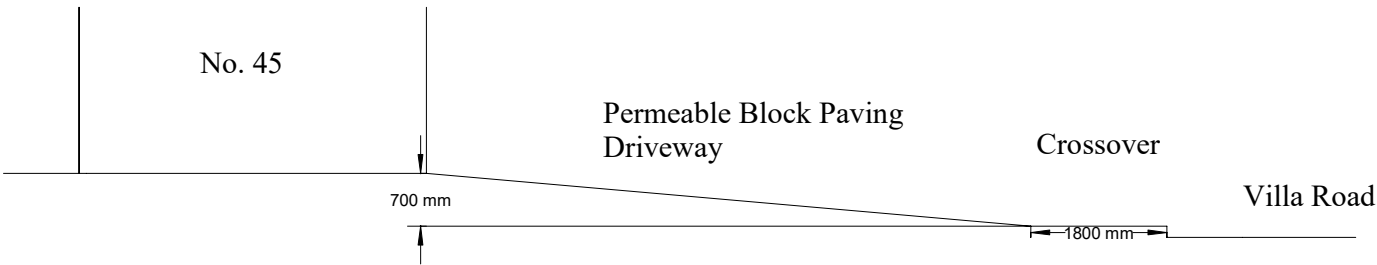

Proposed Frontage Elevation

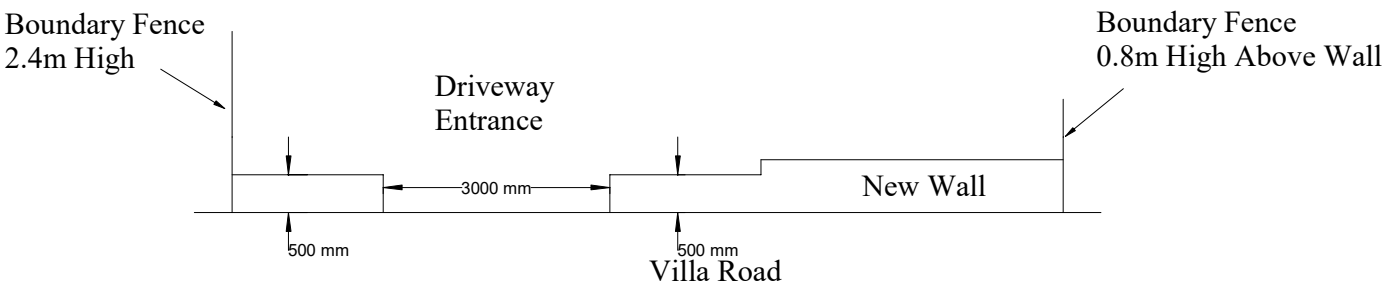

45 Villa Road
Higham
Rochester
Kent
ME3 7BU

Proposed Vehicle Crossover
Proposed Site Plans

PP209A/02.

Scale: 1:100 @ A3

June 2024