




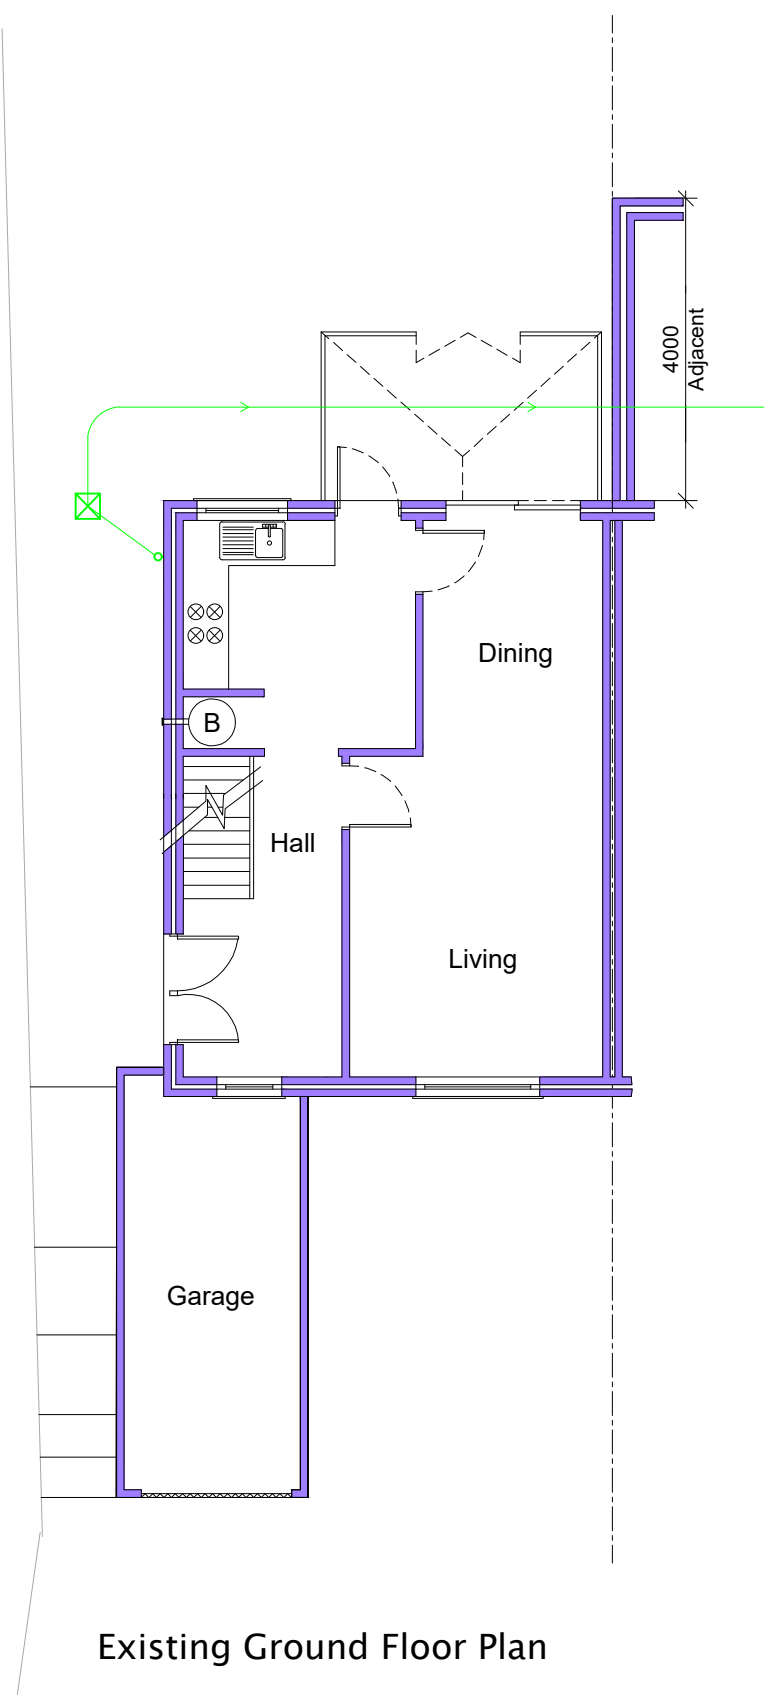


Existing Ground Floor Plan

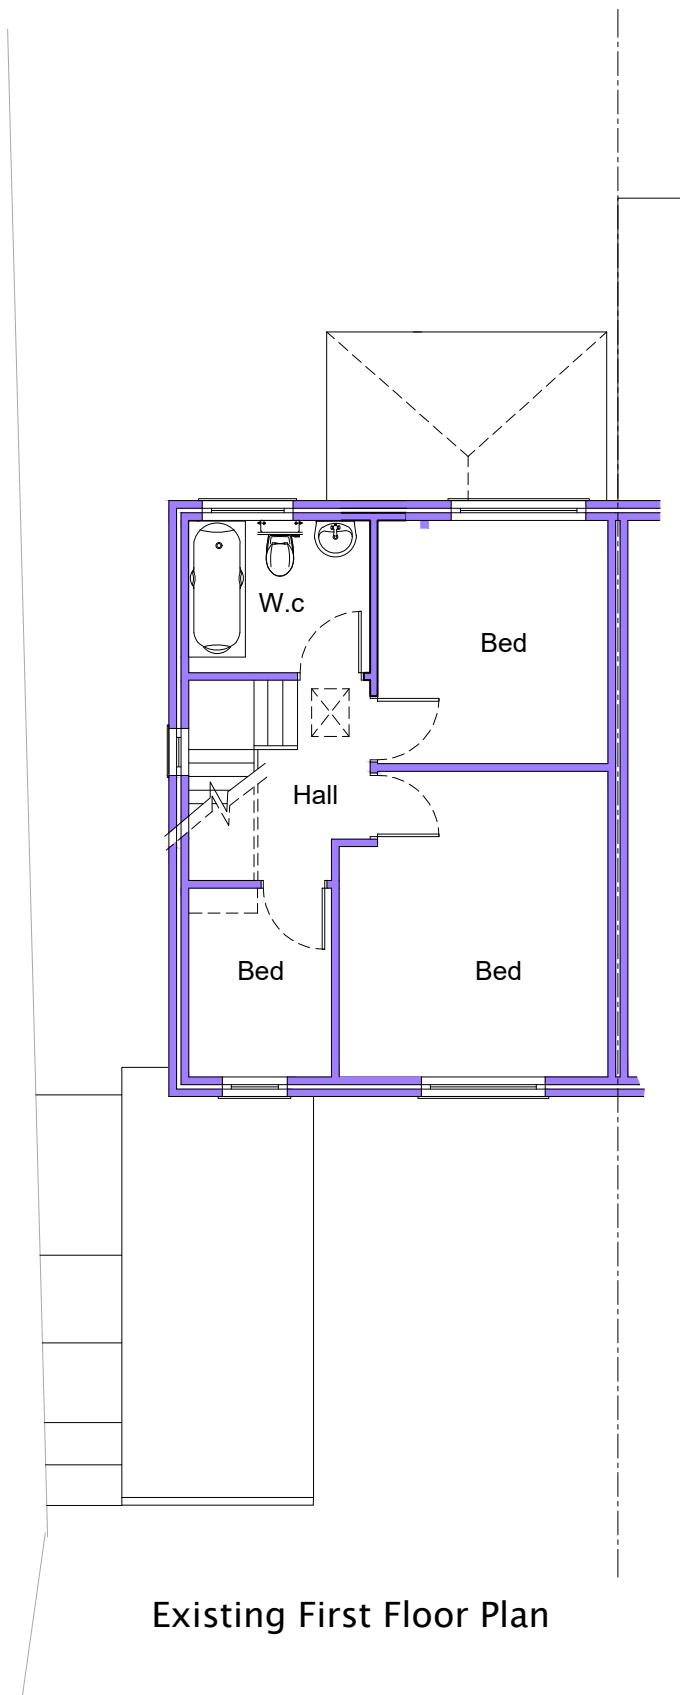


Existing First Floor Plan

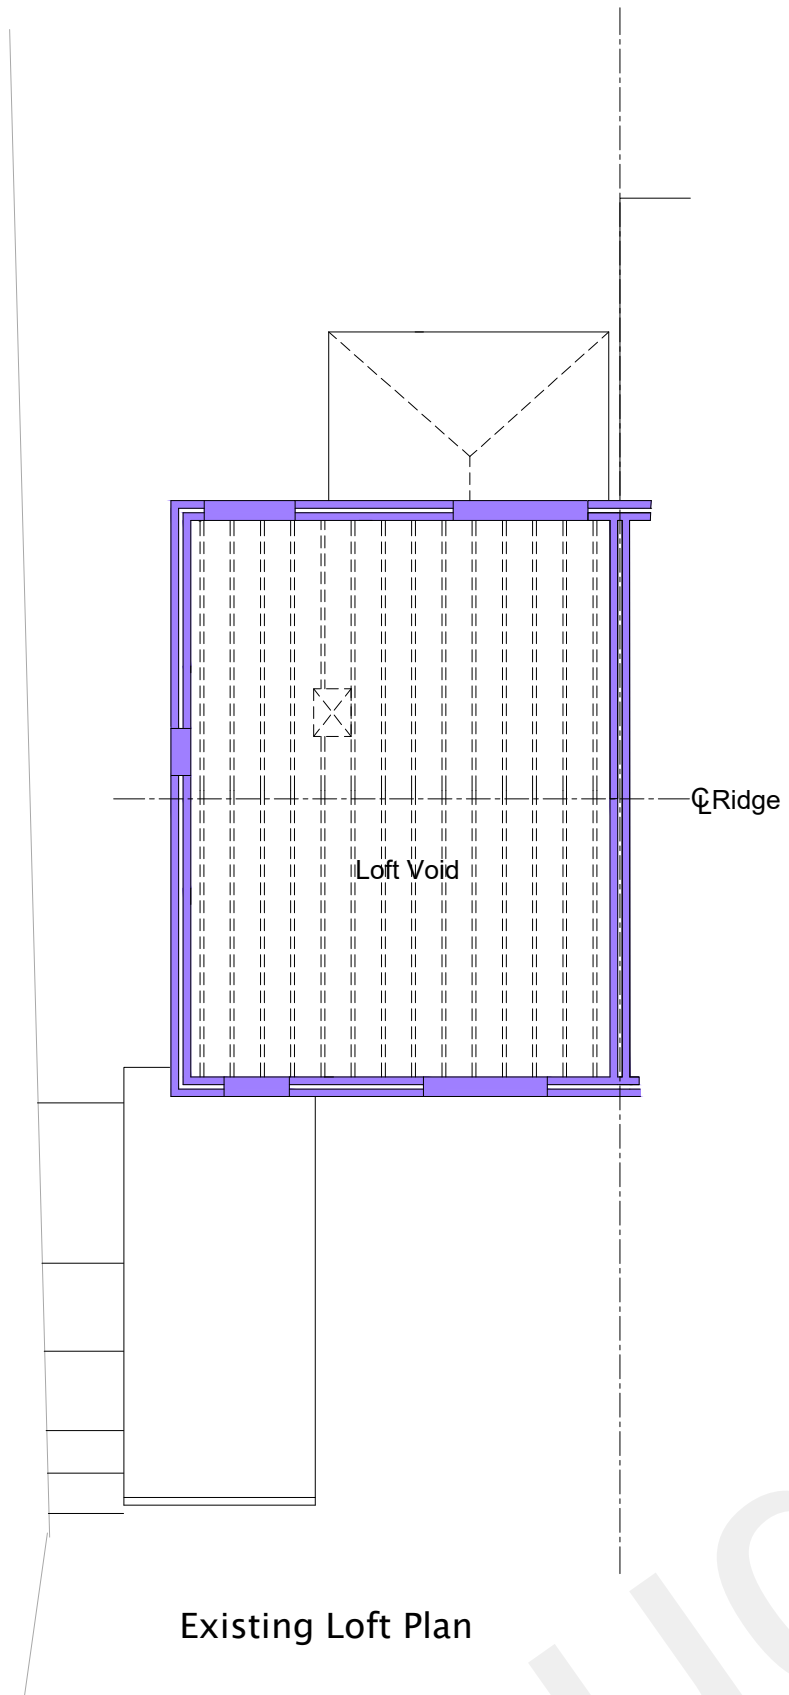


Existing Loft Plan

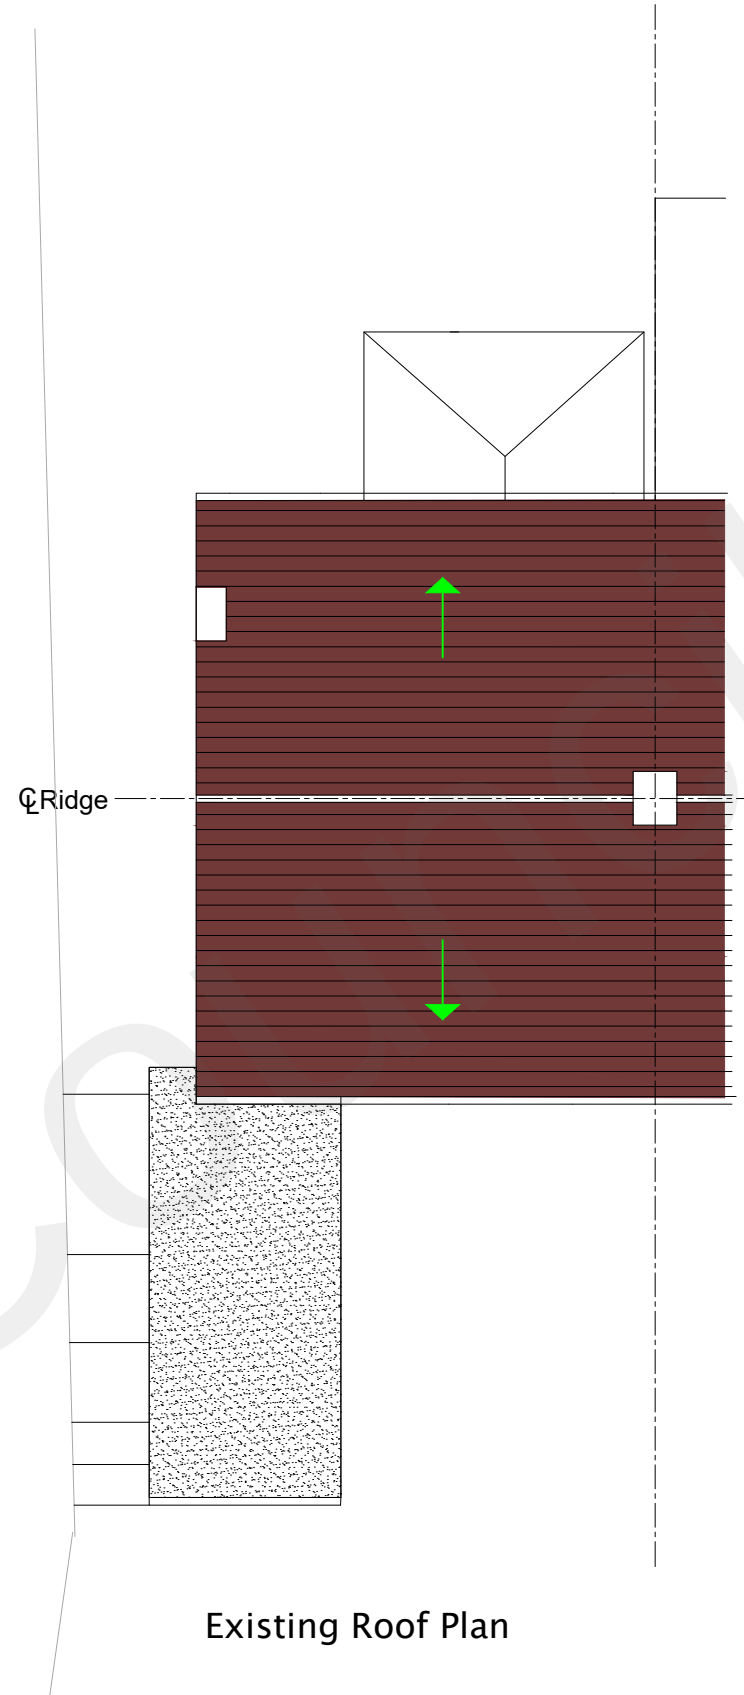


Existing Roof Plan

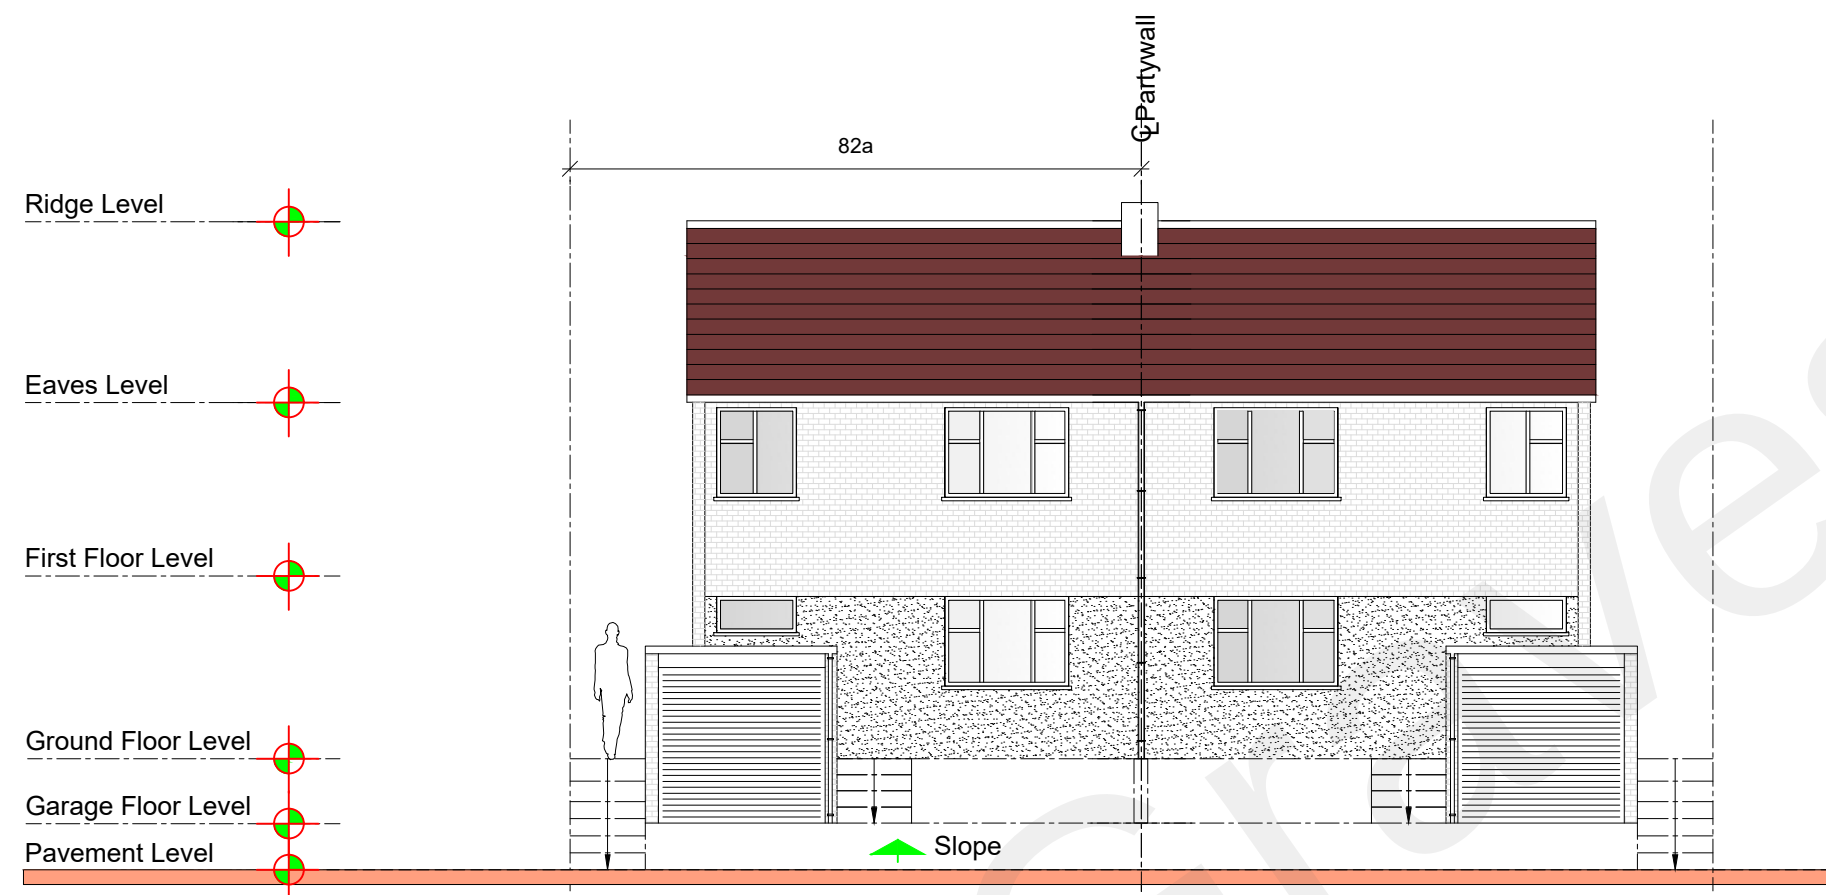

Existing Front Elevation

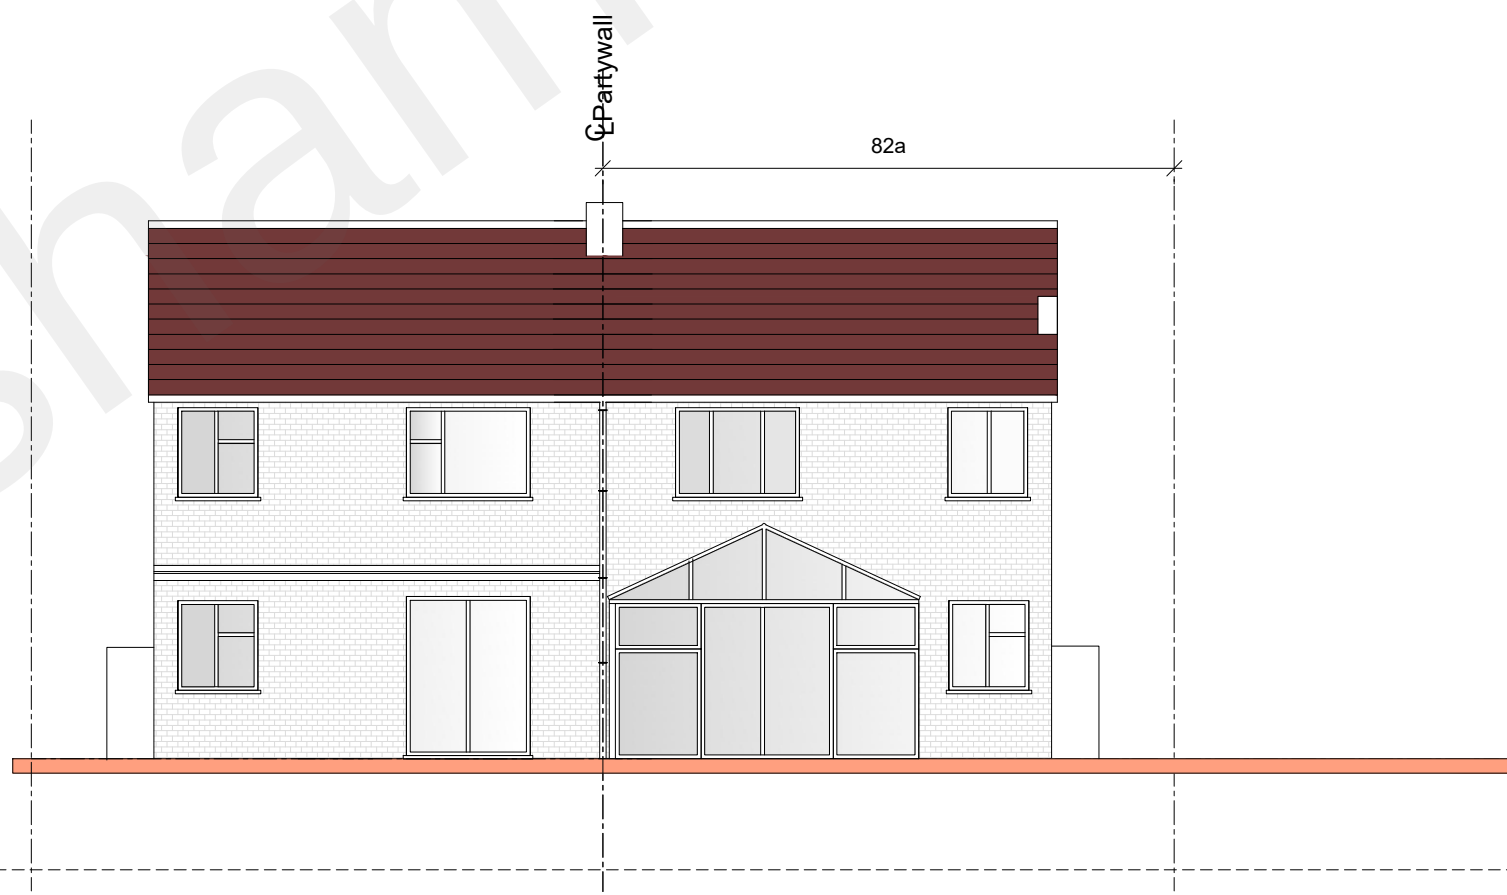

Existing Rear Elevation

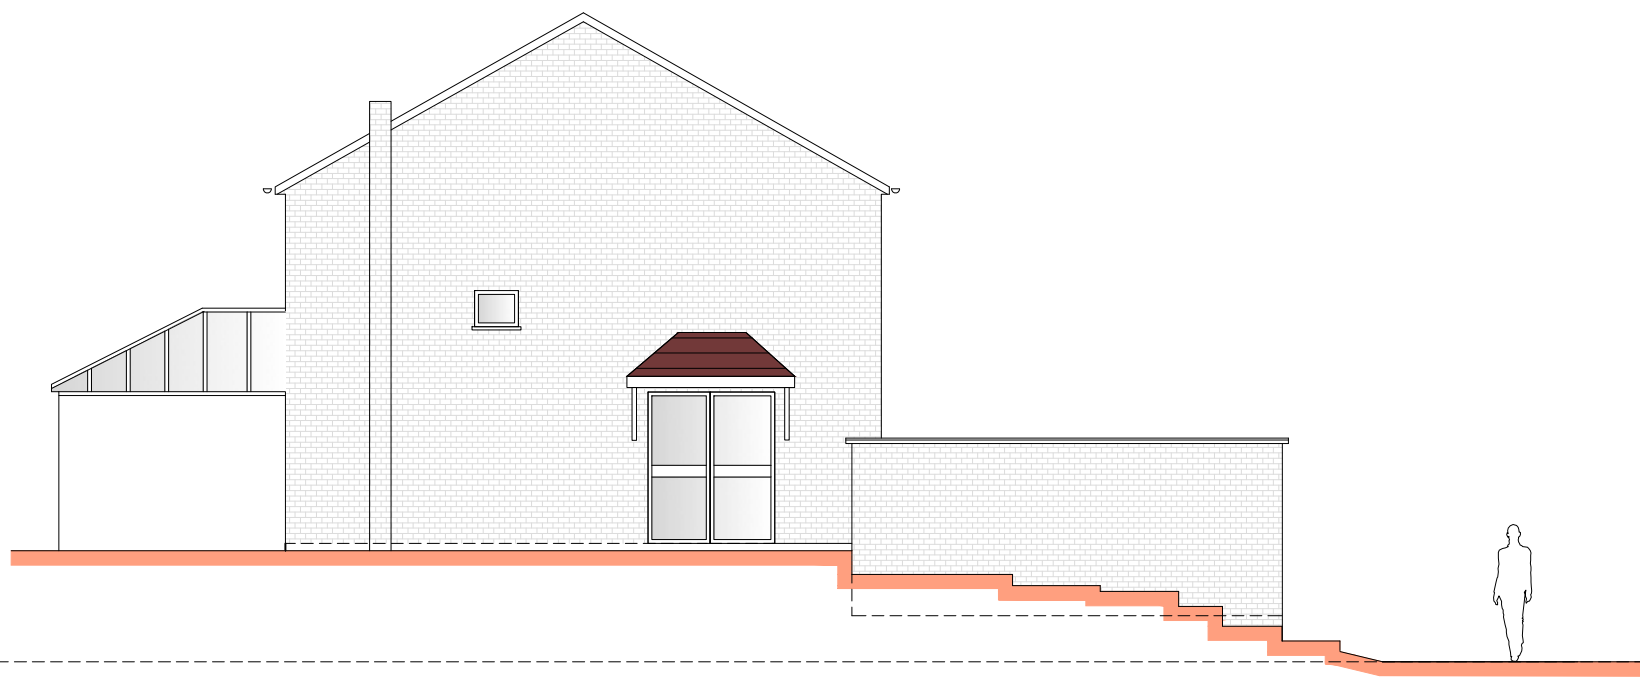

Existing Side Elevation

1. THIS DRAWING MUST BE READ INCONJUNCTION WITH ALL OTHER
RELEVANT SPECIFICATIONS AND DRAWINGS



FRONT ELEVATION



REAR ELEVATION

Housholder
Planning

P1	ISSUED TO PLANNING	XX.03.22	MC
Rev		Date	By



Structural & Architectural Solutions
9A THE PINNACLE - 160 HIGH ROAD - CHADWELL HEATH RM6 6PN
07940121222

Job Title
82a Hemitage Road Higham ME3 7DD

Drawing Title
Existing Plans

Scale 1:100 @ A1	Date DEC`22		
Job No. 51-1000-989	Dwg No. S03	Rev P1	

