


Copyright in the design and this drawing is the property of RESI.

Reproduction in whole or in part is forbidden without written sanction of RESI.

All dimensions to be cross-checked on site prior to completing a Planning, structural engineering, the party wall process and construction.

Print to scale (as actual size)

NOTES

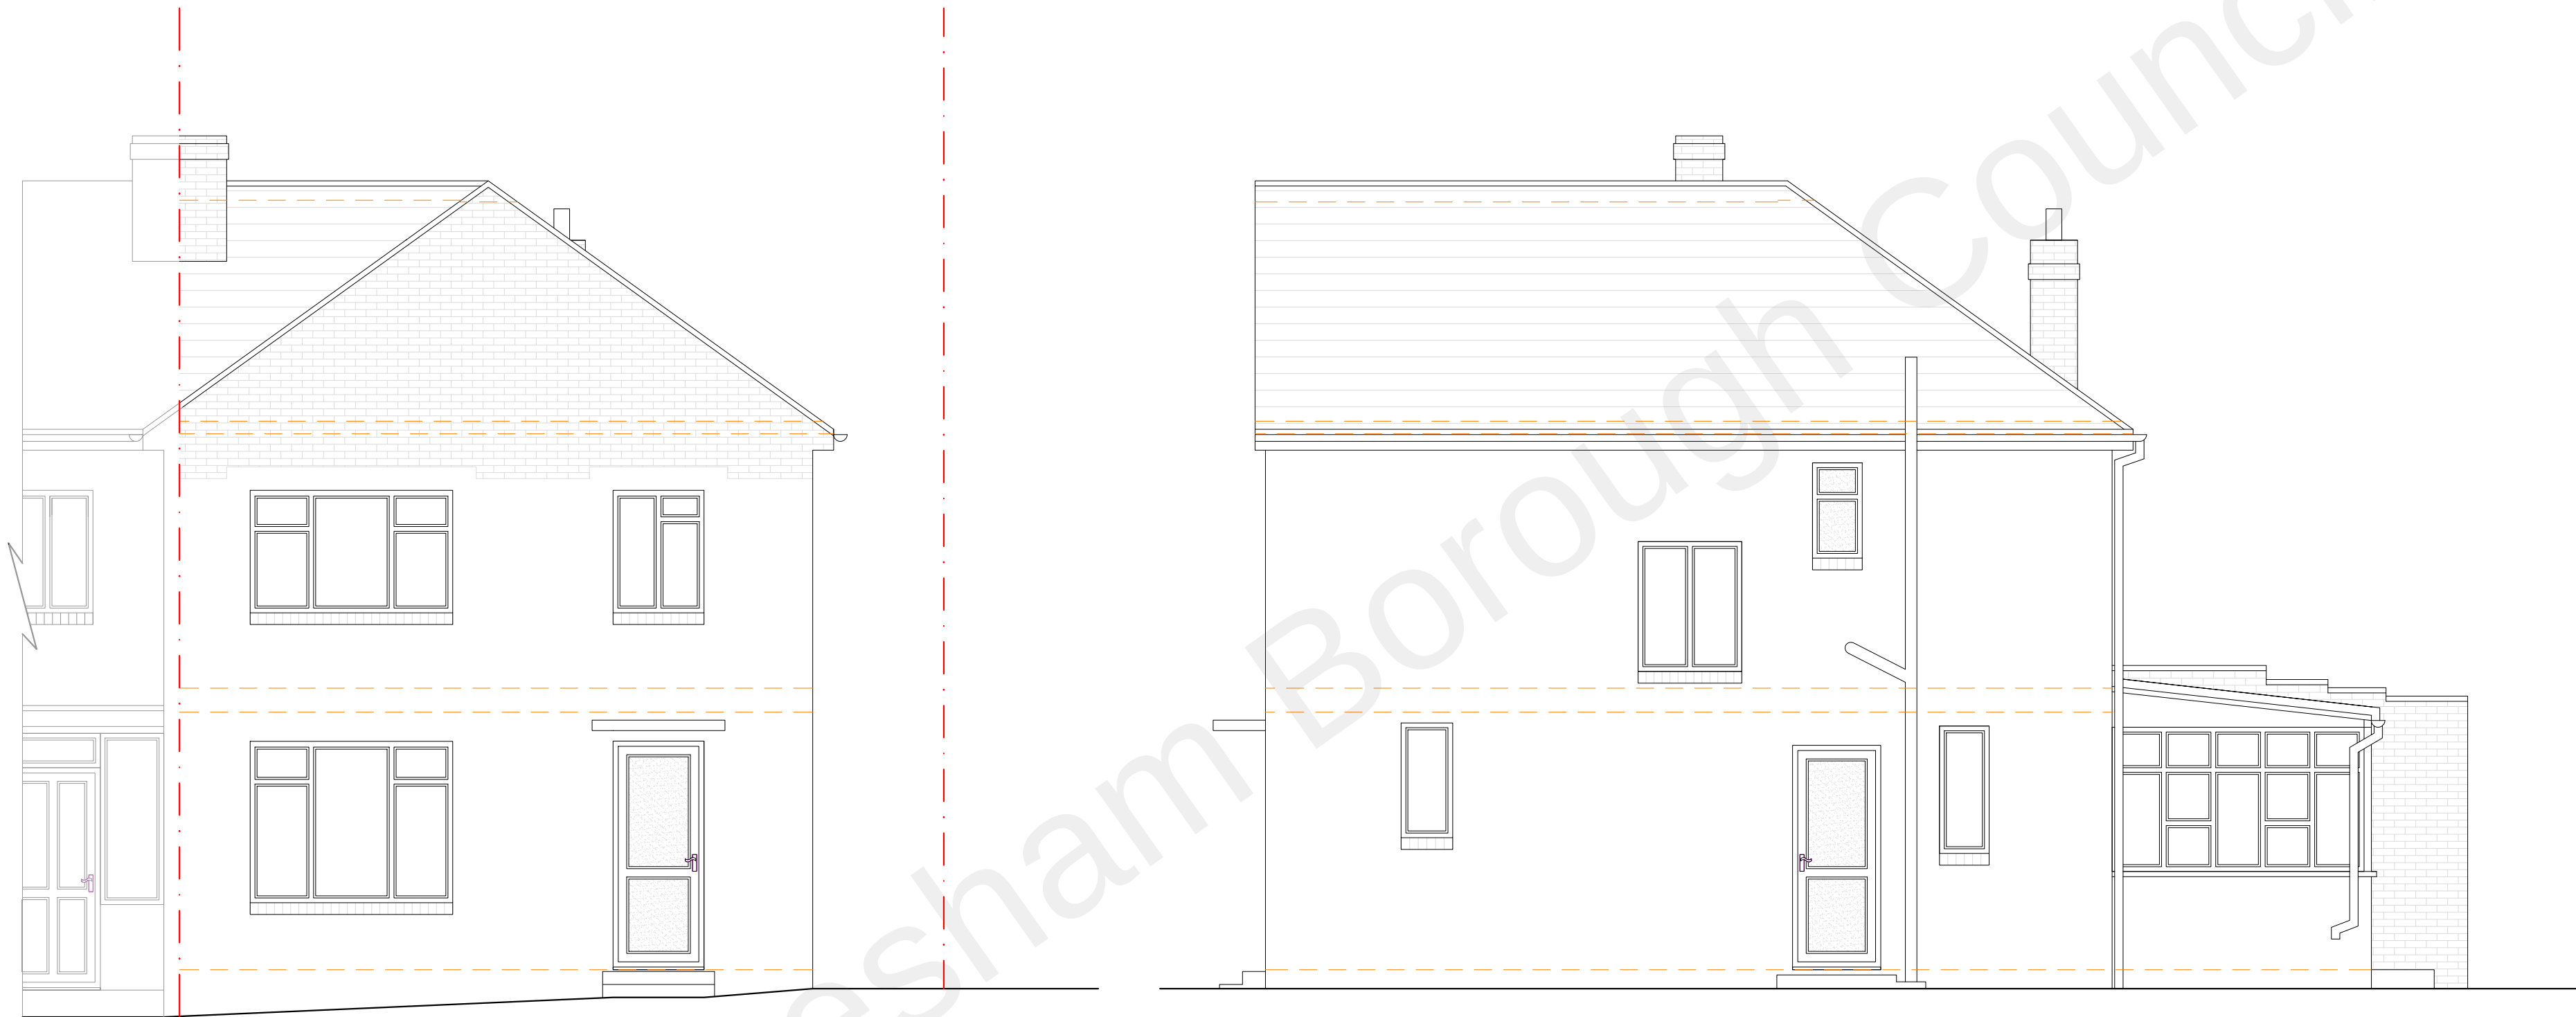

Existing Front Elevation

Existing Right Side Elevation

GENERAL KEYS

- Existing floor / ceiling levels
- Boundary line
- Existing walls

REV	DESCRIPTION	DRN	CHK
PP06	PLANNING DRAWINGS	16 14.09.2022	10 14.09.2022



Job Title
One storey extension at
23 Vicarage Lane, DA12 4TF

Drawing Status
Planning Drawings

Client
Alan Ring

Drawing Title
Existing Elevations

Scale
1/50 @ A2, 1/100 @ A4

Date
June 22

Drawn
DK

Checked
FD

Drawing No.
22-0975 - 10

