


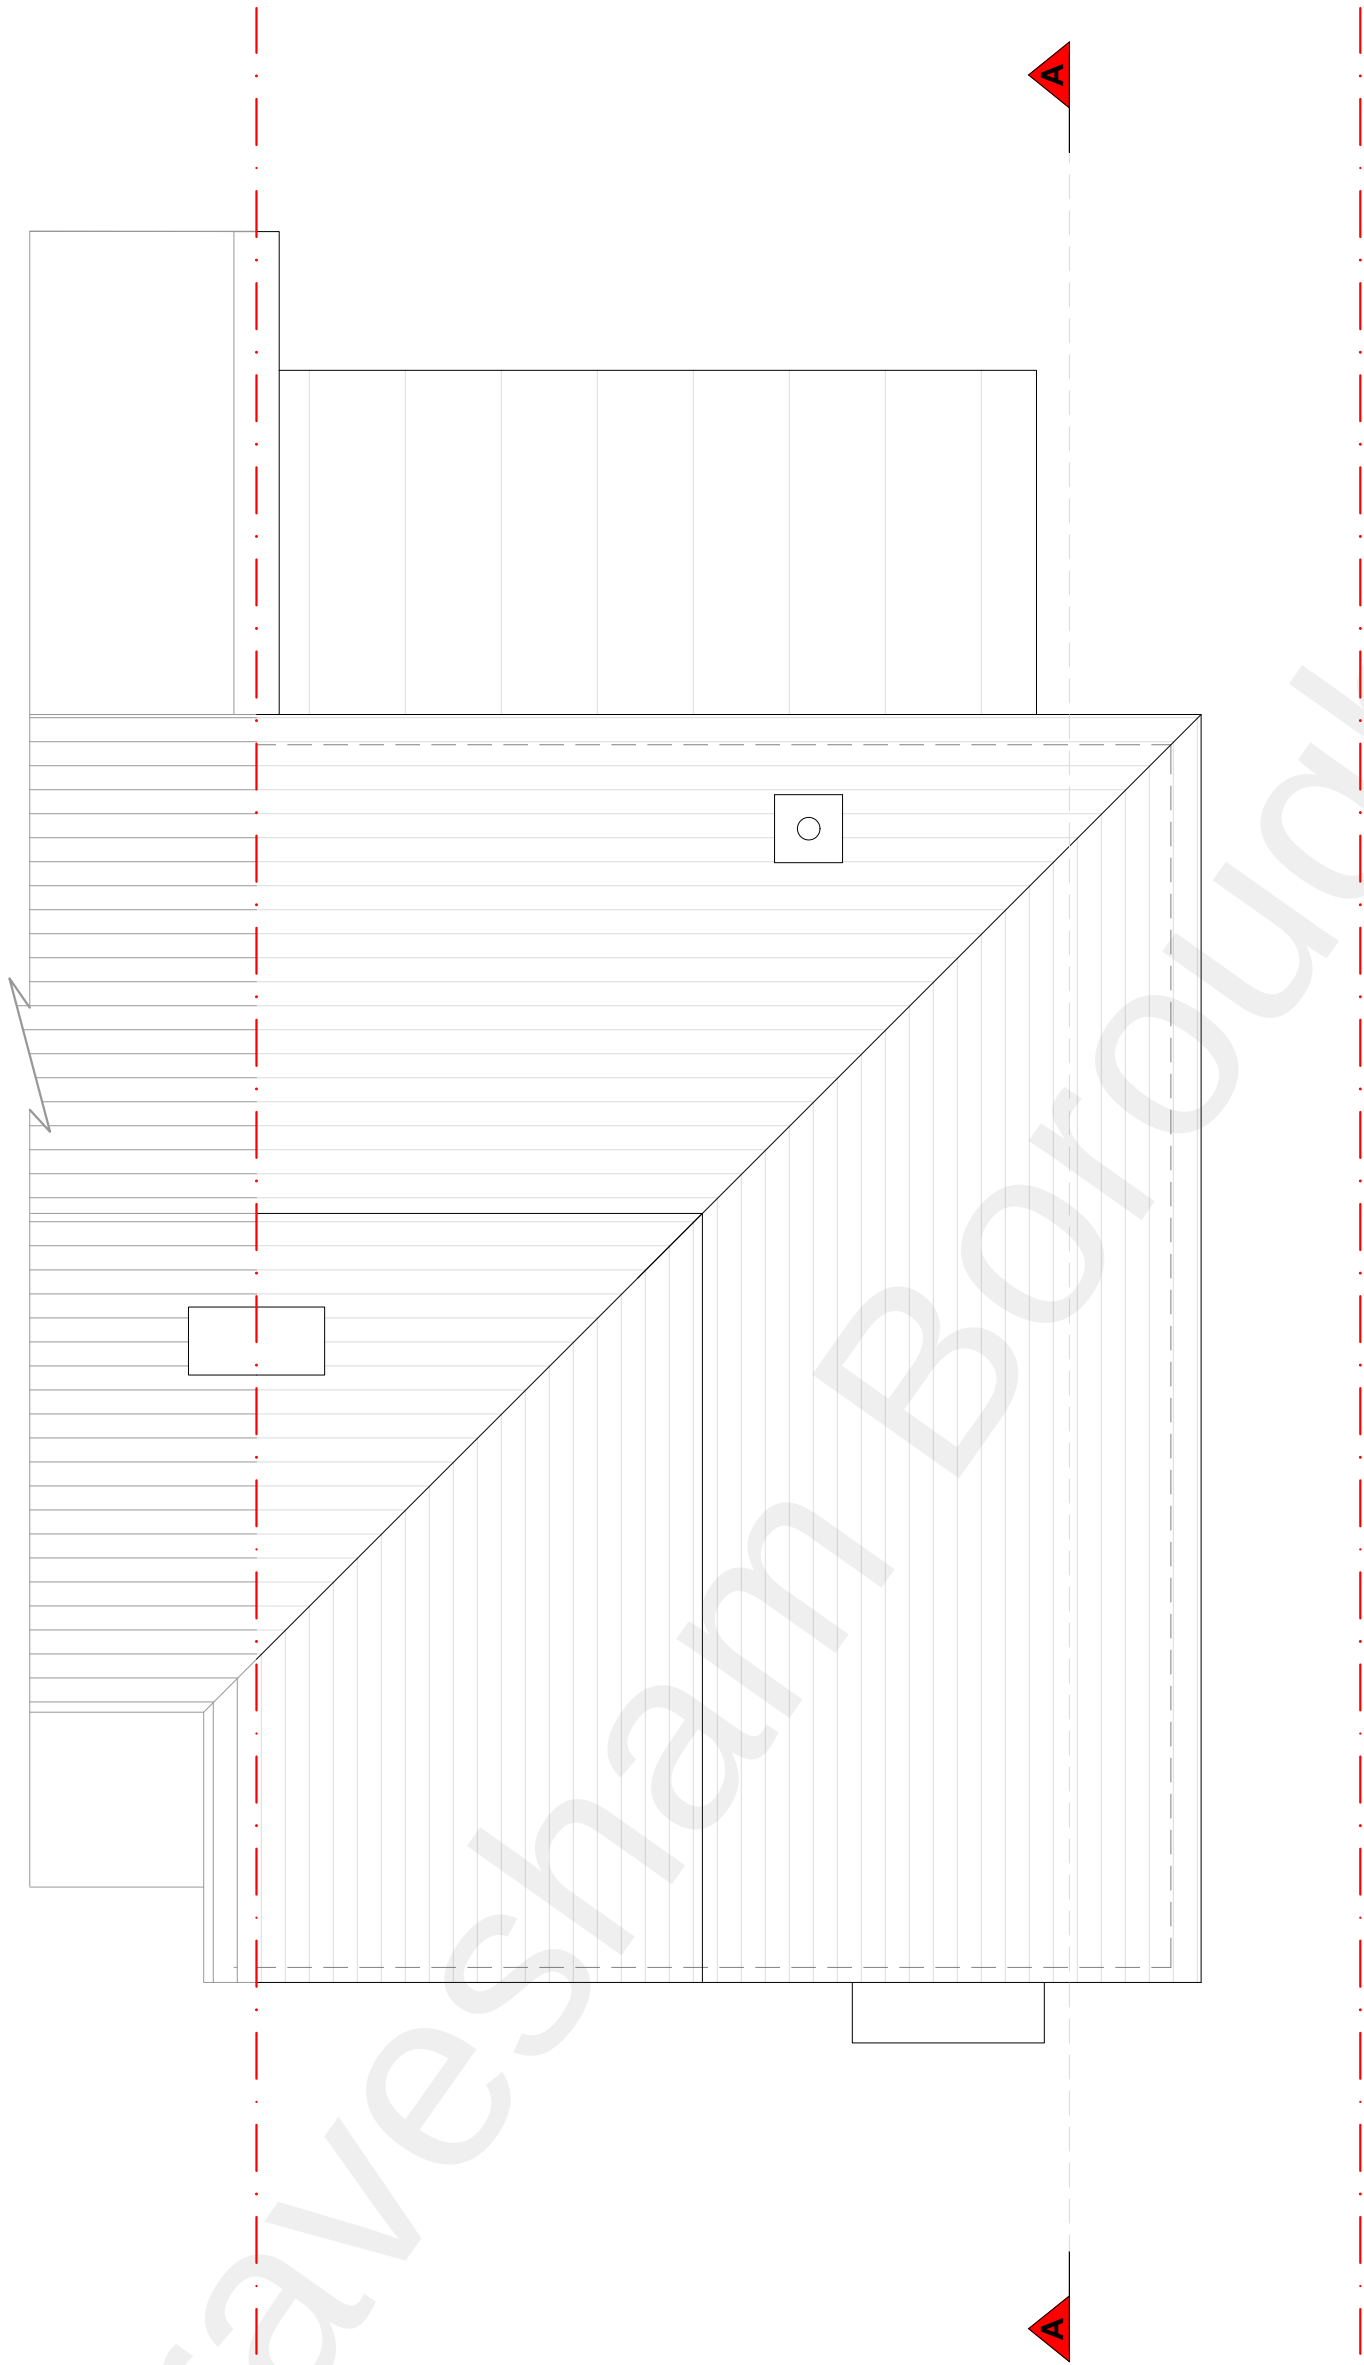

Existing Roof Plan

Copyright in the design and this drawing is the property of RESI.

Reproduction in whole or in part is forbidden without written sanction of RESI.

All dimensions to be cross-checked on site prior to completing a Planning, structural engineering, the party wall process and construction.

Print to scale (as actual size)

NOTES

GENERAL KEYS

--- Boundary line

Existing walls

REV	DESCRIPTION	DRN	CHK
PP06	PLANNING DRAWINGS	DK	FD
		14.06.2022	14.06.2022

Job Title

One storey extension at
23 Vicarage Lane, DA12 4TF

Drawing Status

Planning Drawings

Client

Alan Ring

Drawing Title

Existing Roof Plan

Scale	1/50 @ A2, 1/100 @ A4	Drawn	DK
Date	June 22	Checked	FD

Drawing No.

22-0975 - 08