

Copyright in the design and this drawing is the property of RESI.

Reproduction in whole or in part is forbidden without written sanction of RESI.


All dimensions to be cross-checked on site prior to completing a Planning, structural engineering, the party wall process and construction.

Print to scale (as actual size)

NOTES



Proposed Front Elevation

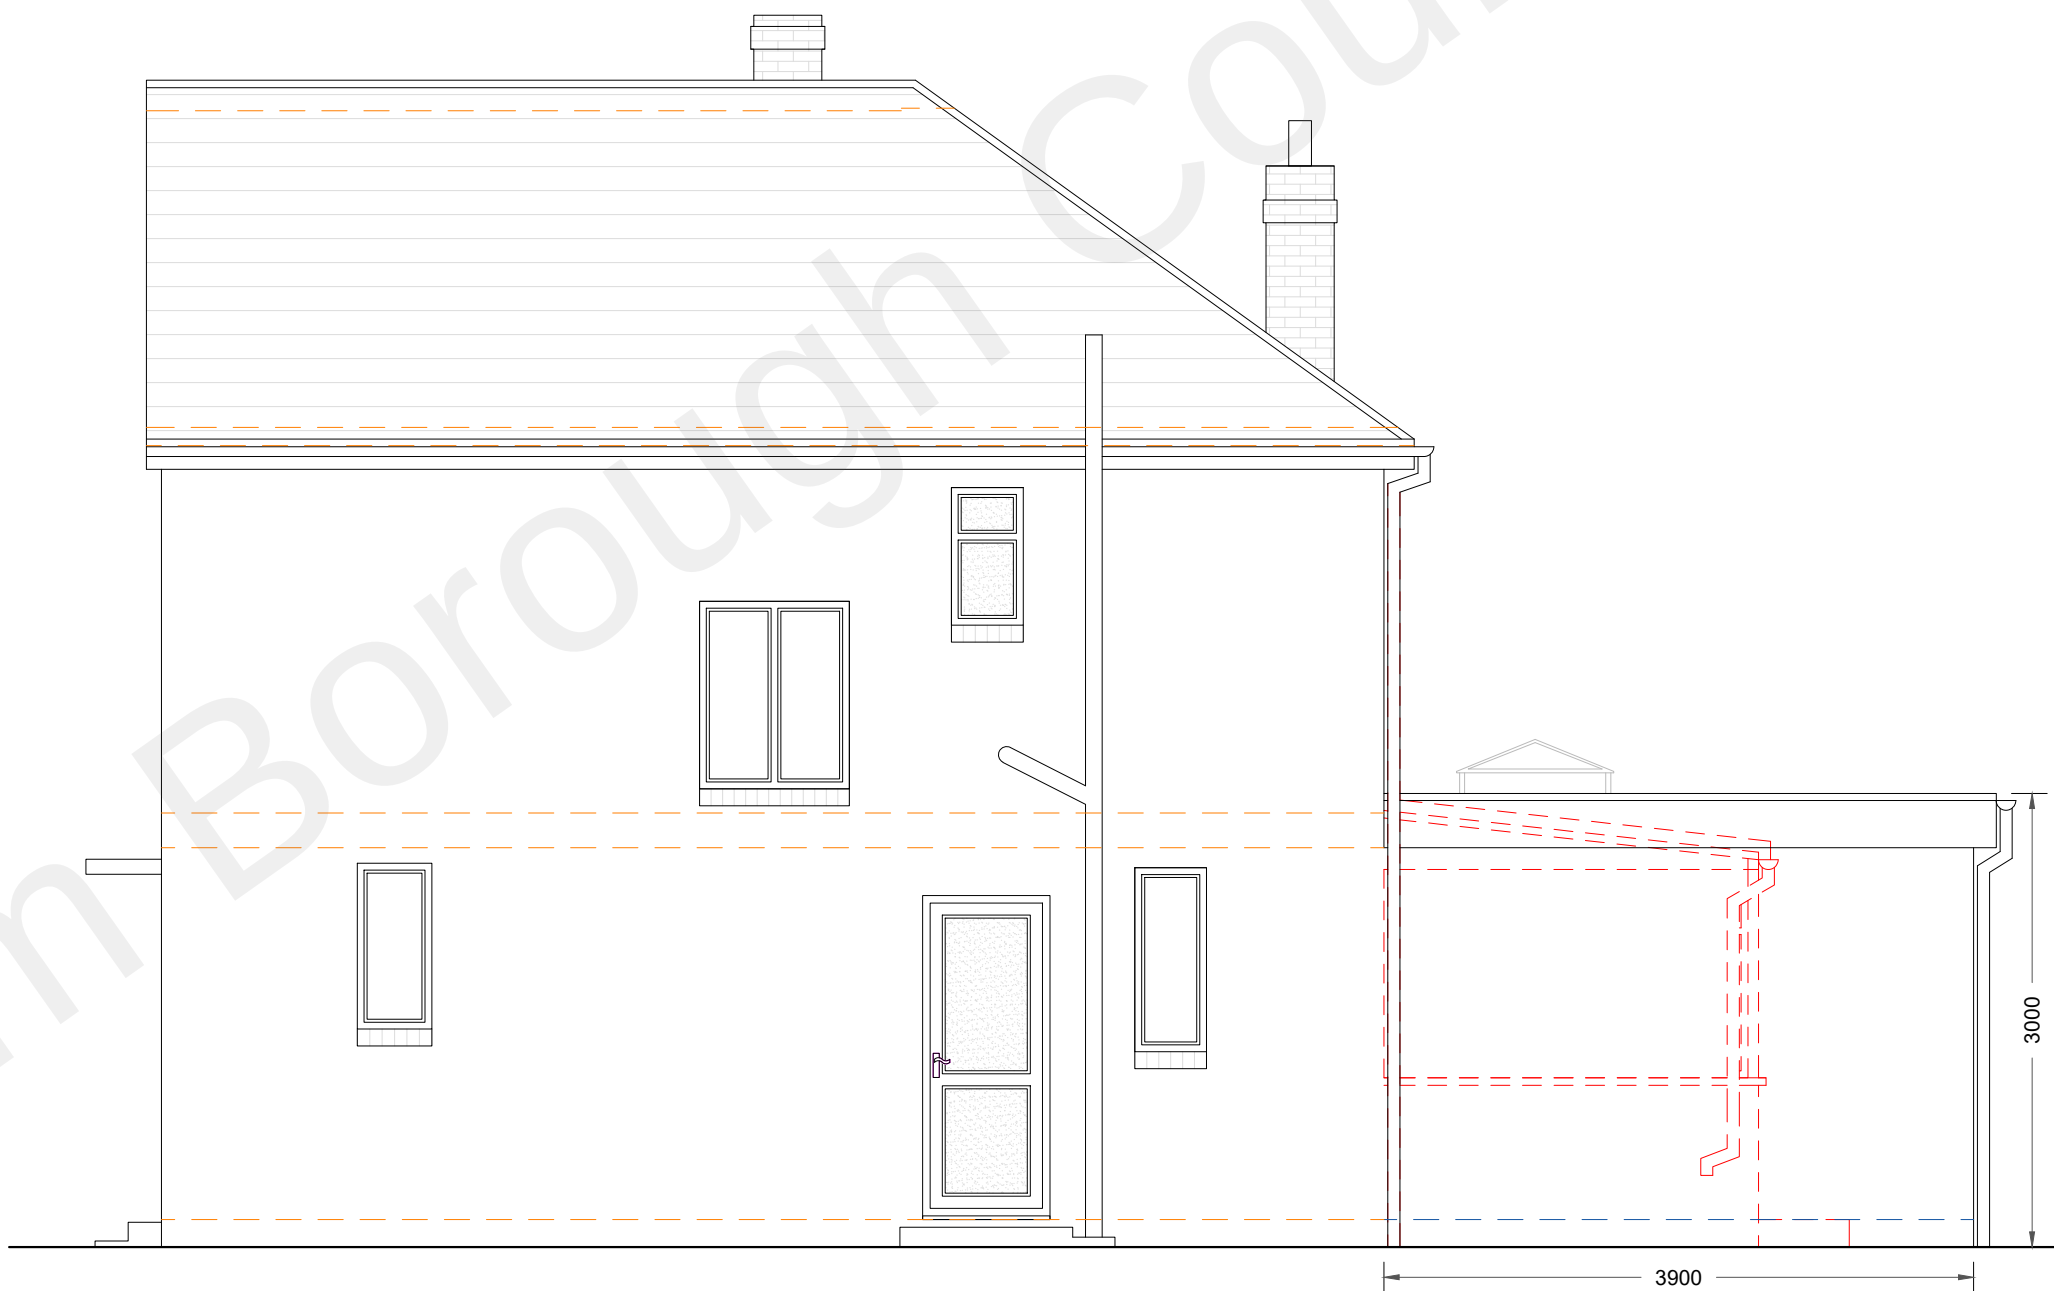

Proposed Right Side Elevation

GENERAL KEYS

- Proposed floor / ceiling levels
- Existing floor / ceiling levels
- Boundary line
- Existing walls
- Existing removed
- Proposed walls

REV	DESCRIPTION	DRN	CHK
PP06	PLANNING DRAWINGS	14/06/2022	14/06/2022



Job Title
One storey extension at
23 Vicarage Lane, DA12 4TF

Drawing Status
Planning Drawings

Client
Alan Ring

Drawing Title
Proposed Elevations

Scale
1/50 @ A2, 1/100 @ A4

Date
June 22

Drawn
DK

Checked
FD

Drawing No.
22-0975 - 11

