


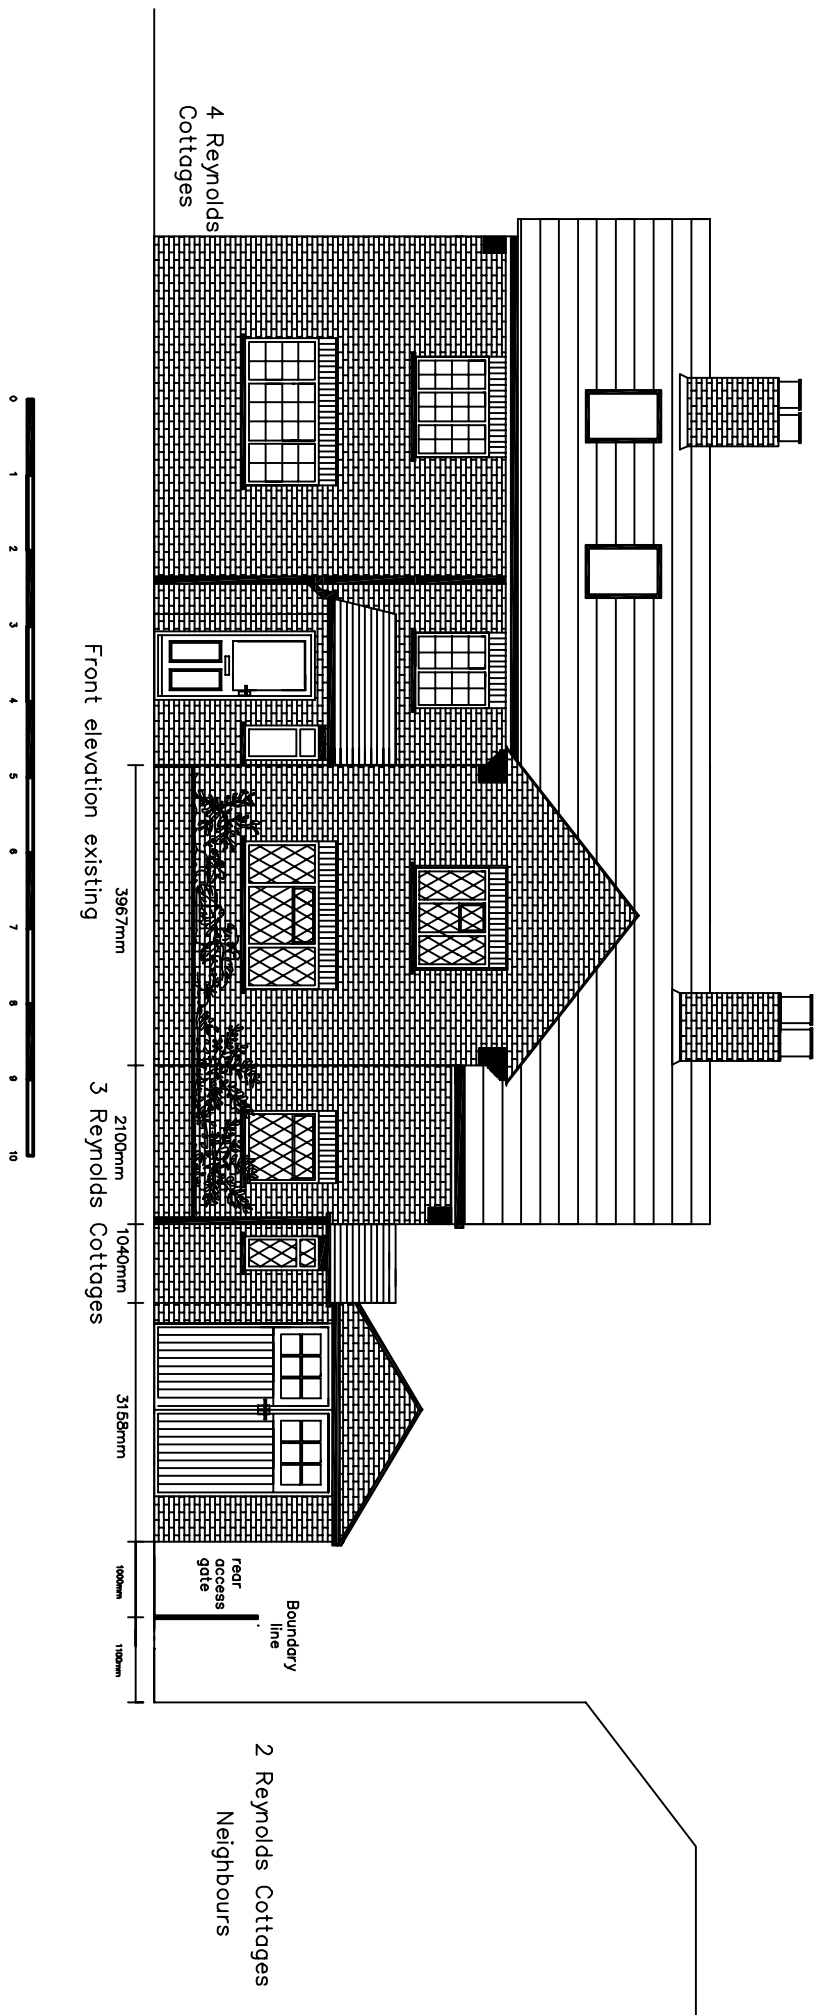

Jacqueline Mills MRICS
49 St Mildred's Road
London
SE12 0RD

Client : Mrs N Saunders

Address : 3 Reynolds Cottages, Henley Road, Gravesend,
DA13 0XB

Drawing : Front Elevation Existing

Job Ref: 2023/04 Dwg No: 2023/04/004 Revision: A

Scale : 1:100 @A3
Date : 02/05/2023