


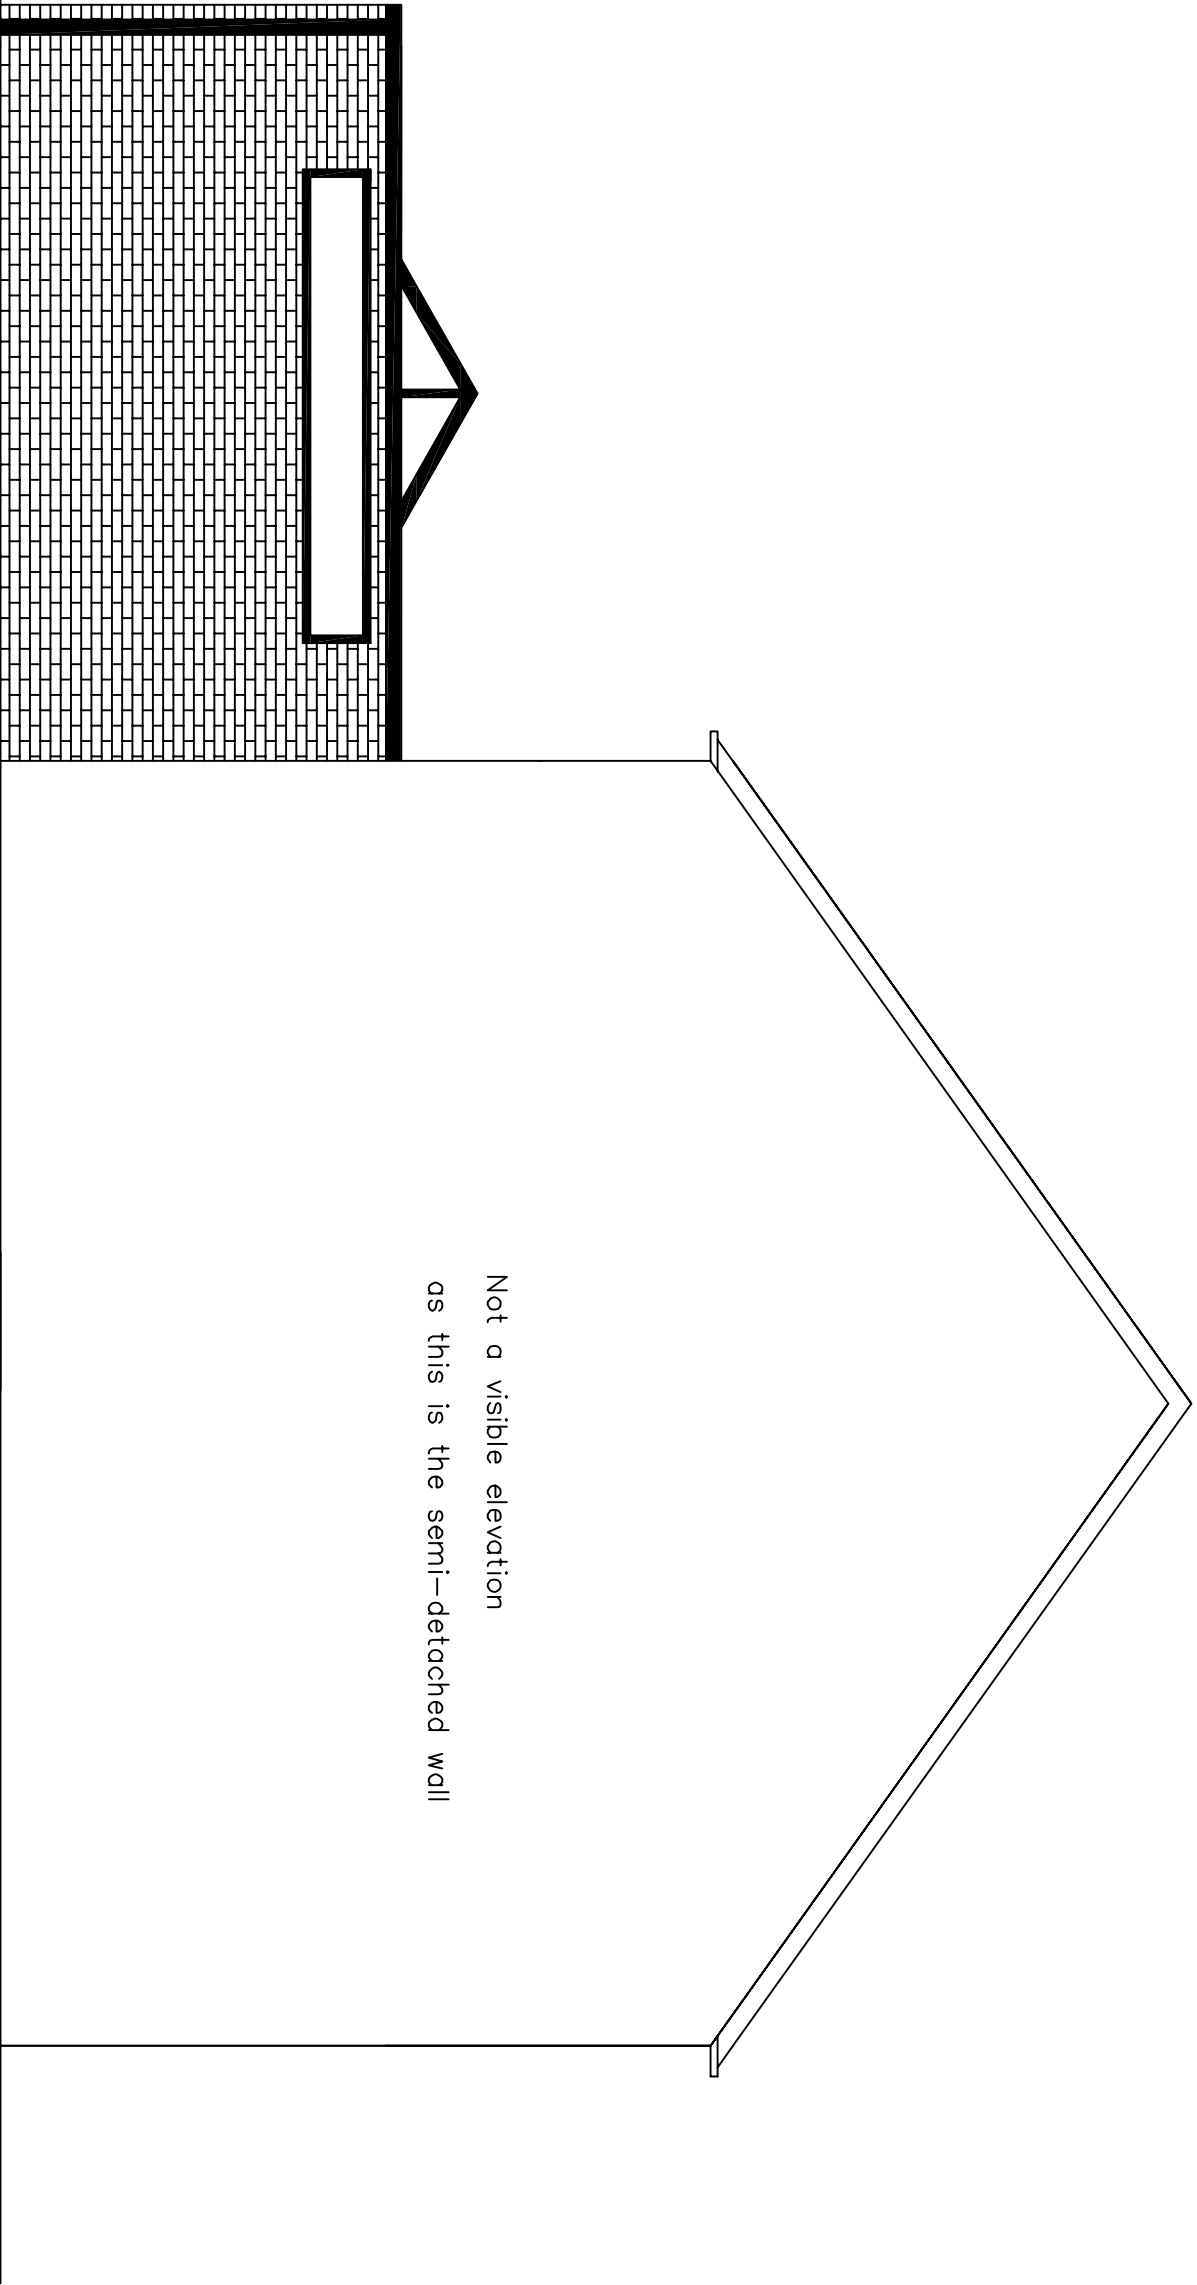

5000mm

8500mm

West Elevation proposed



Jacqueline Mills MRICS
49 St Mildred's Road
London
SE12 0RD

Client : Mrs N Saunders

Address : 3 Reynolds Cottages, Henley Road, Gravesend,
DA13 0XB

Drawing : West Elevation Proposed

Job Ref : Dwg No : Revision : A
2023/04 2023/04/01.1

Scale : 1:50 @A3
Date : 02/05/2023