




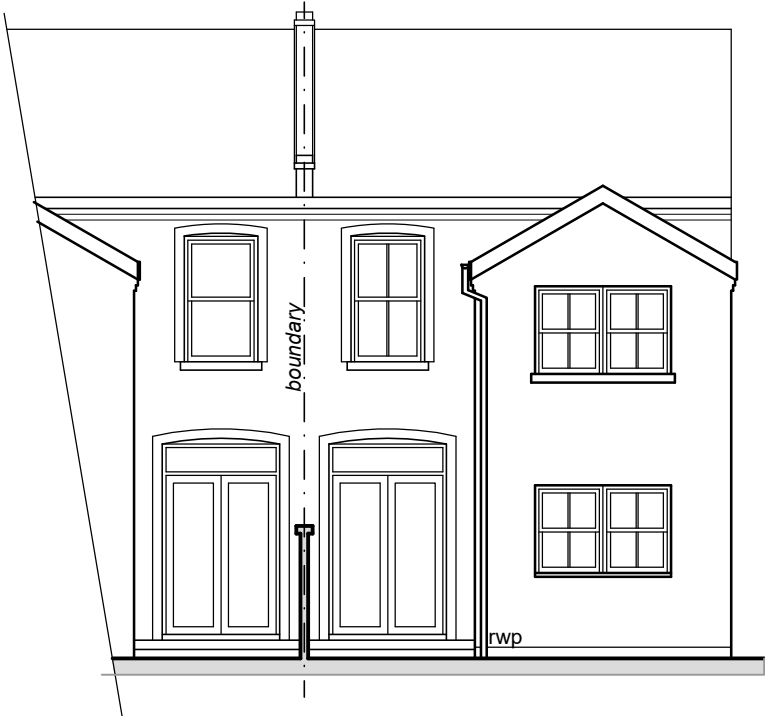


REAR ELEVATION
(1:100)

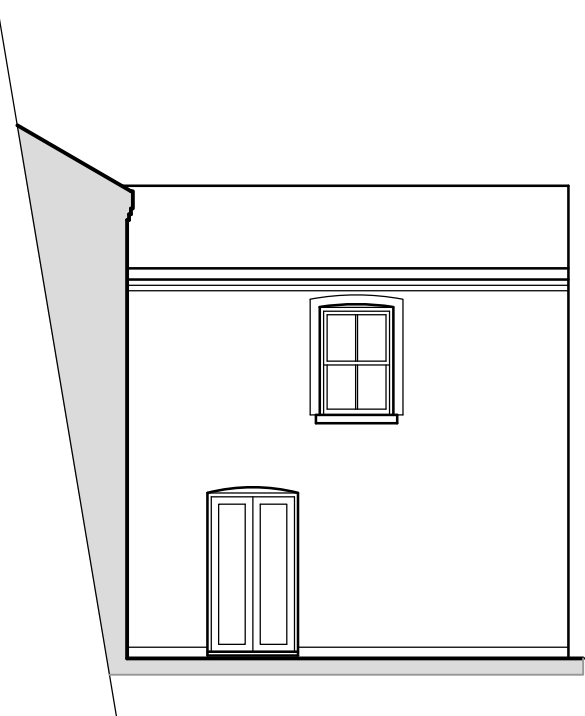


SIDE ELEVATION
(1:100)

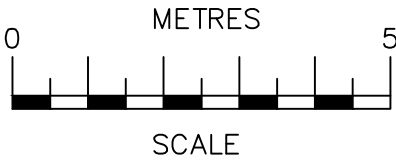

SCALE BAR @ 1:100

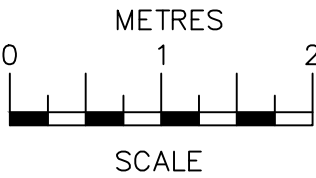

SCALE BAR @ 1:50

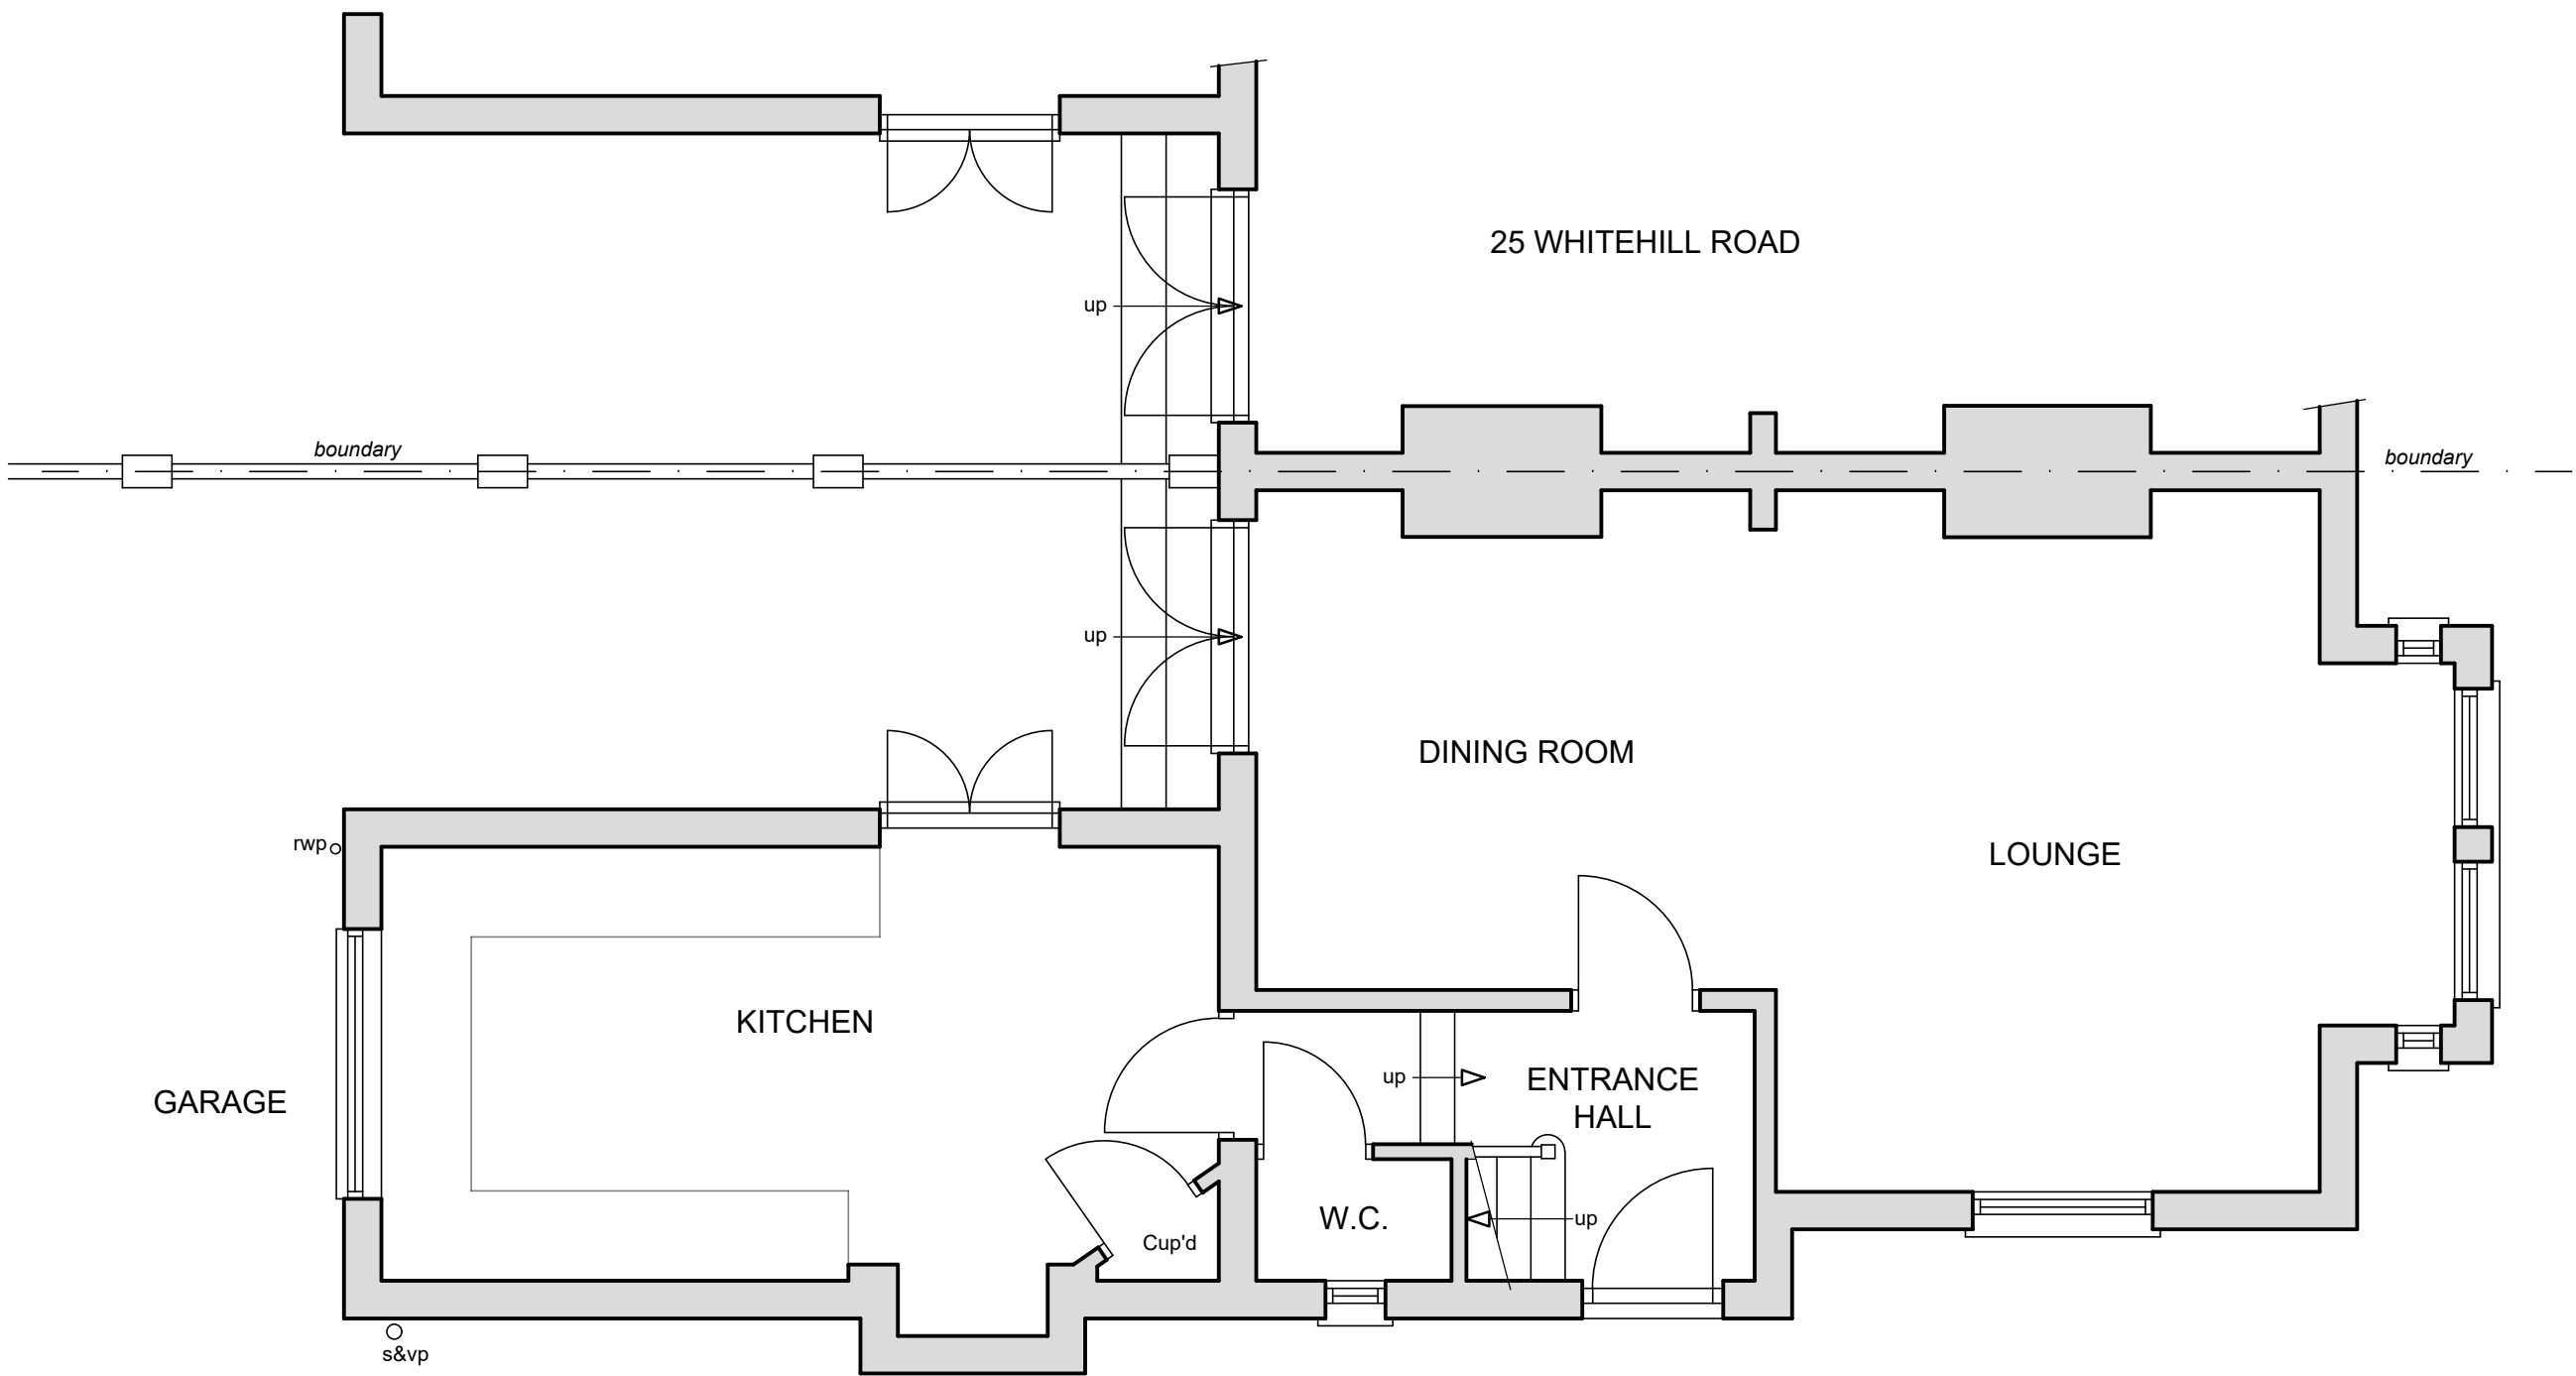

GROUND FLOOR PLAN
(1:50)

Date	No	Revision
Penfold Project Services		
Epmarket, Wrotham Road, Meopham, Kent, DA13 0JH Telephone: 01474 816690 e-mail: apenfold448@btinternet.com		
Job Title:	27 WHITEHILL ROAD GRAVESEND KENT DA12 5PE	
Dwg Title:	PLAN AND ELEVATIONS AS EXISTING	
Scale:	1:50 & 1:100 @ A2	
Dwg No.:	01	
Date:	May 2023	