




SCALE - 50mm:1m

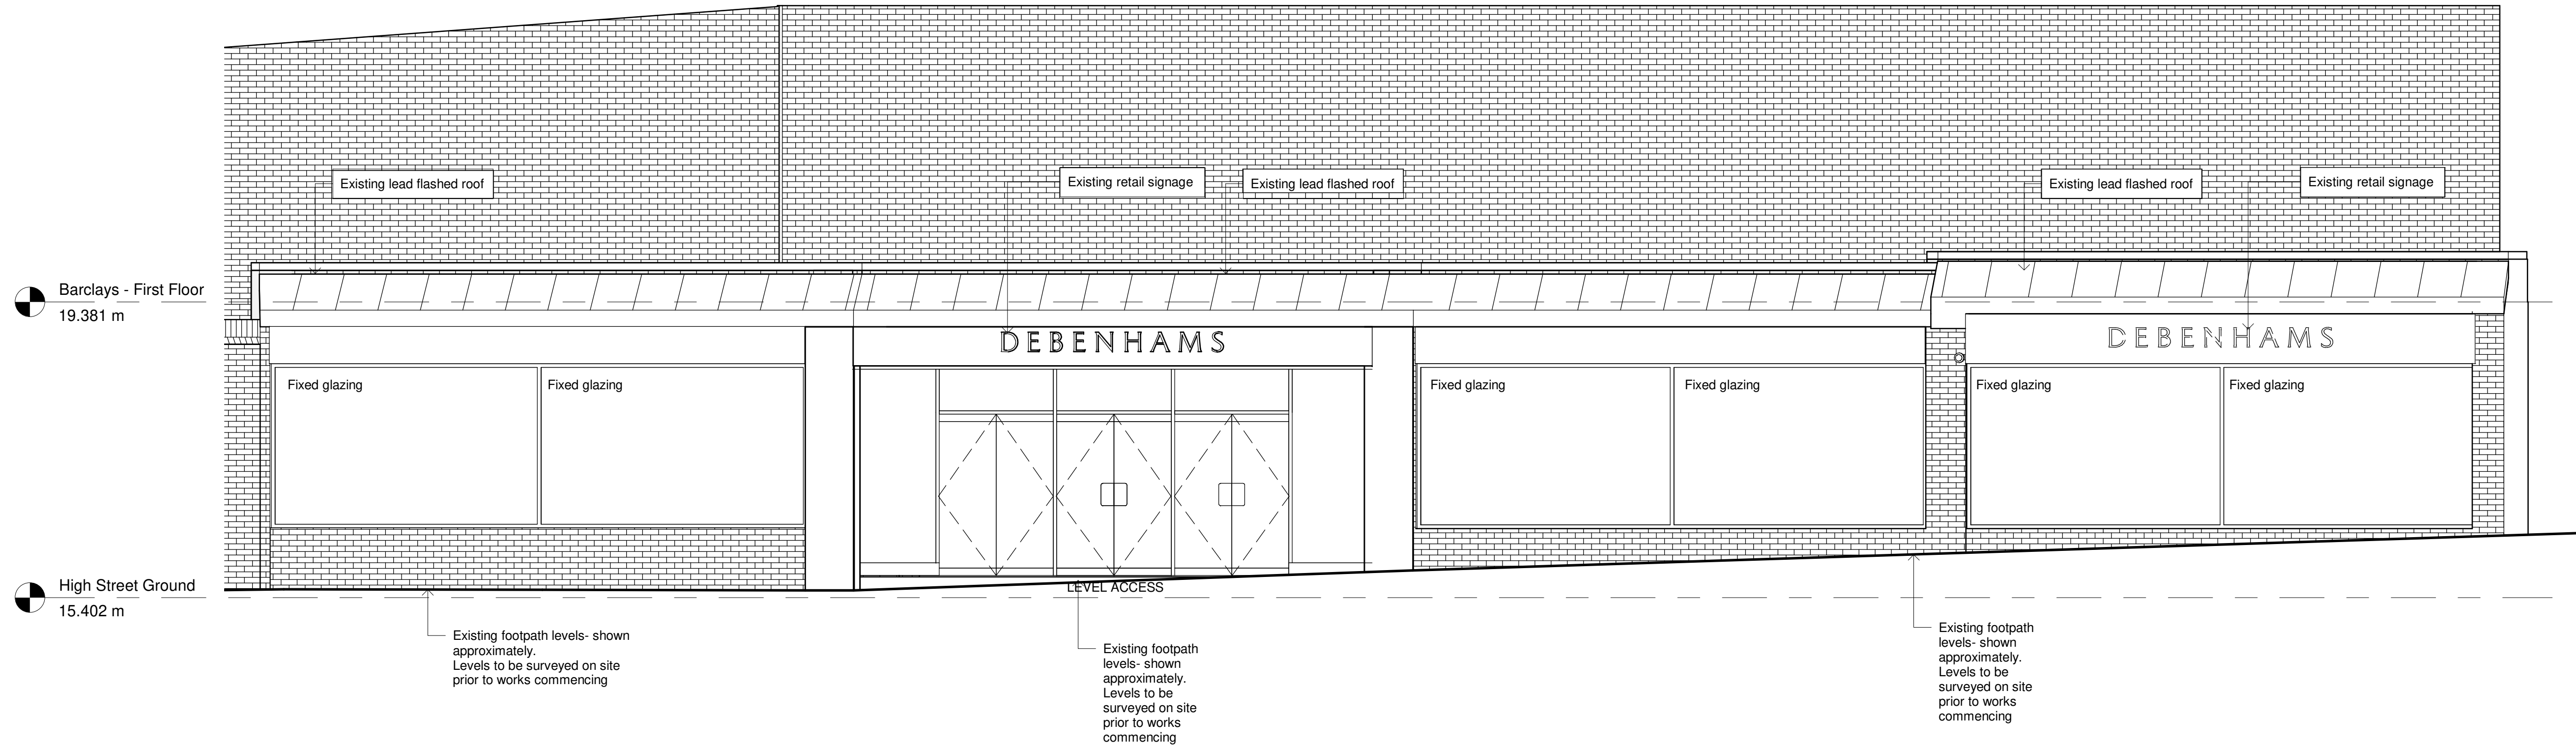

1 Existing South Elevation 1 - Clive Road
1 : 50

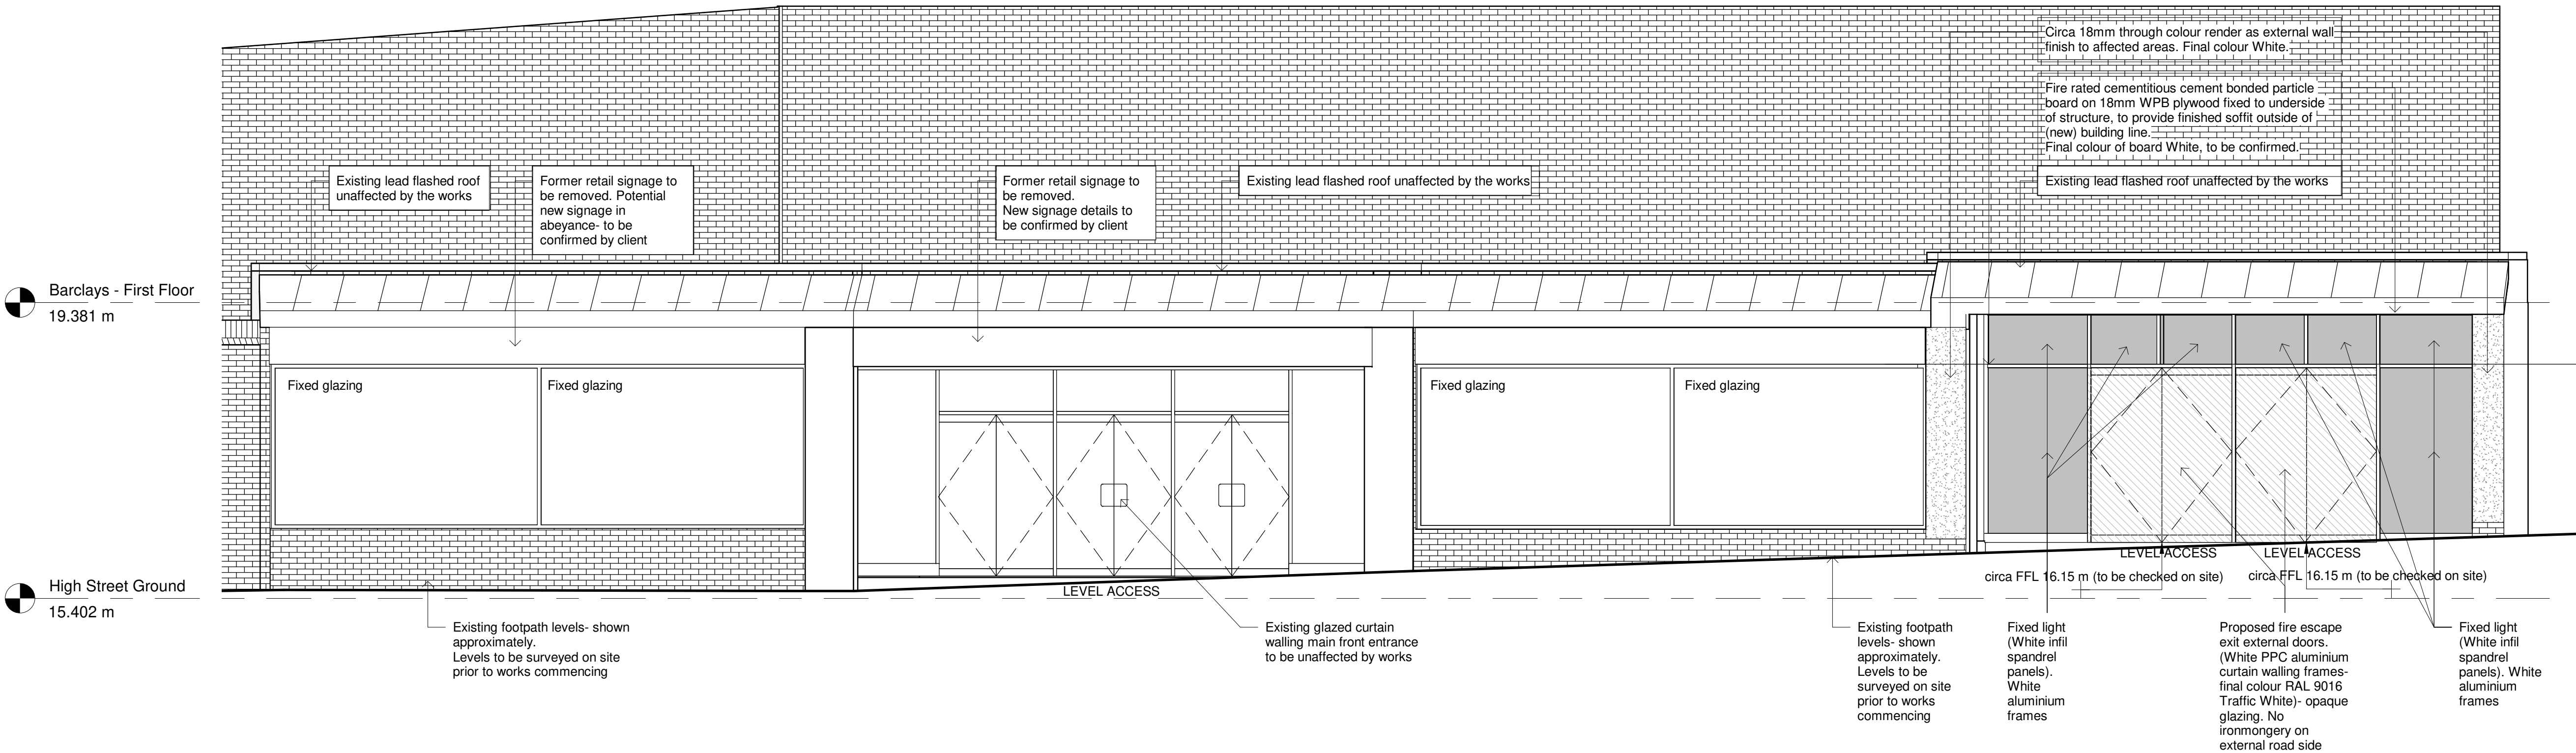

2 Proposed South Elevation 2 - Clive Road
1 : 50

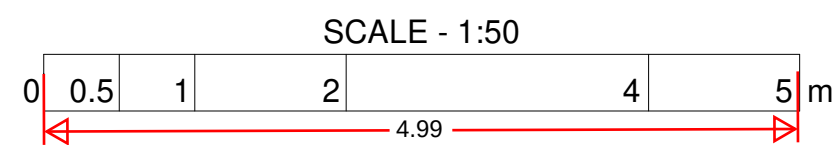

EXISTING PLANS BASED ON REVIT SURVEY MODEL RECEIVED FROM CLIENT DATED 06.03.2019 AND DRAWINGS RECEIVED FROM SITESCAN- PROJECT NUMBER P19024.

LEVELS SHOWN INDICATIVELY. ALL INTERNAL AND EXTERNAL SITE LEVELS AND DEPTHS, LOCATIONS, THICKNESSES AND DEPTHS OF WALLS TAKEN FROM EXISTING REVIT SURVEY MODEL.

ALL DIMENSIONS SHOWN INDICATIVELY AND SUBJECT TO VERIFICATION AND CONFIRMATION OF SITE SURVEYS TO BE UNDERTAKEN AND CHECKED PRIOR TO COMMENCEMENT OF WORKS ON SITE.


DATE	REVISION	REV	DR	CH
09.08.23	First issue for client comments prior to Planning submission	A	JJ	SB
16.08.23	Southern fire exit door line moved forwards, existing main entrance now unaffected by works. Additional walls removed, some walls retained all as per client instruction 11 August 2023	B	JJ	SB
16.08.23	Indicative highways levels added to fire escape doors.	C	JJ	SB
21.08.23	Fire rated soffit and render external wall finish added to client instruction 17.08.2023	D	JJ	SB

This drawing has been prepared solely for the use of MPS5 Ltd and there are no representations of any kind made by NORR Consultants Limited to any party with whom NORR Consultants Limited has not entered into a contract.

This drawing must not be used, reproduced or revised without written permission.

This drawing shall not be used for construction purposes until "FOR CONSTRUCTION" status appears in the Sheet Status.

Constructors must only work to figured dimensions which are to be checked on site. Do not scale from hard copy drawings.

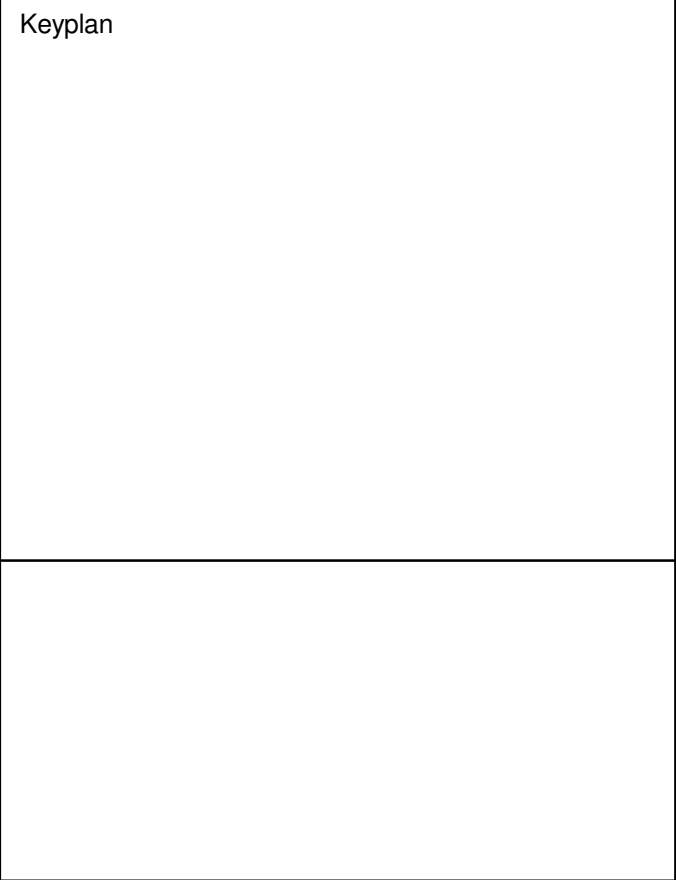

NORR
NORR Consultants Limited.
An Ingenium International Company

Percy House, 8th Floor Percy Street,
Newcastle NE1 4PW
England, UK
norr.com

Drawn JJ	Date 03.08.2023
Checked SB	Date 03.08.2023
Scale As indicated @ A1	
Client MPS5 Ltd	
Project 74-76 New Road, Gravesend, Kent -CAT A Landlord Works	
Drawing Title Existing and Proposed South GA Elevations- Clive Road Alterations	
Sheet Status S3 - FOR REVIEW	
Project No. IANC230022	
Drawing No. (00)201	Rev. D