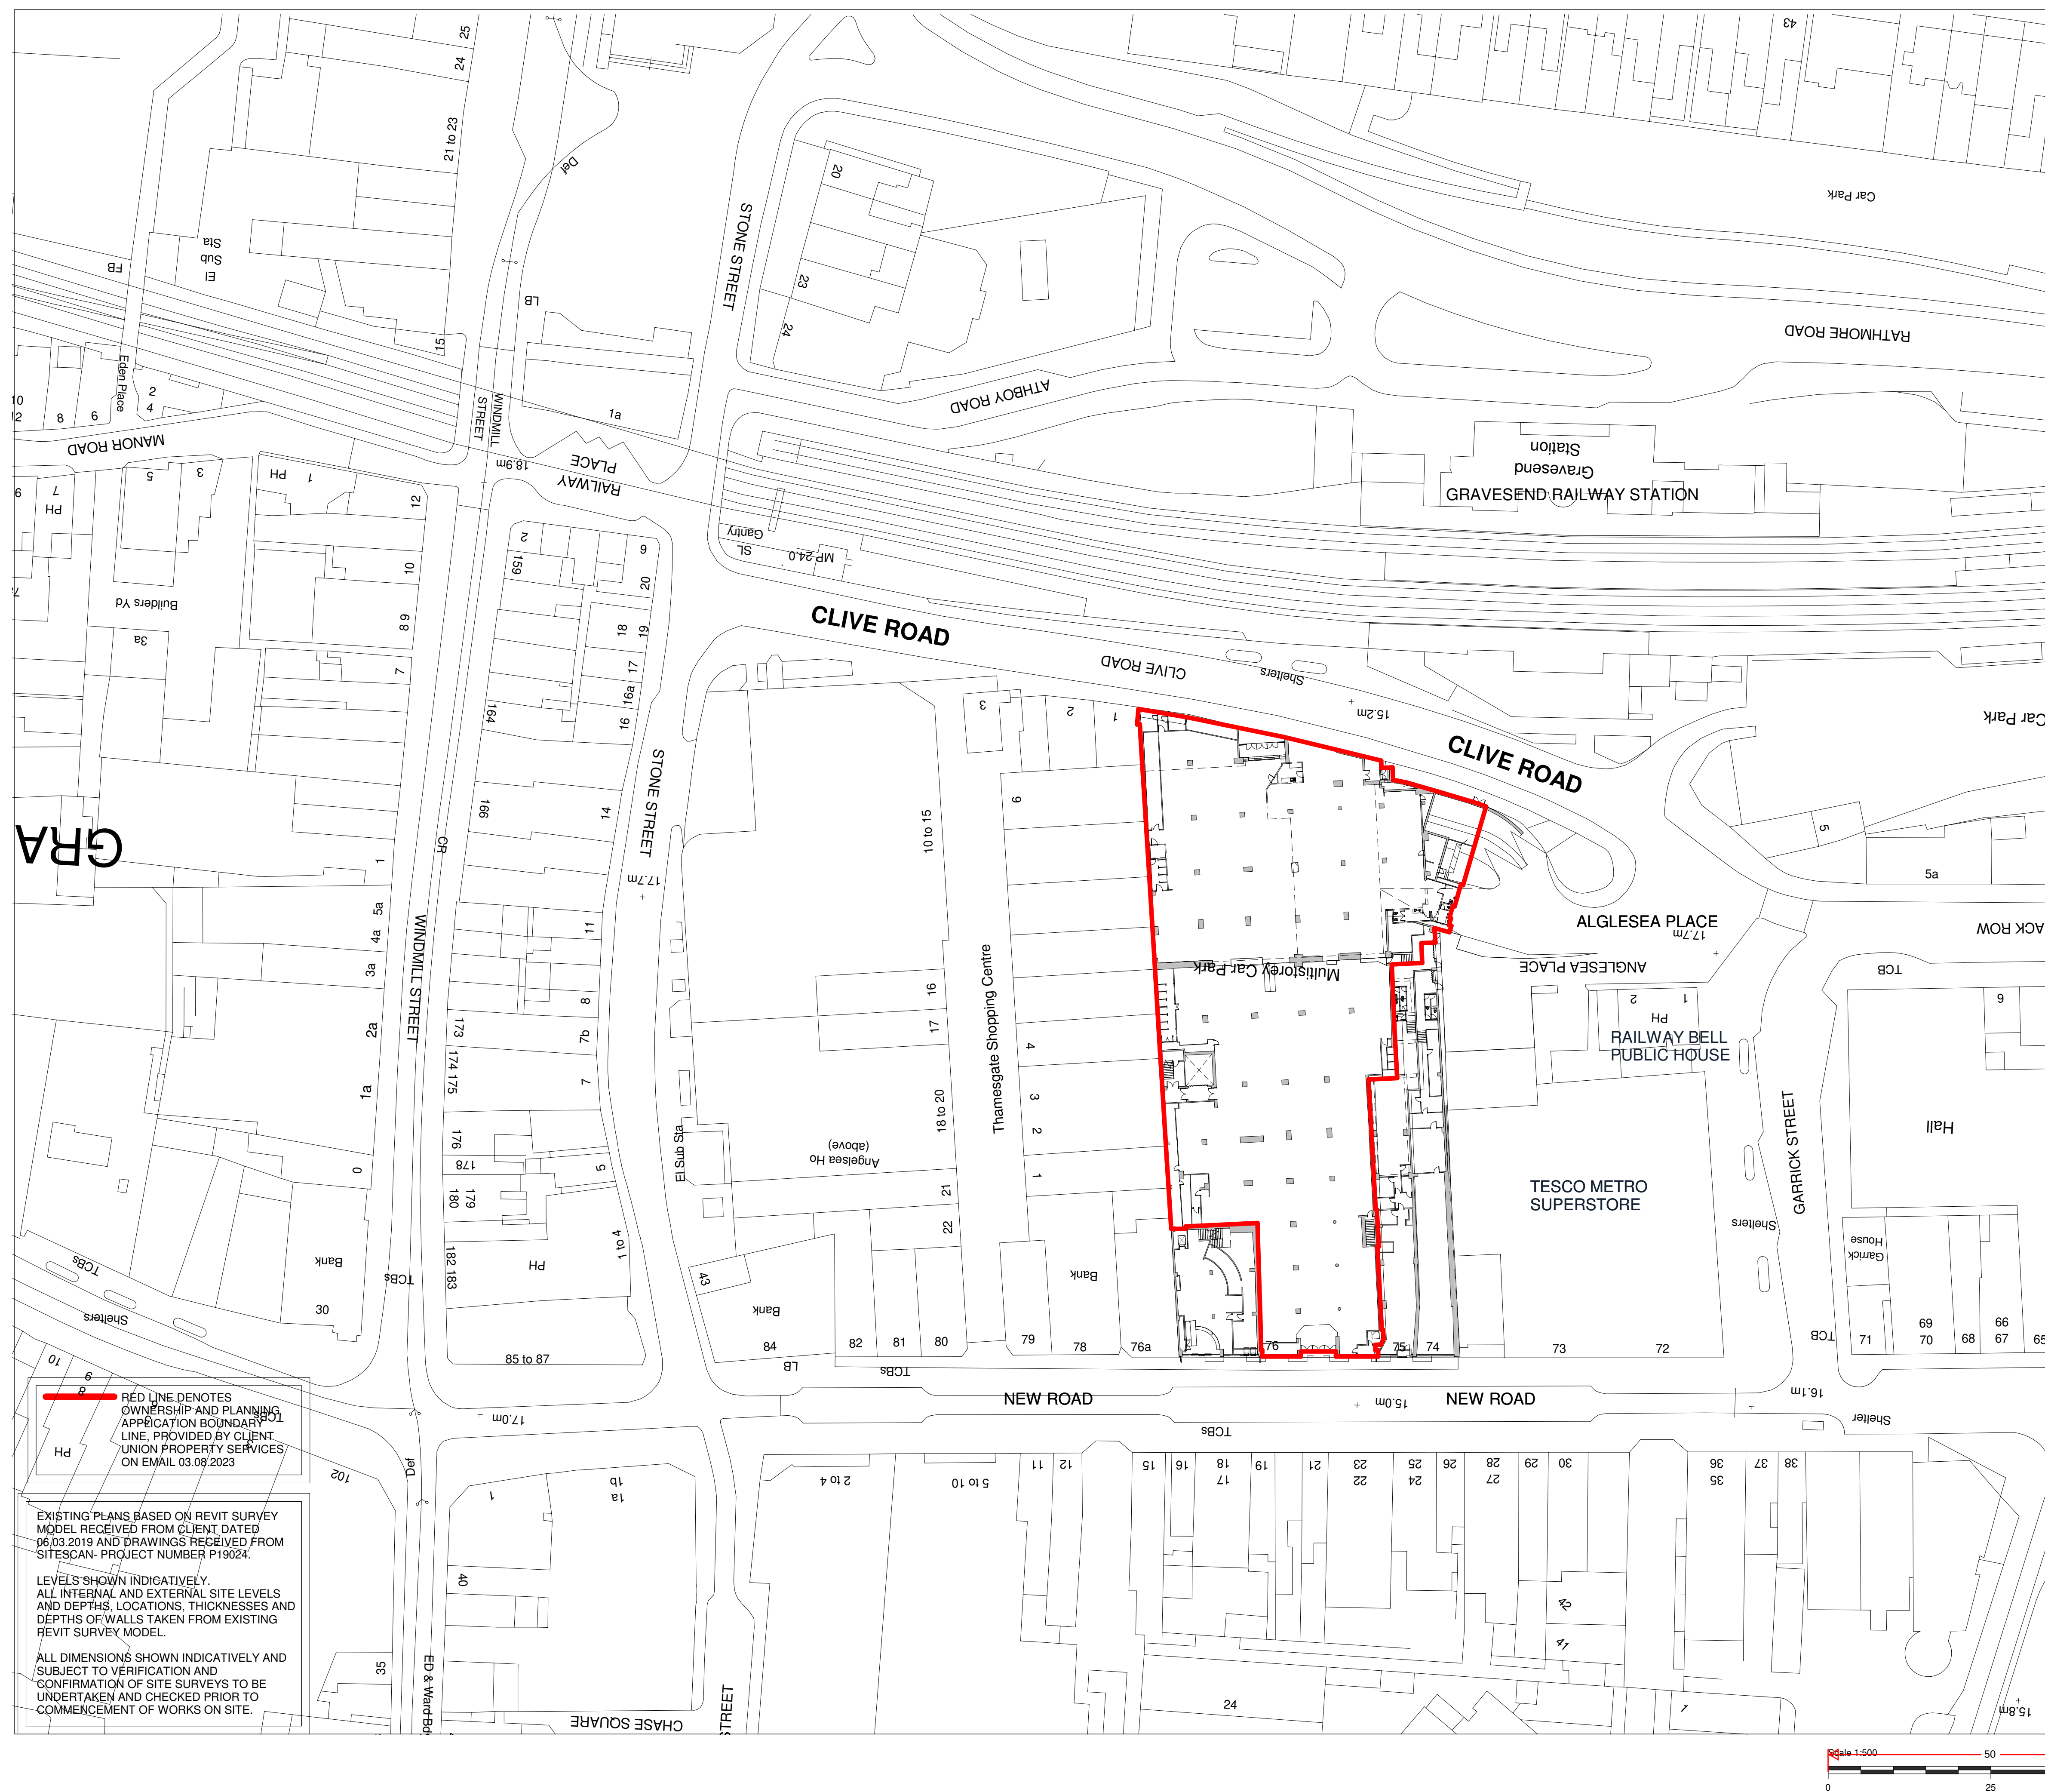


[illegible]


This drawing has been prepared solely for the use of MPS5 Ltd and there are no representations of any kind made by NORR Consultants Limited to any party with whom NORR Consultants Limited has not entered into a contract.

This drawing must not be used, reproduced or revised without written permission.

This drawing shall not be used for construction purposes until "FOR CONSTRUCTION" status appears in the Sheet Status.

Constructors must only work to figured dimensions which are to be checked on site. Do not scale from hard copy drawings.

Keyplan

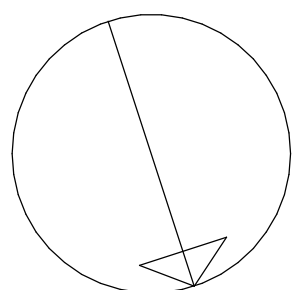

NORR

NORR Consultants Limited.
An Ingenium International Company

Percy House, 8th Floor Percy Street,
Newcastle NE1 4PW
England, UK
norr.com

Drawn JJ	Date 03.08.2023
Checked SB	Date 03.08.2023

Scale
As indicated @ A1

Client
MPS5 Ltd

Project	74-76 New Road, Gravesend, Kent -CAT A Landlord Works
---------	--

Drawing Title
Existing Site Plan

Sheet Status
S3 - FOR REVIEW

Project No.	IANC230022
-------------	------------

Drawing No.	Rev.
(90)502	B