

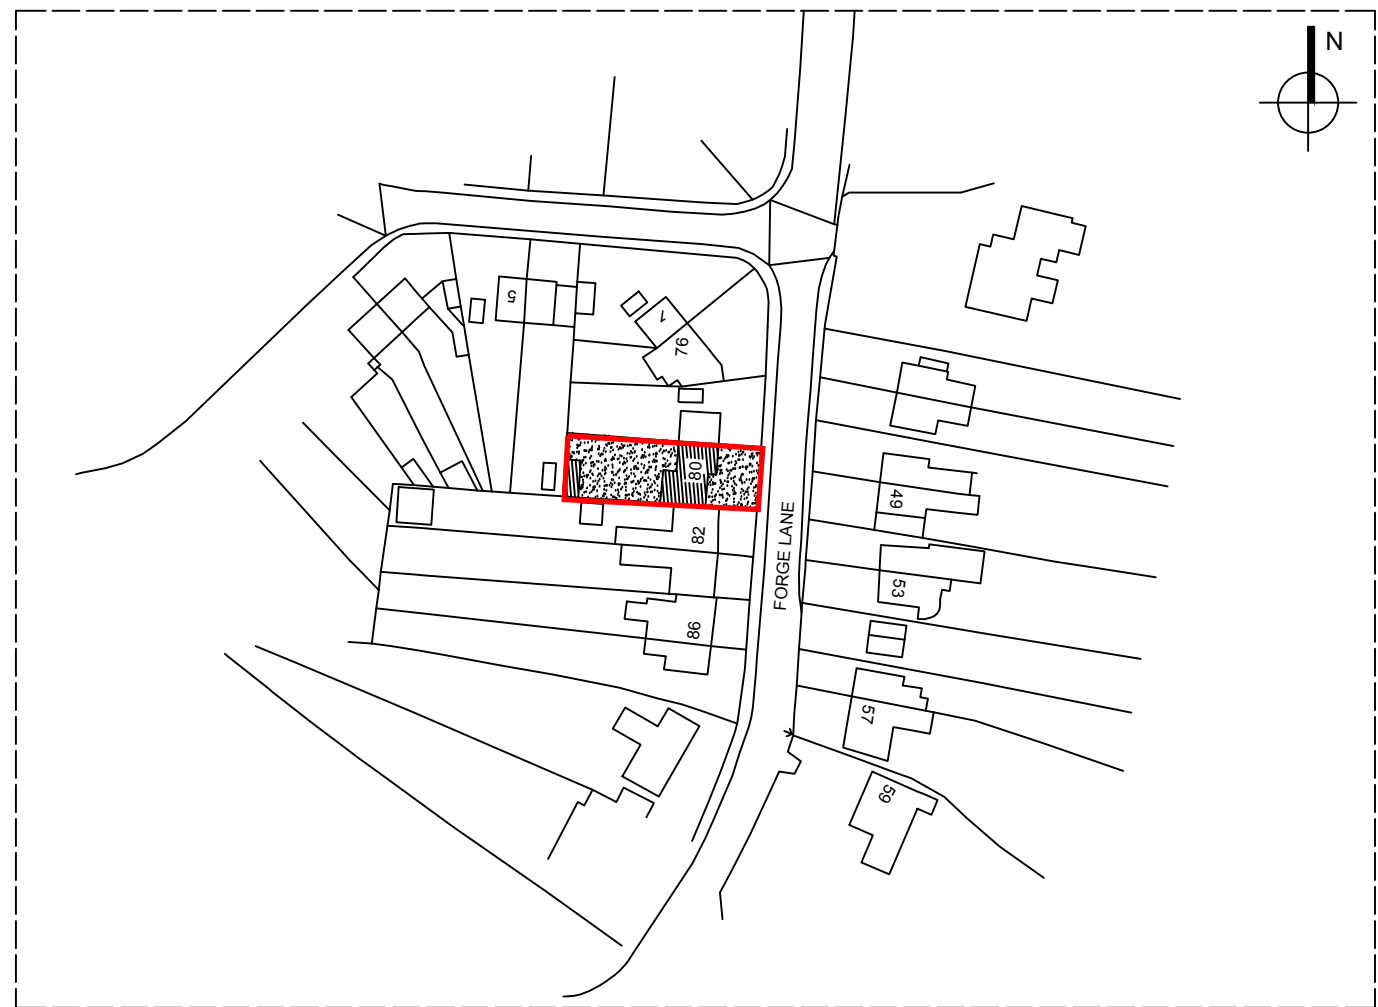


 


LOCATION PLAN
scale 1:1250

Crown Copyright All Rights Reserved Licence Number 0100031673

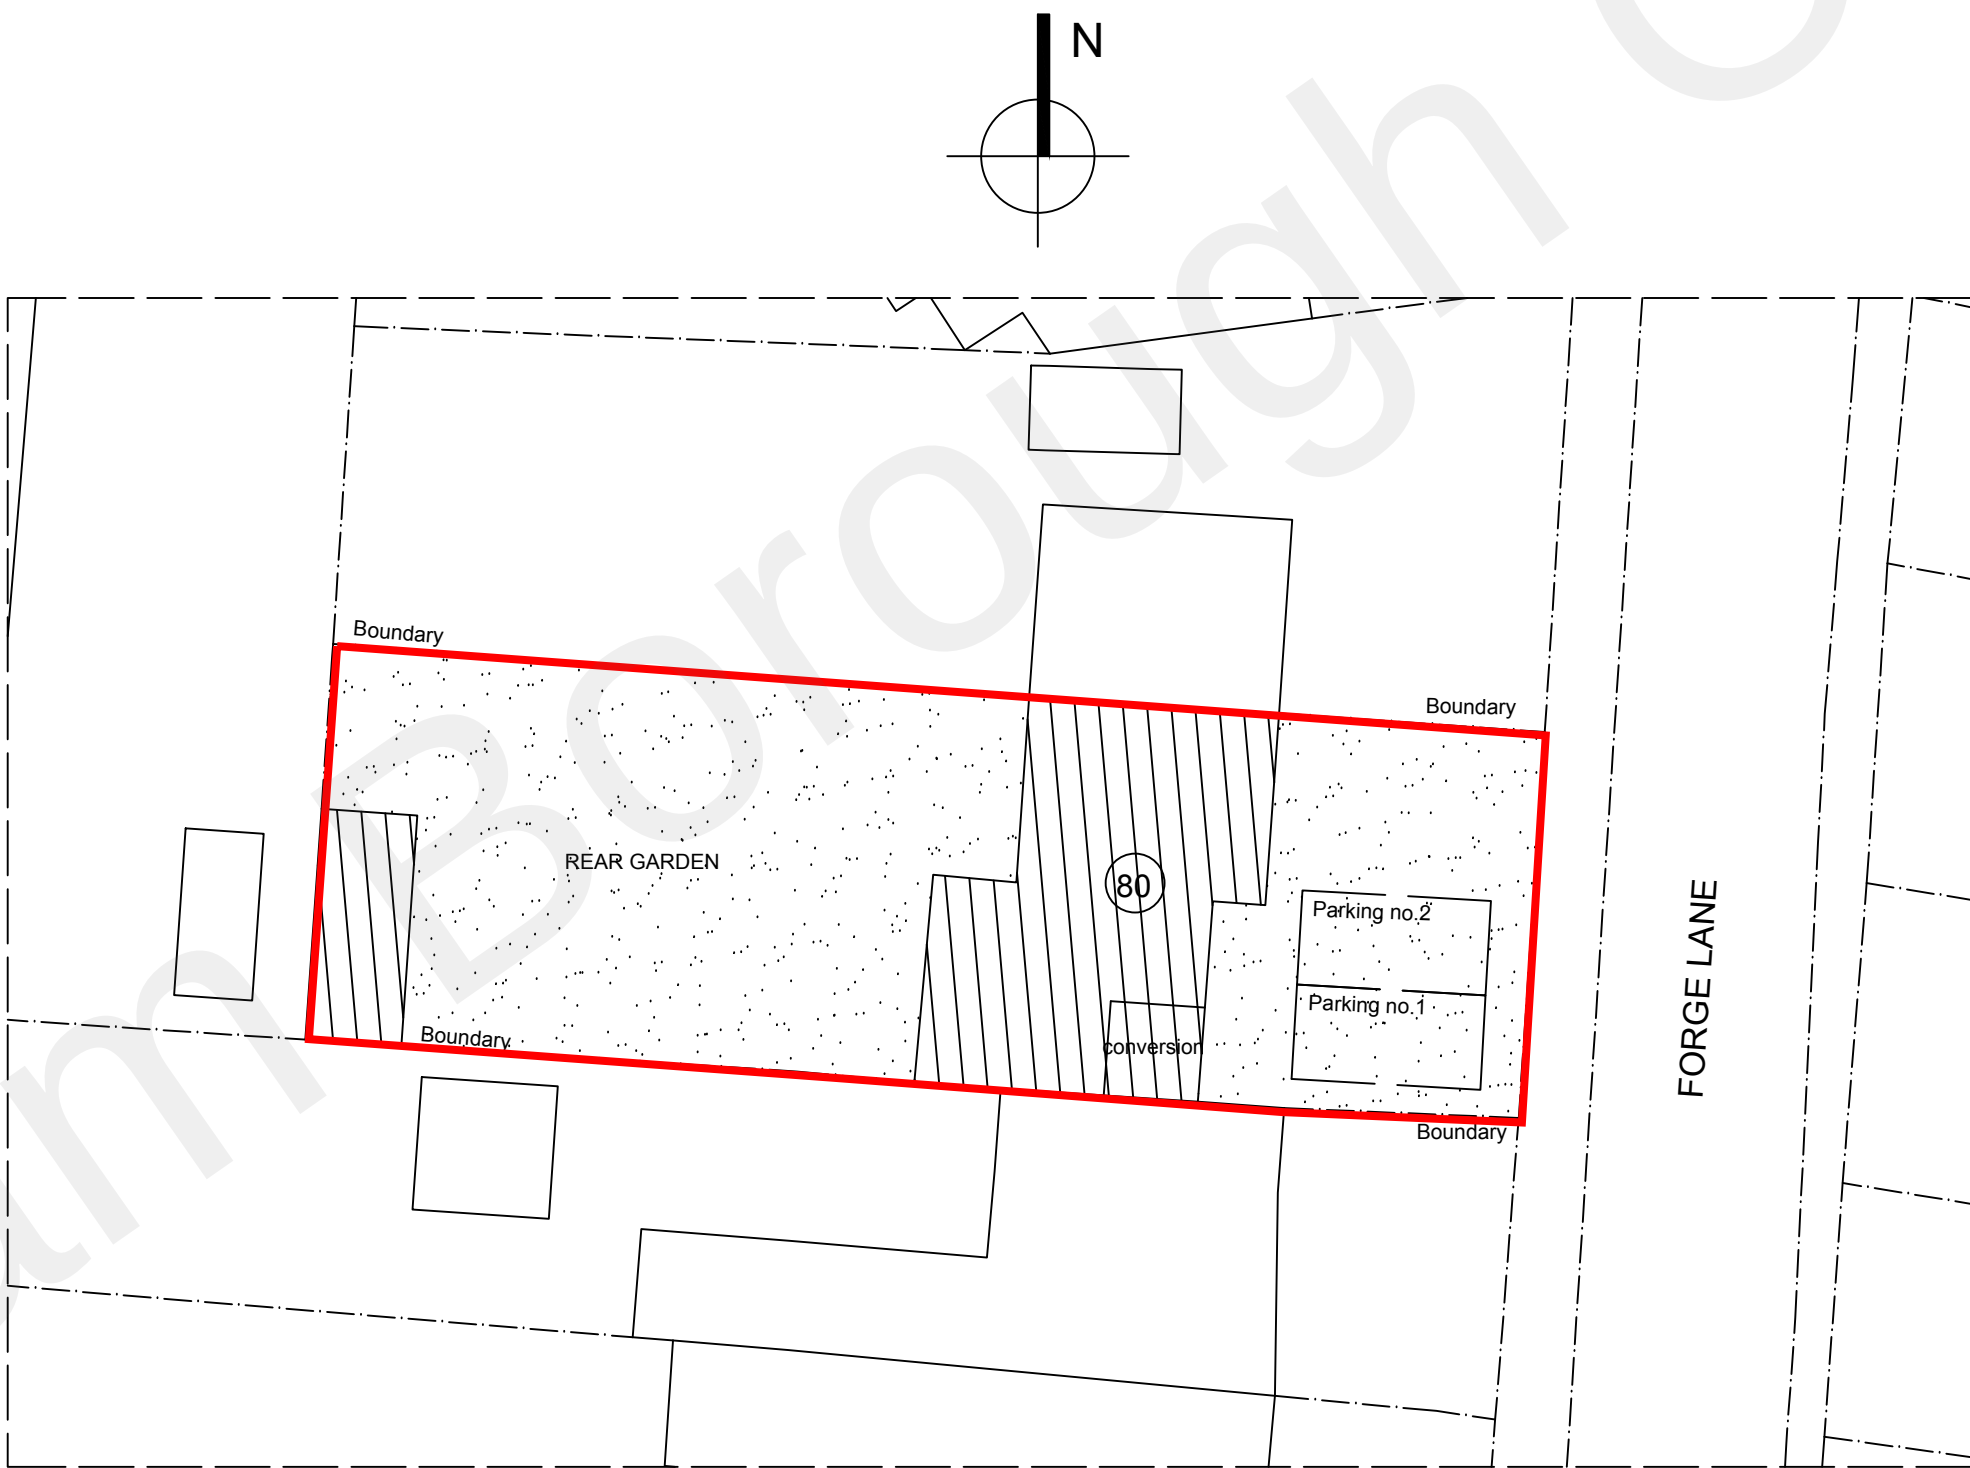

PROPOSED SITE PLAN
scale 1:200

 

Fixed Price Architecture
ANY EXTENSION, ANY SIZE, ONE LOW PRICE....

80 FORGE LANE,
HIGHAM,
ROCHESTER,
KENT,
ME3 7AH

GARAGE CONVERSION

DRAWN	SCALE	PROJECT	ADDRESS
K. MILLER	AS SHOWN		
DATE	DWG NO	PAGE	REV
SEPTEMBER-2021	FPA101108	02	B

THESE DRAWINGS ARE PRODUCED TO OBTAIN PLANNING AND BUILDING REGULATIONS APPROVAL ONLY AND COPYRIGHT OF THE DESIGNER, ALL DIMENSION TO BE CHECKED ON SITE.