


PROPOSED ELEVATIONS 1:100

Notes:

- NOTES:
- Do not scale from this drawing.
 - All dimensions to be verified on site and is in mm.
 - Builder to verify all dimensions, heights and levels prior to commencement of work.
 - All documents shall be checked to ensure that they are compatible by the contractor before construction commences. In the event of apparent ambiguity or contradiction the engineer and/ or architect shall be notified immediately.
 - The contractor in preparing his estimate shall visit the site and acquaint himself with the problems involved.
 - The contractor shall issue all statutory notices to the local Authority during progress and completion of works.



East Elevation

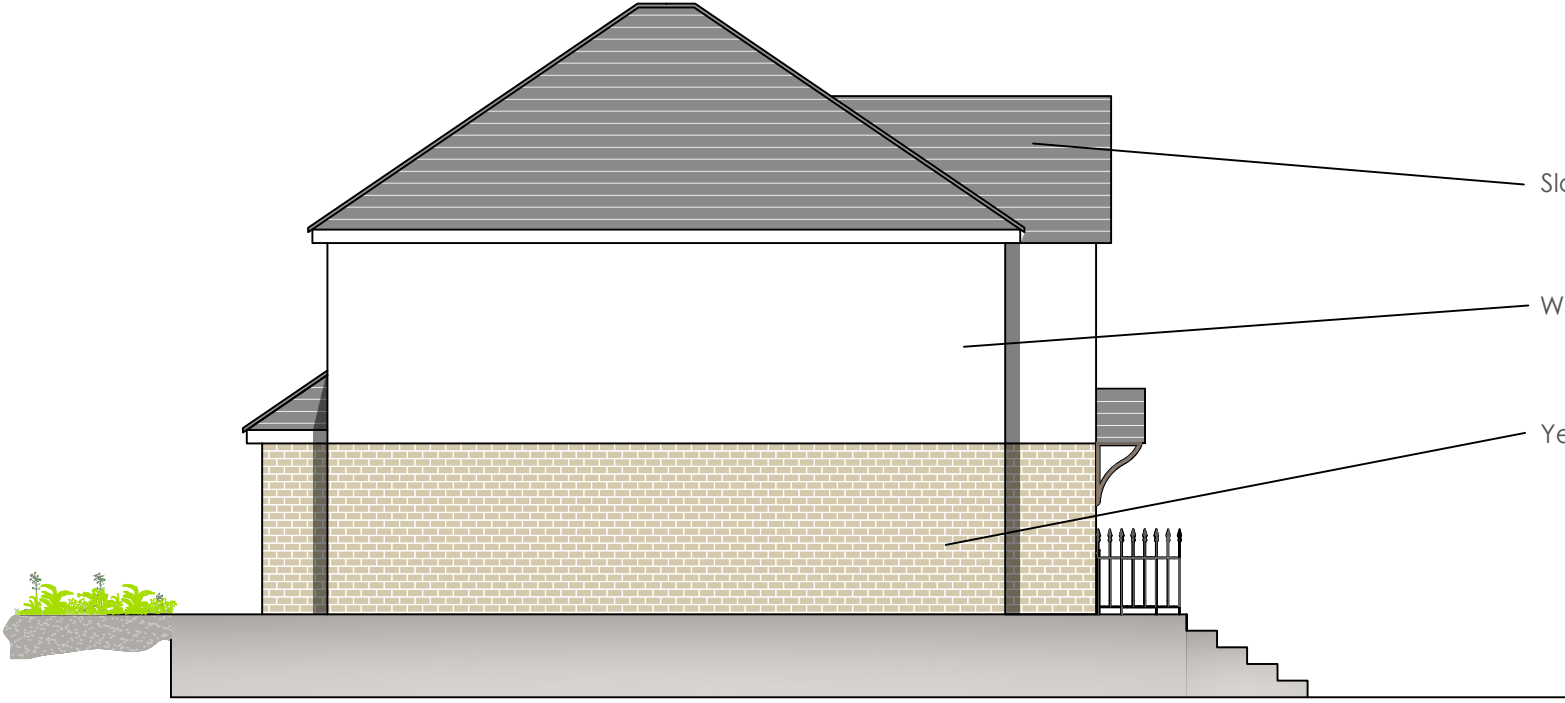

South Elevation


Slate Roof Tiles (or similar)

White Render (or similar)

Yellow Stock Brick (or similar)



West Elevation

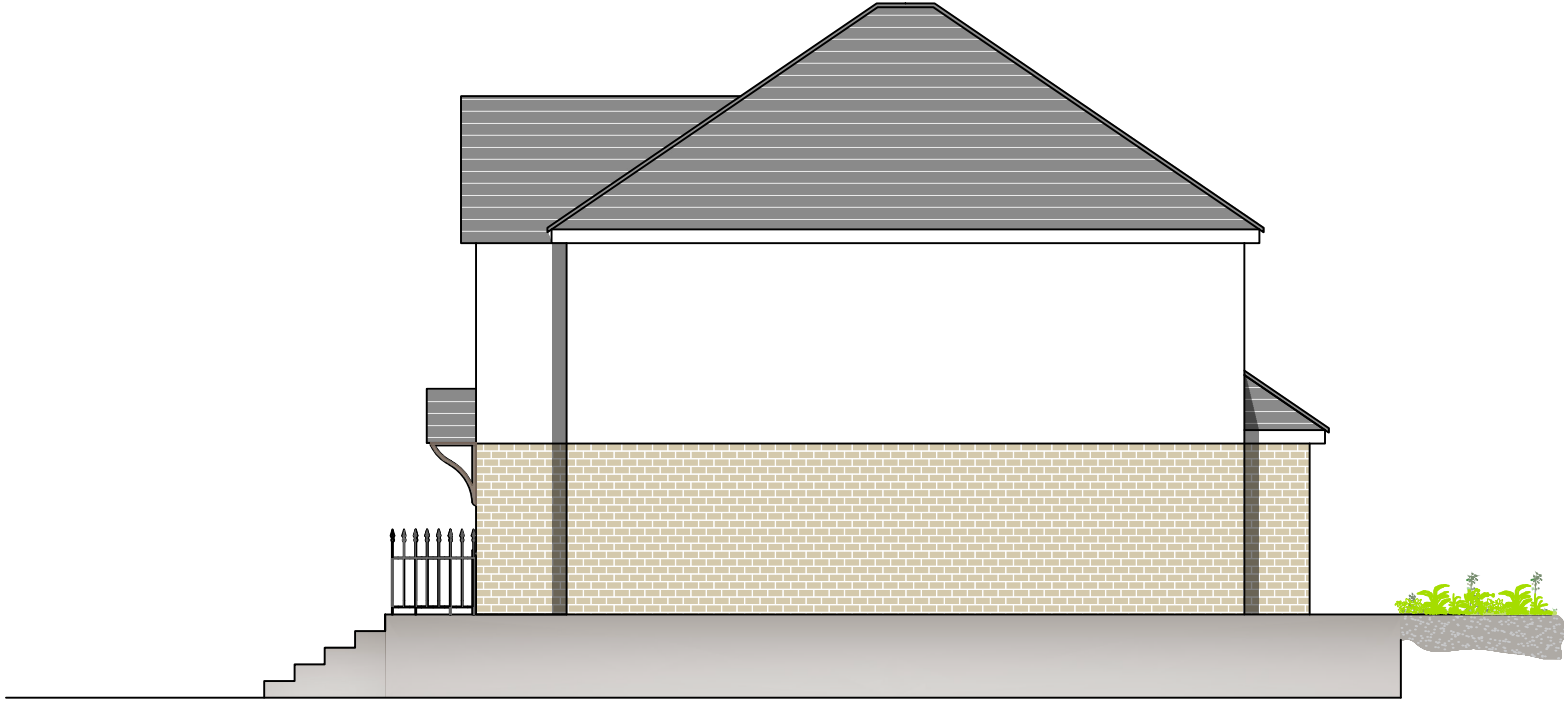

North Elevation

REV:	DESCRIPTION:	BY:	DATE:
STATUS:	PLANNING		


39 Wrotham Rd, Gravesend, Kent DA11 0PN 01474 247 787 info@barronedwards.co.uk www.barronedwards.co.uk

SITE:
36 Whitehill Lane DA12 5LY Gravesend, Kent
TITLE:
C6 - Materials Conditions - Proposed Elevations

SCALE AT A3: 1:100	DATE: 25.09.2023	DRAWN: AW
PROJECT NO: WS-A	DRAWING NO: WS-A-008	REVISION: B

