


PROPOSED TOPOGRAPHICAL ELEVATIONS

Notes:

- NOTES:
- Do not scale from this drawing.
 - All dimensions to be verified on site and is in mm.
 - Builder to verify all dimensions, heights and levels prior to commencement of work.
 - All documents shall be checked to ensure that they are compatible by the contractor before construction commences. In the event of apparent ambiguity or contradiction the engineer and/ or architect shall be notified immediately.
 - The contractor in preparing his estimate shall visit the site and acquaint himself with the problems involved.
 - The contractor shall issue all statutory notices to the local Authority during progress and completion of works.

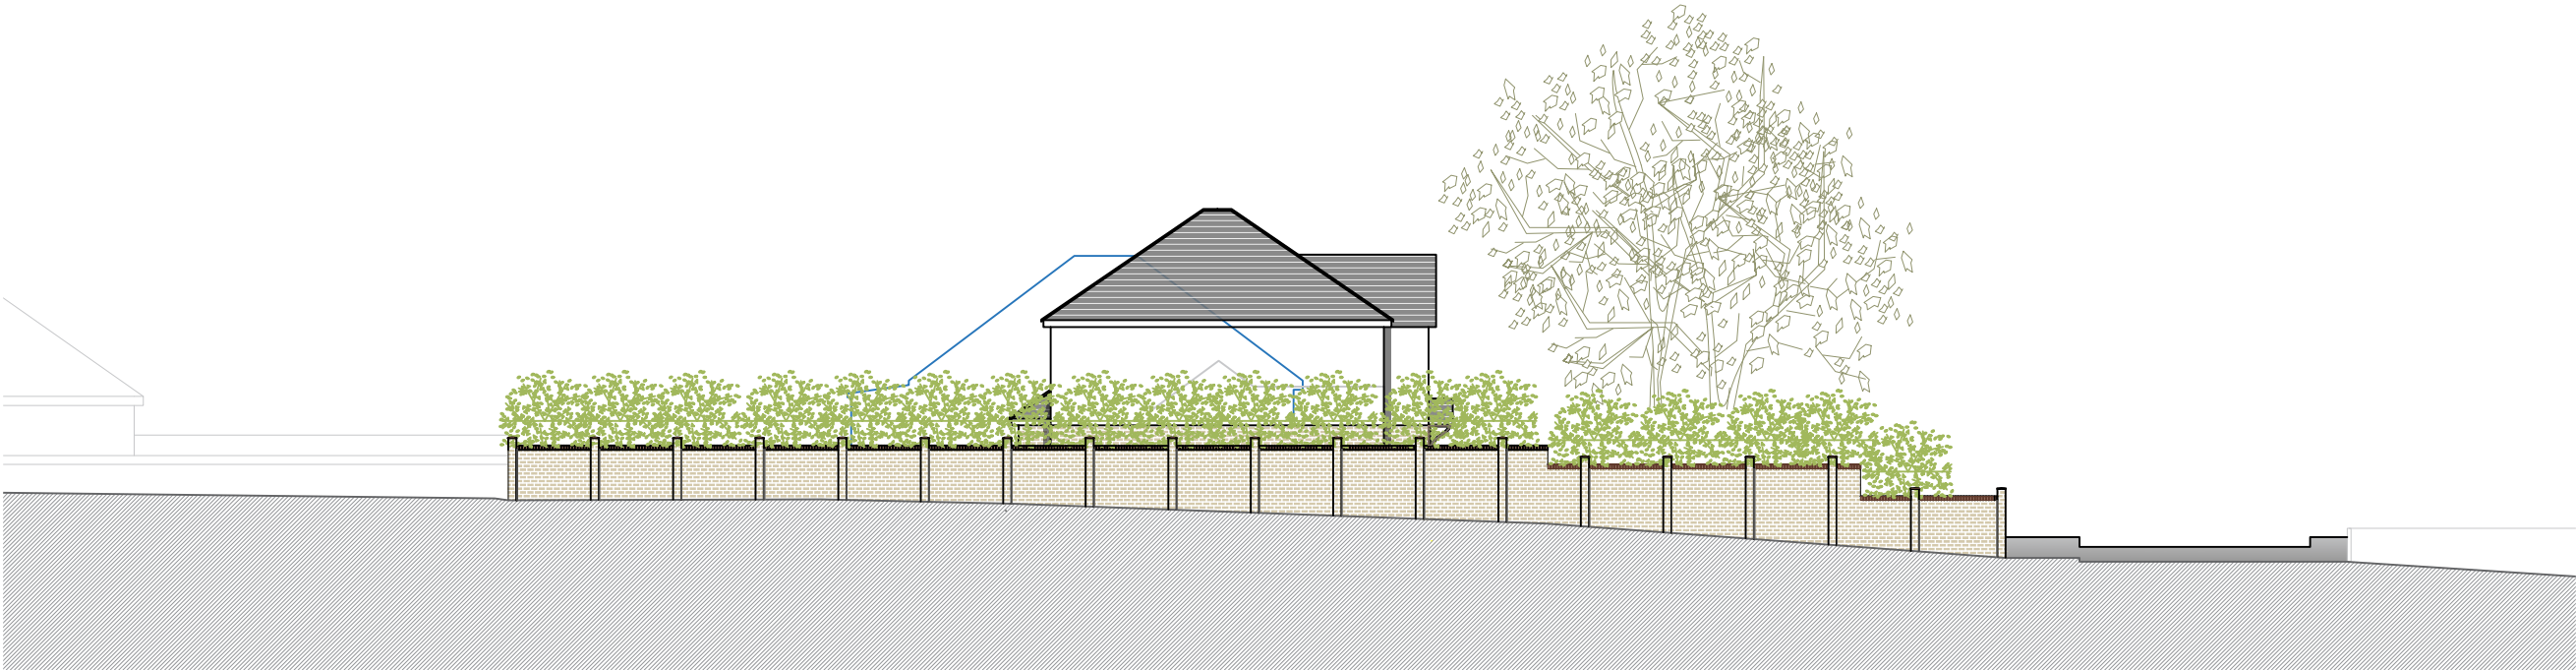

South Elevation



West Elevation

1:200



REV:	DESCRIPTION:	BY:	DATE:
STATUS:	PLANNING		

..\\..\\Desktop\\Barron Edwards Logo.png
39 Wrotham Rd, Gravesend, Kent DA11 0PN 01474 247 787 info@baronedwards.co.uk www.baronedwards.co.uk

SITE:	36 Whitehill Lane DA12 5LY Gravesend, Kent
TITLE:	C3 - Proposed Topographical Elevations

SCALE AT A3: 1:200	DATE: 25.09.2023	DRAWN: AW
PROJECT NO: WS-A	DRAWING NO: WS-A-002	REVISION: B