


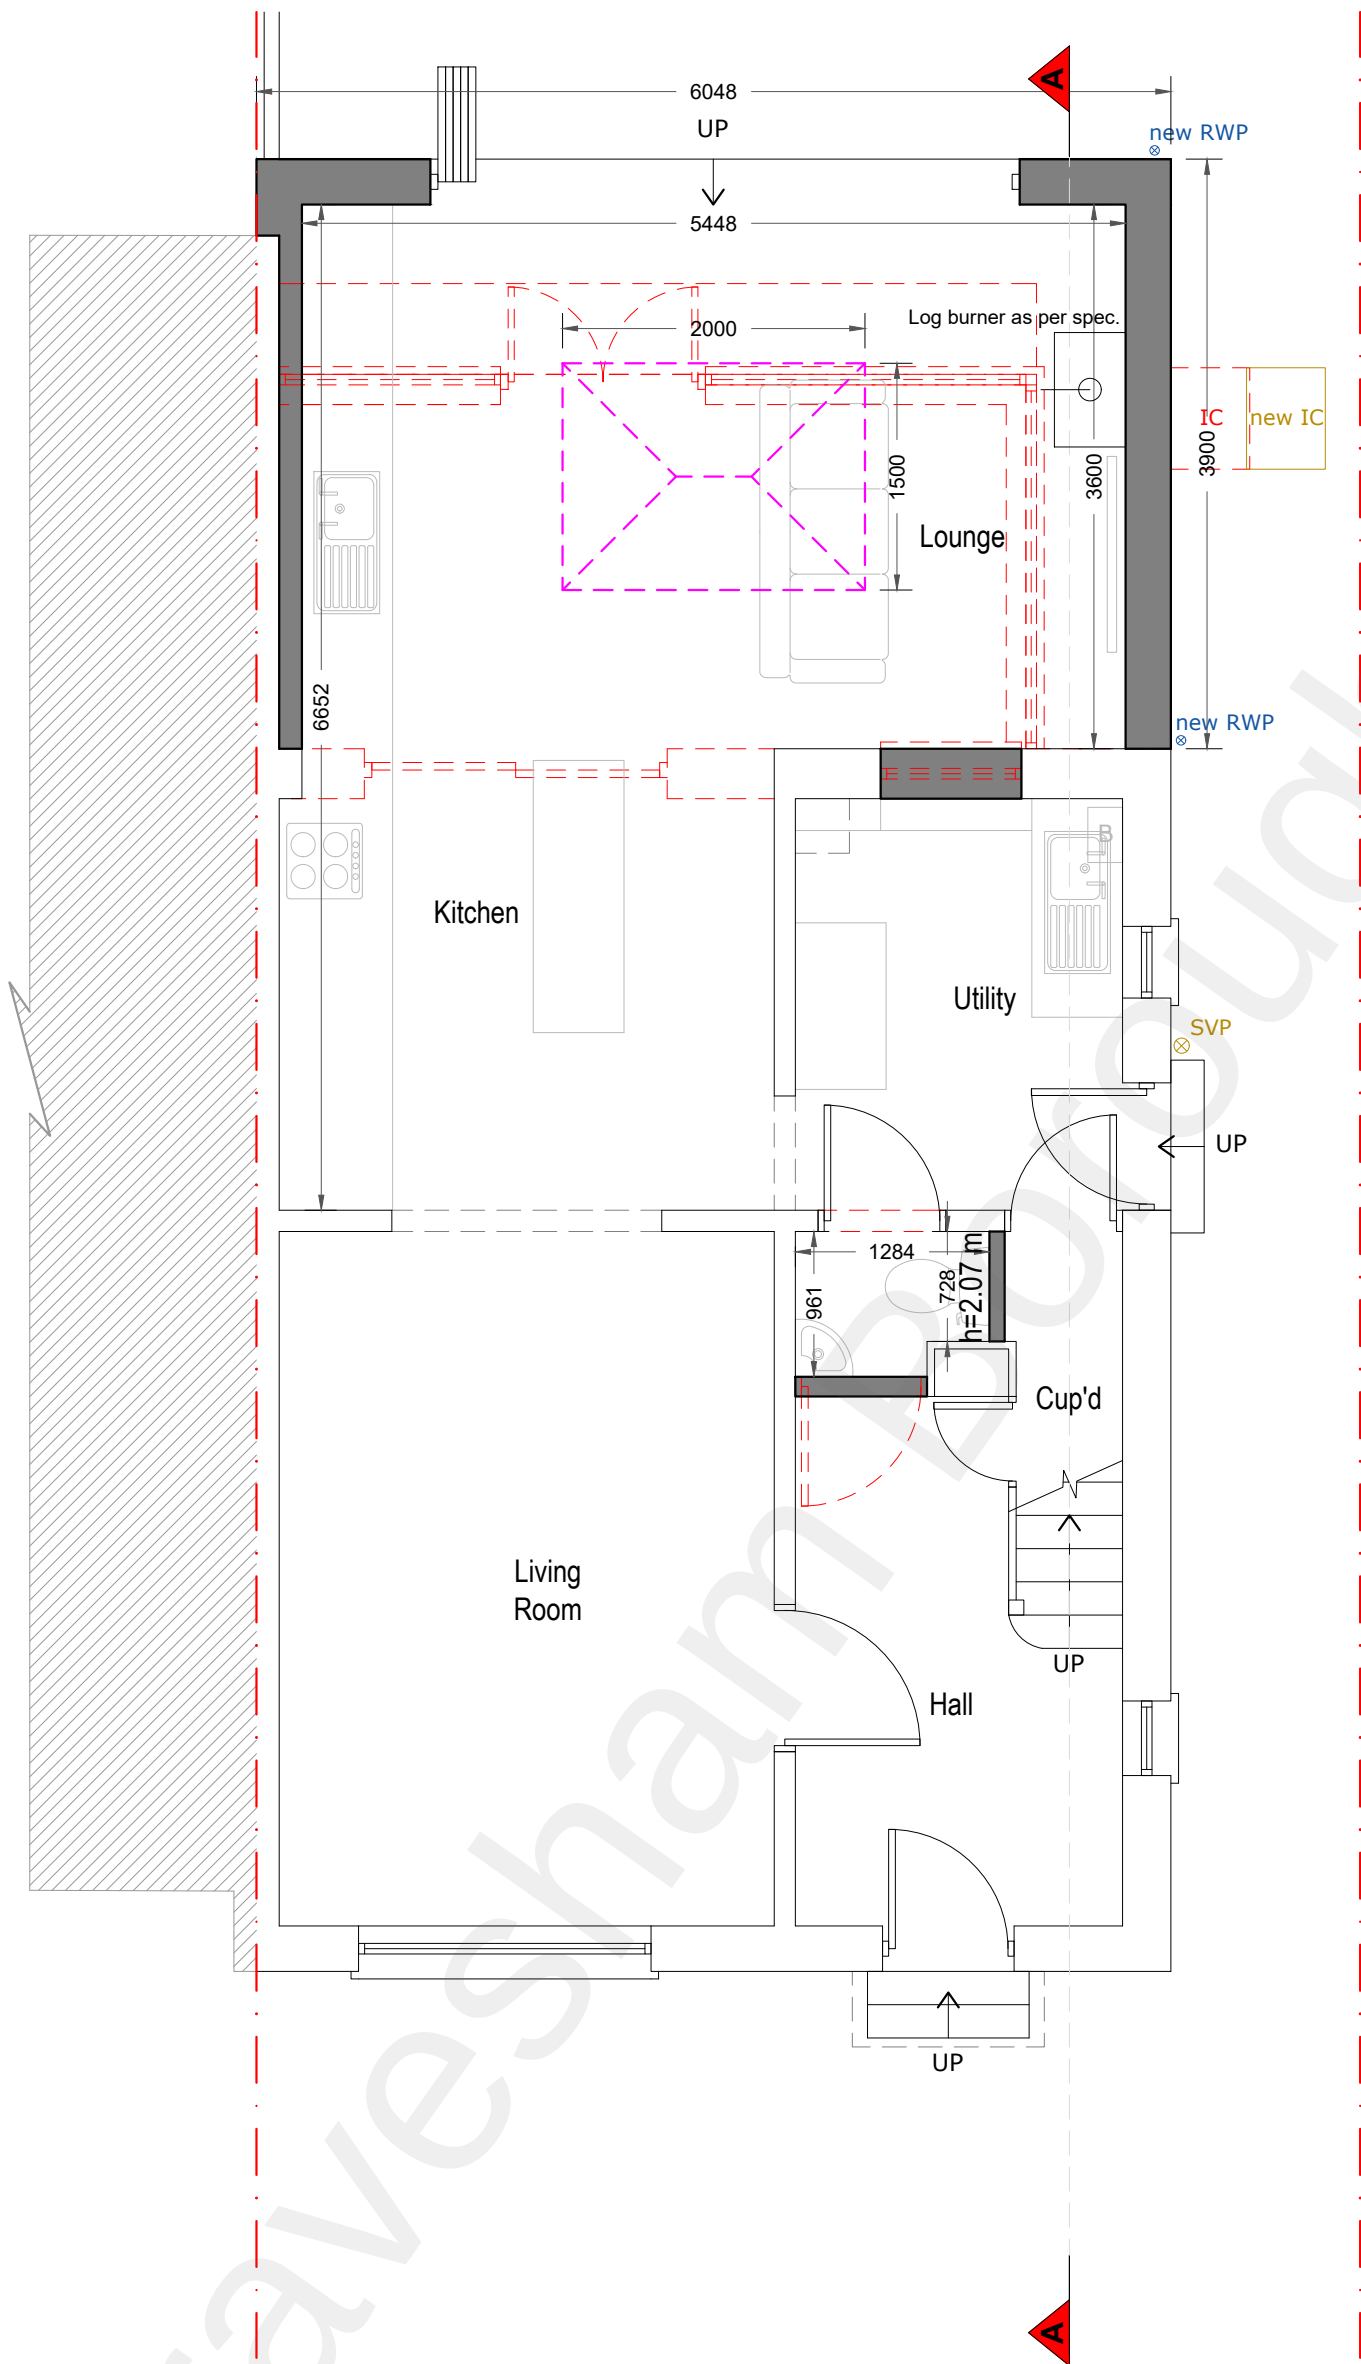

Proposed Ground Floor Plan



Copyright in the design and this drawing is the property of RESI.

Reproduction in whole or in part is forbidden without written sanction of RESI.

All dimensions to be cross-checked on site prior to completing a Planning, structural engineering, the party wall process and construction.

Print to scale (as actual size)

NOTES

Proposed ground floor area ca. 63.07 m²
Additional Area: 8.94m²

DRAINAGE KEYS	
	Rainwater downpipe
	Soil vent pipe
	Flow direction
	Sewer pipes

GENERAL KEYS	
	Boundary line
	Existing walls
	Existing removed
	Proposed walls
	Proposed Rooflight

REV	DESCRIPTION	DRN	CHK
PP12	PLANNING DRAWINGS	MM	FD
		17.10.2022	17.10.2022



Job Title
Two storey extension at
23 Vicarage Lane, DA12 4TF

Drawing Status
Planning Drawings

Client
Alan Ring

Drawing Title
Proposed Ground Floor Plan

Scale 1/50 @ A2, 1/100 @ A4	Drawn DK
Date October 22	Checked FD

Drawing No.
22-0975 - 04