


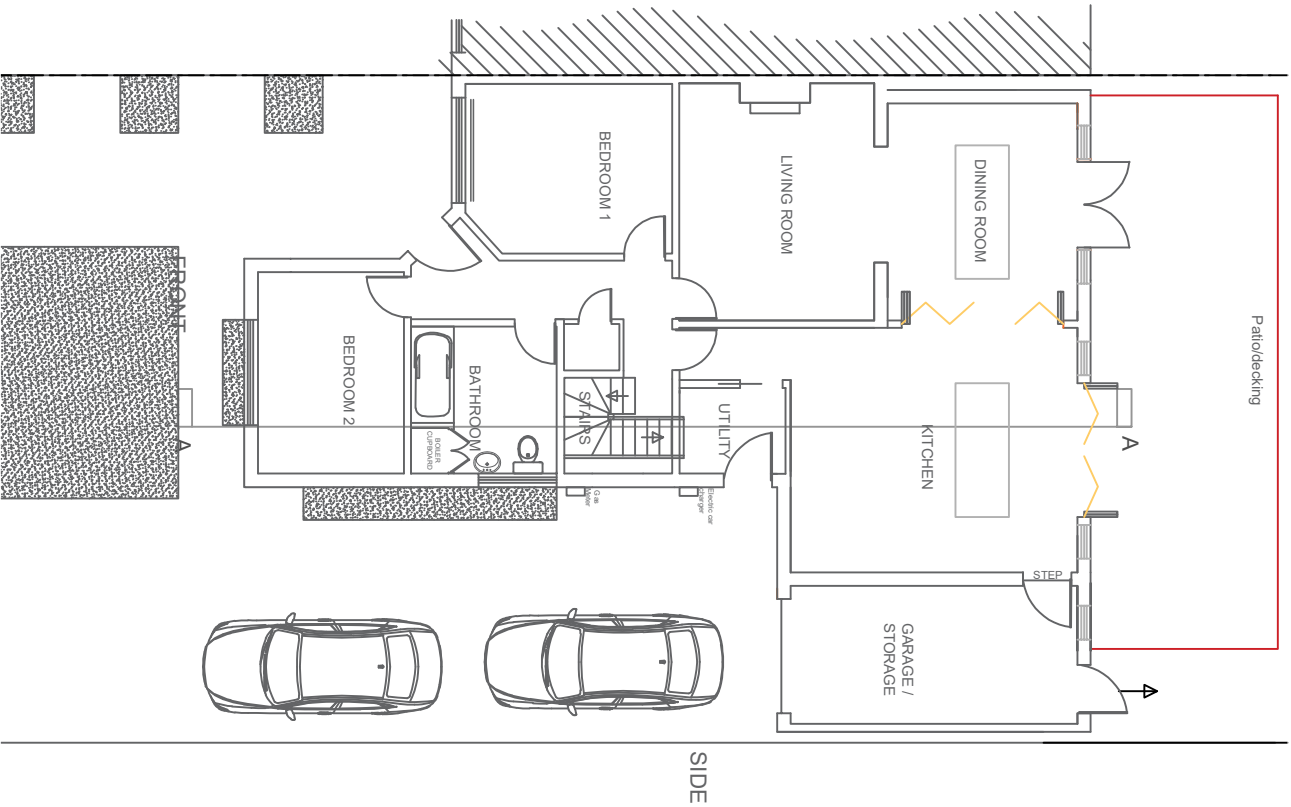


Ground Floor Plan

As Proposed

Scale 1:100

B	13/05/2025	Solar Panel information added
A	01/03/2025	Issued for planning
Rev	Date	Comment
Revisions		

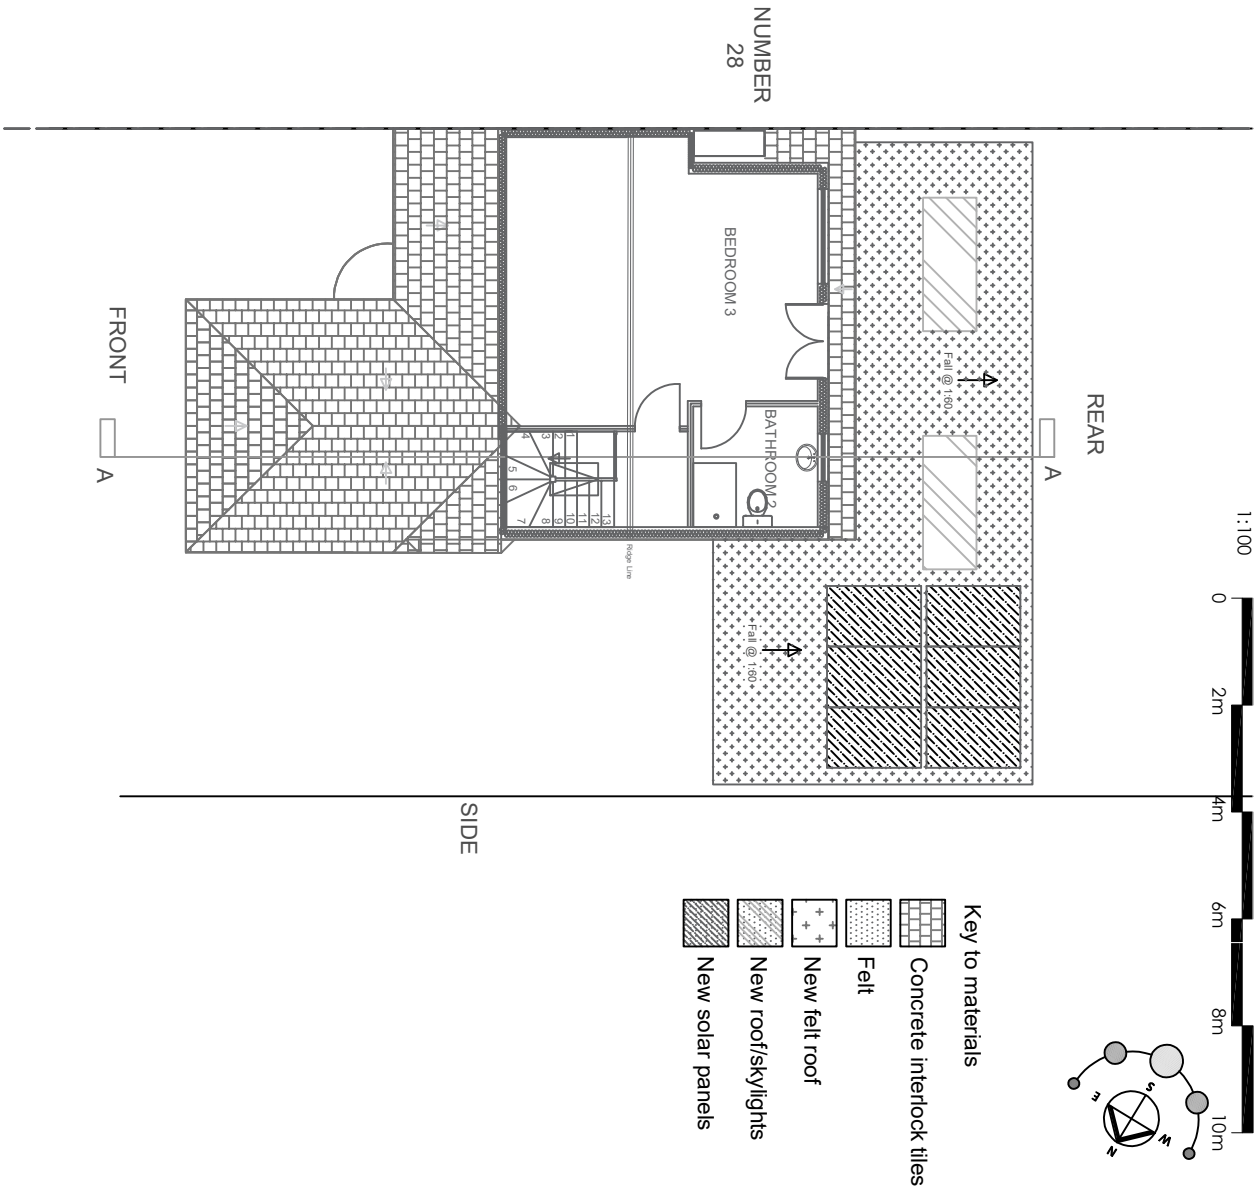

First Floor Plan

As Existing

Scale 1:100

CLIENT		PROJECT	DRAWN	DATE	SCALE	DATE
Mr Ruddock & Ms Walsh		26 Orchard Drive, Meopham, DA13 0LW	AW	March 2025	1:100@A3	A3
WORK STAGE		DRAWING	DRAWING NO.	REVISION		
Planning		Floor Plan - Proposed	06			