



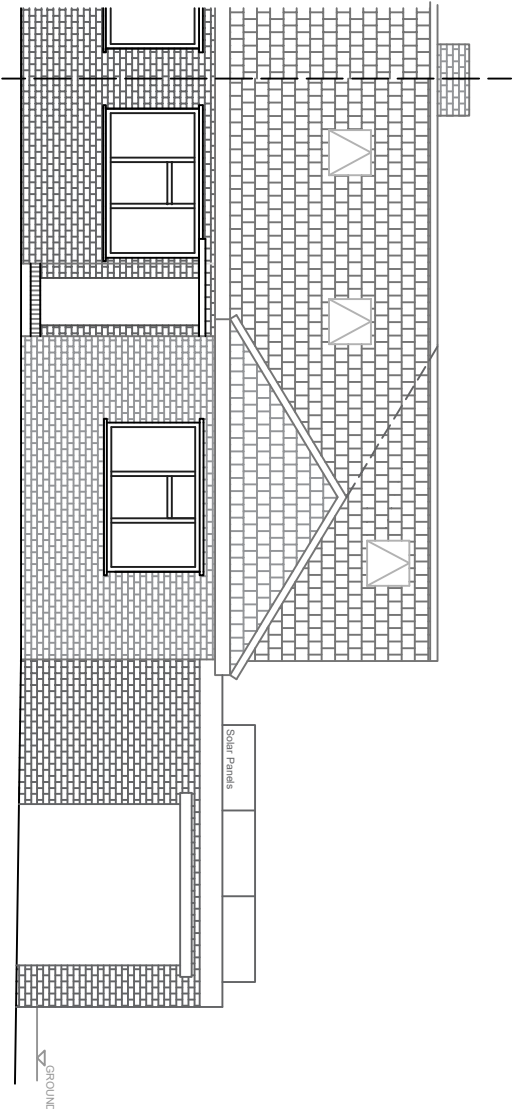

Front Elevation

As Existing

Scale 1:100

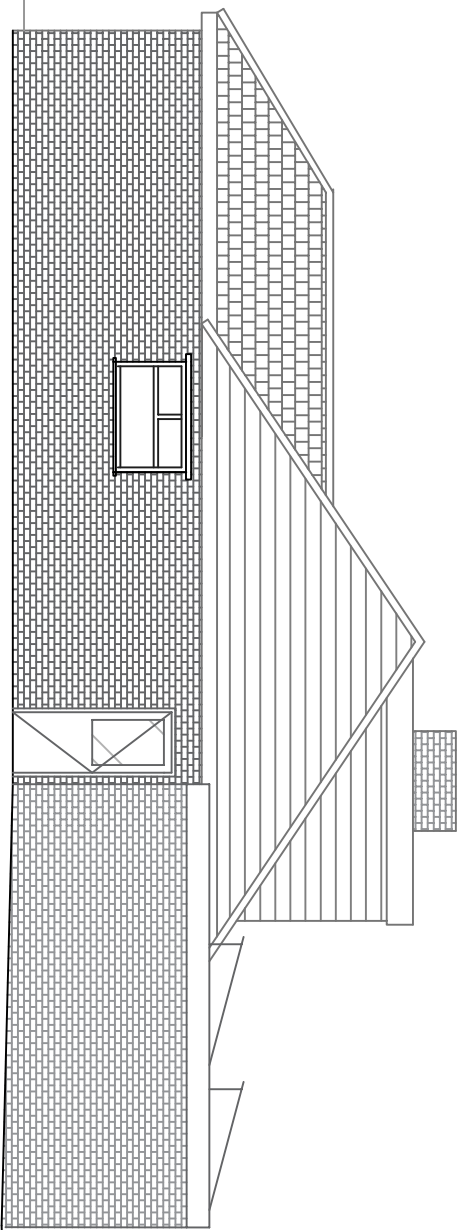


Side Elevation

As Existing

Scale 1:100


- Key to materials
- Concrete interlock tiles
 - Brick
 - Cladding to match existing
 - UPVc windows / doors

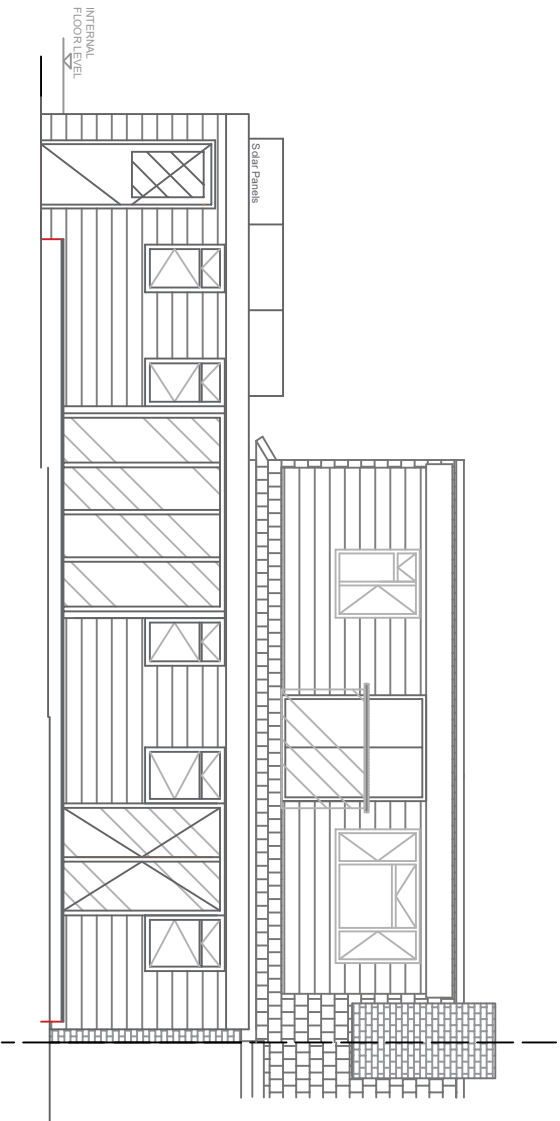

Rear Elevation

As Existing

Scale 1:100

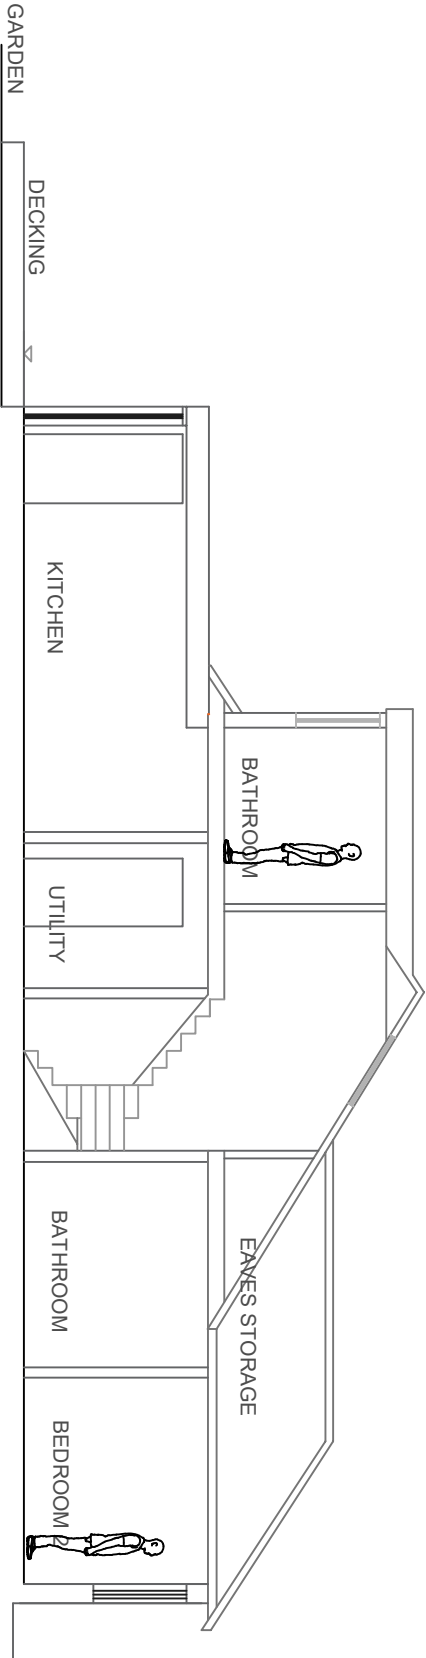

Section A-A

As Existing

Scale 1:100



B	13/05/2025	Solar Panel Information added
A	01/03/2025	Issued for planning
Rev	Date	Comment
Revisions		

CLIENT		PROJECT		DRAWN	DATE	SCALE	DWG SIZE
Mr Ruddock & Ms Walsh		26 Orchard Drive, Meopham, DA13 0LW		AW	March 2025	1:100@A3	A3
WORK STAGE		DRAWING		DRAWING NO.		REVISION	
Planning		Elevations - Proposed		08			