


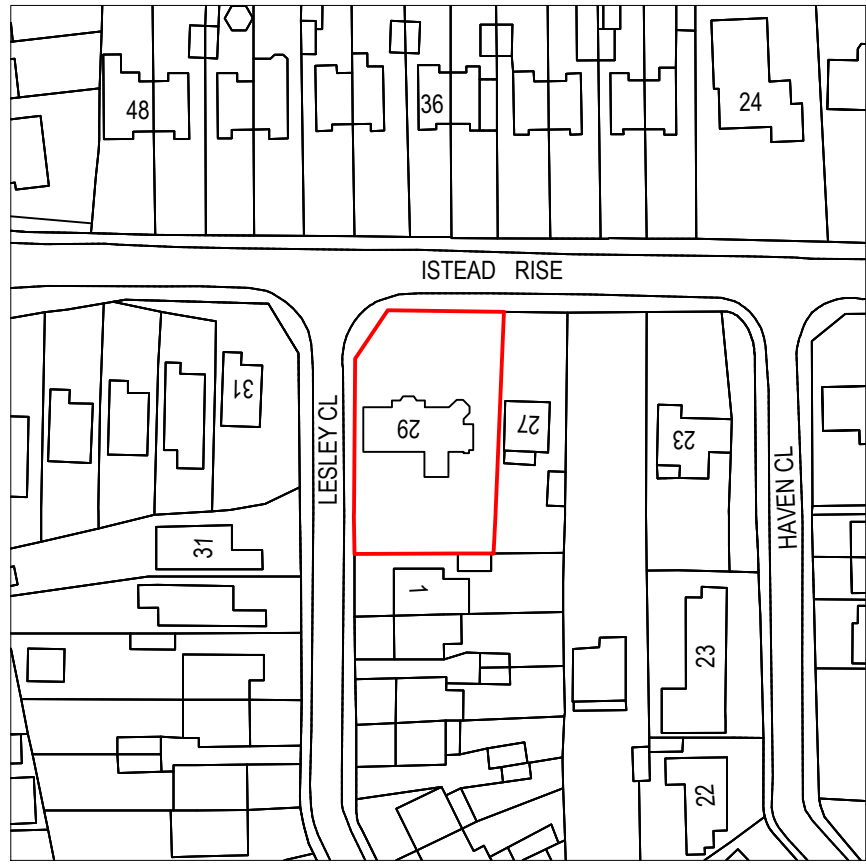
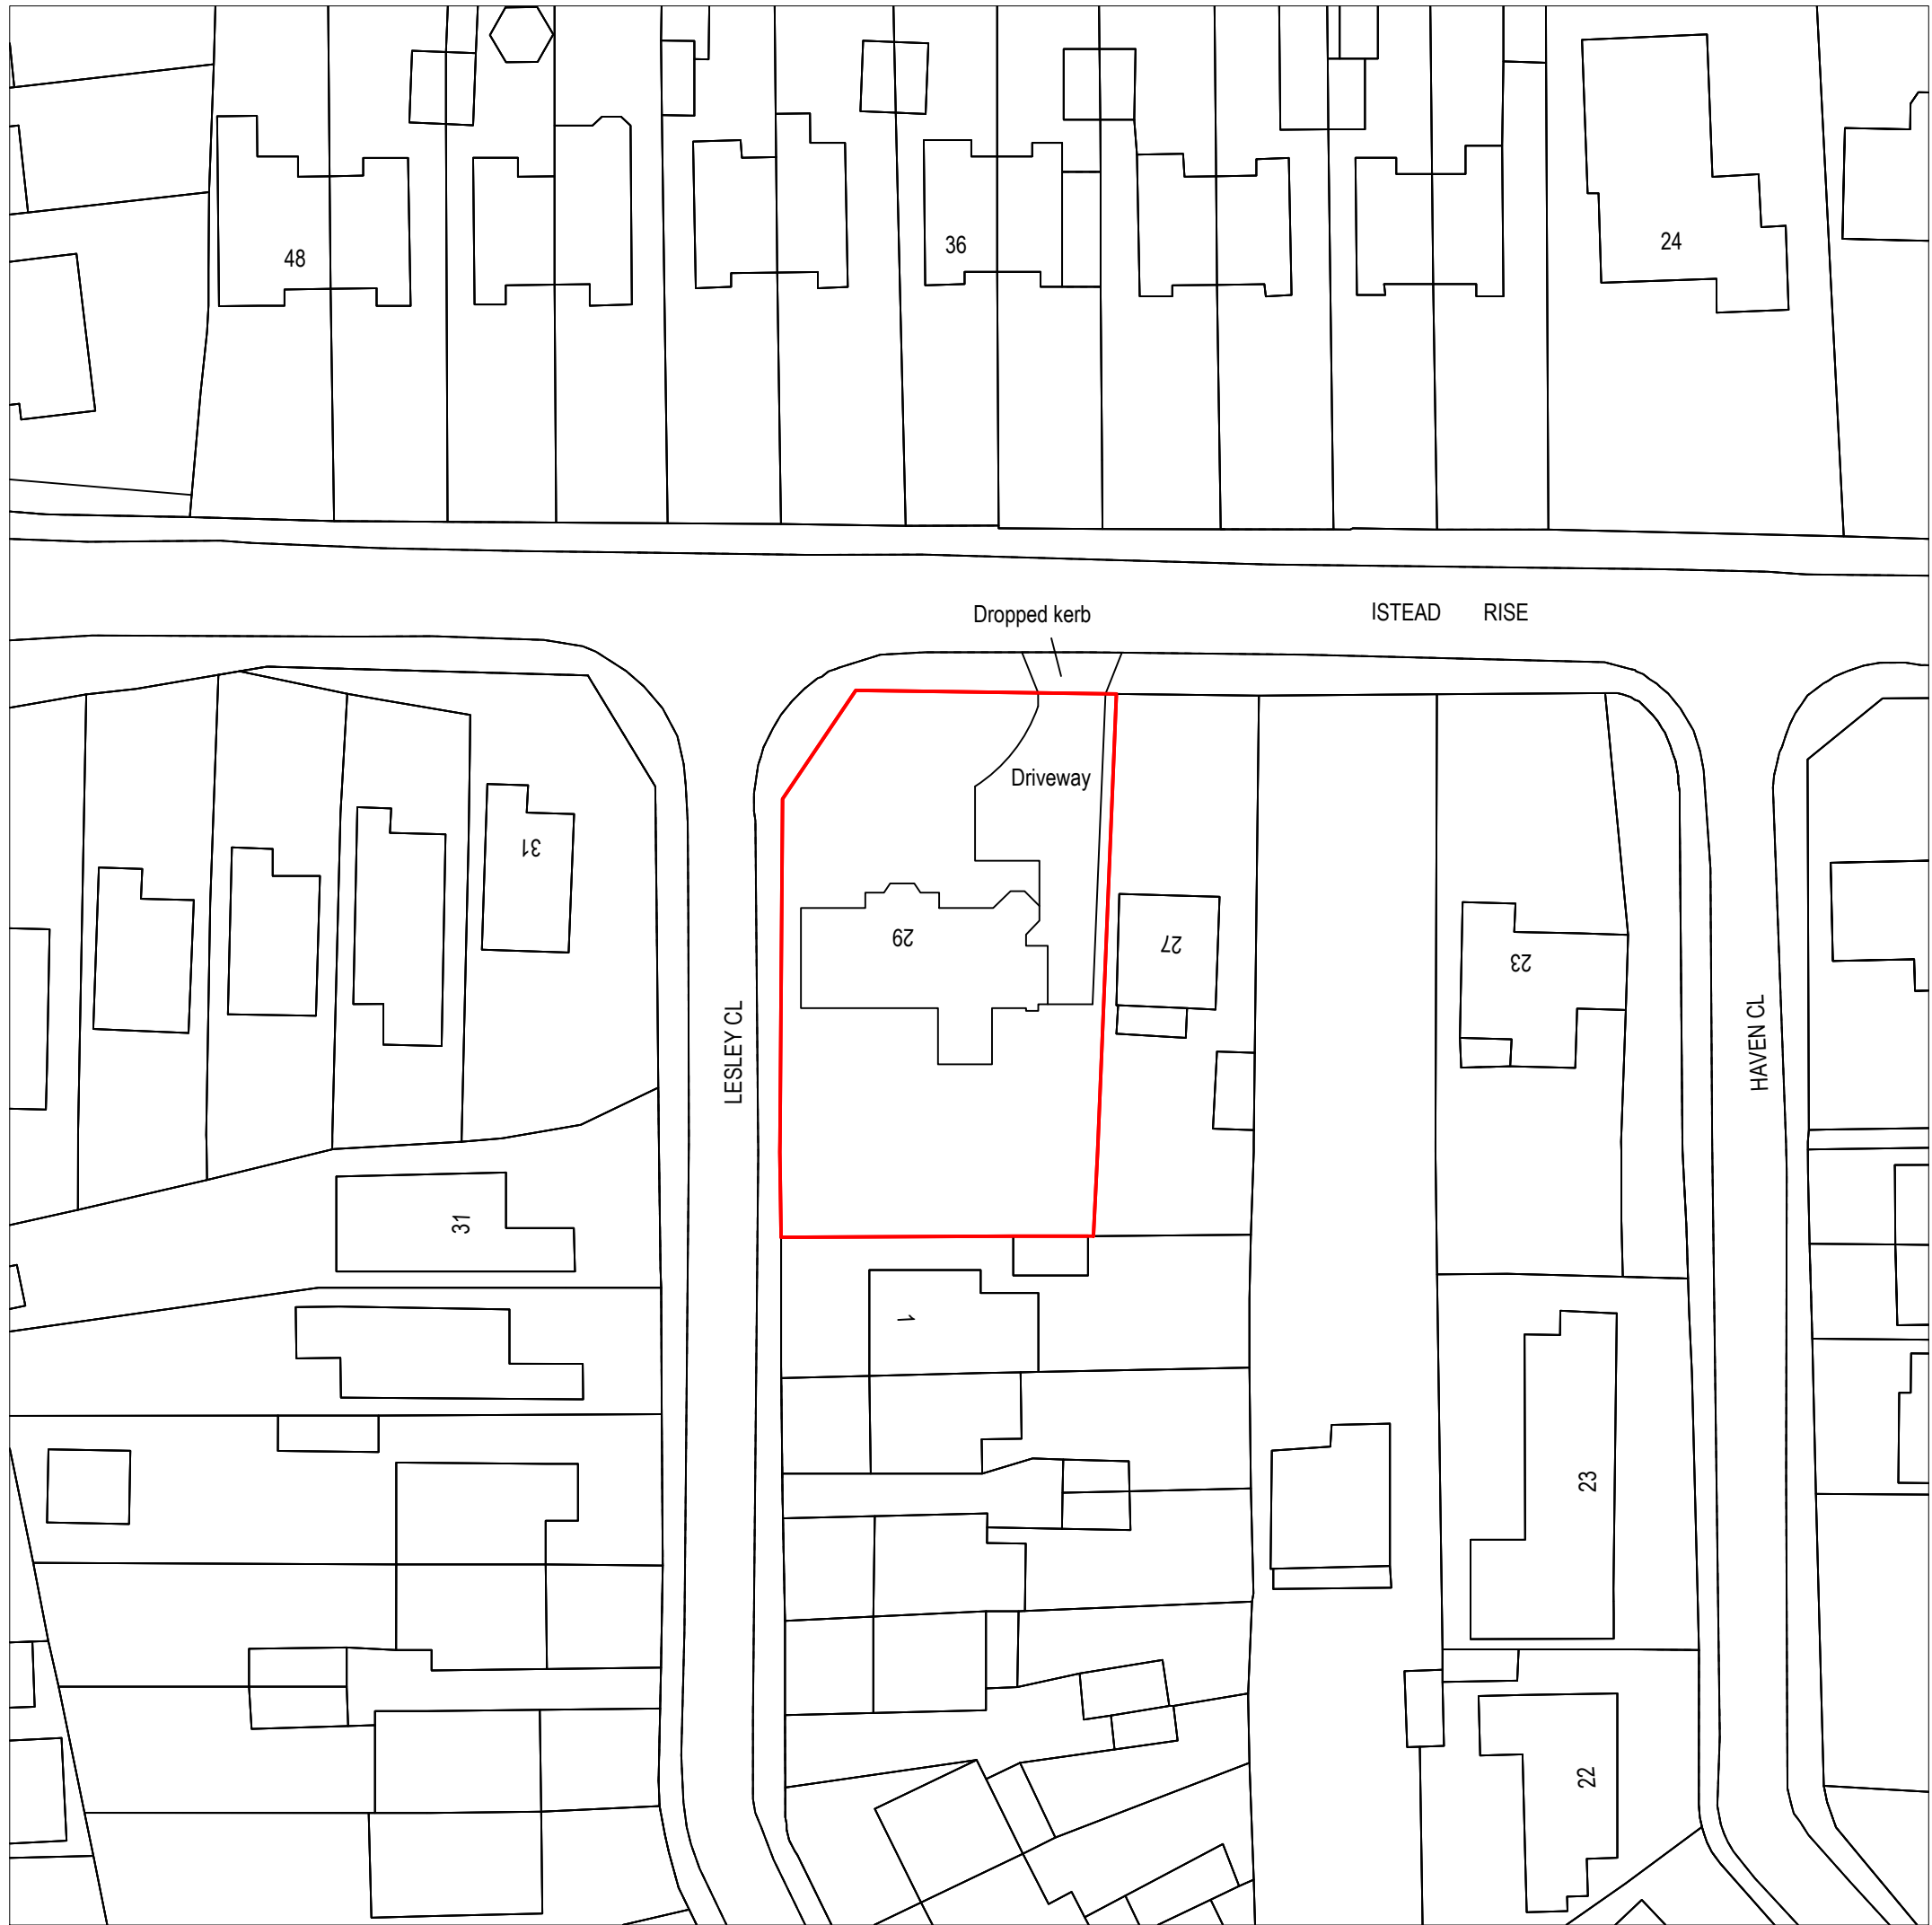


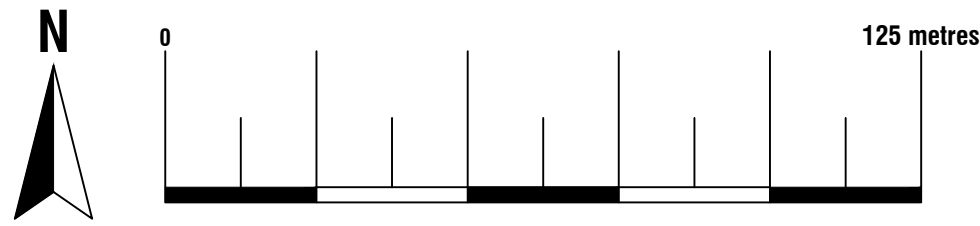


**Location Plan**  
Scale 1:1250  
© Crown Copyright and database rights 2024  
OS 100047474

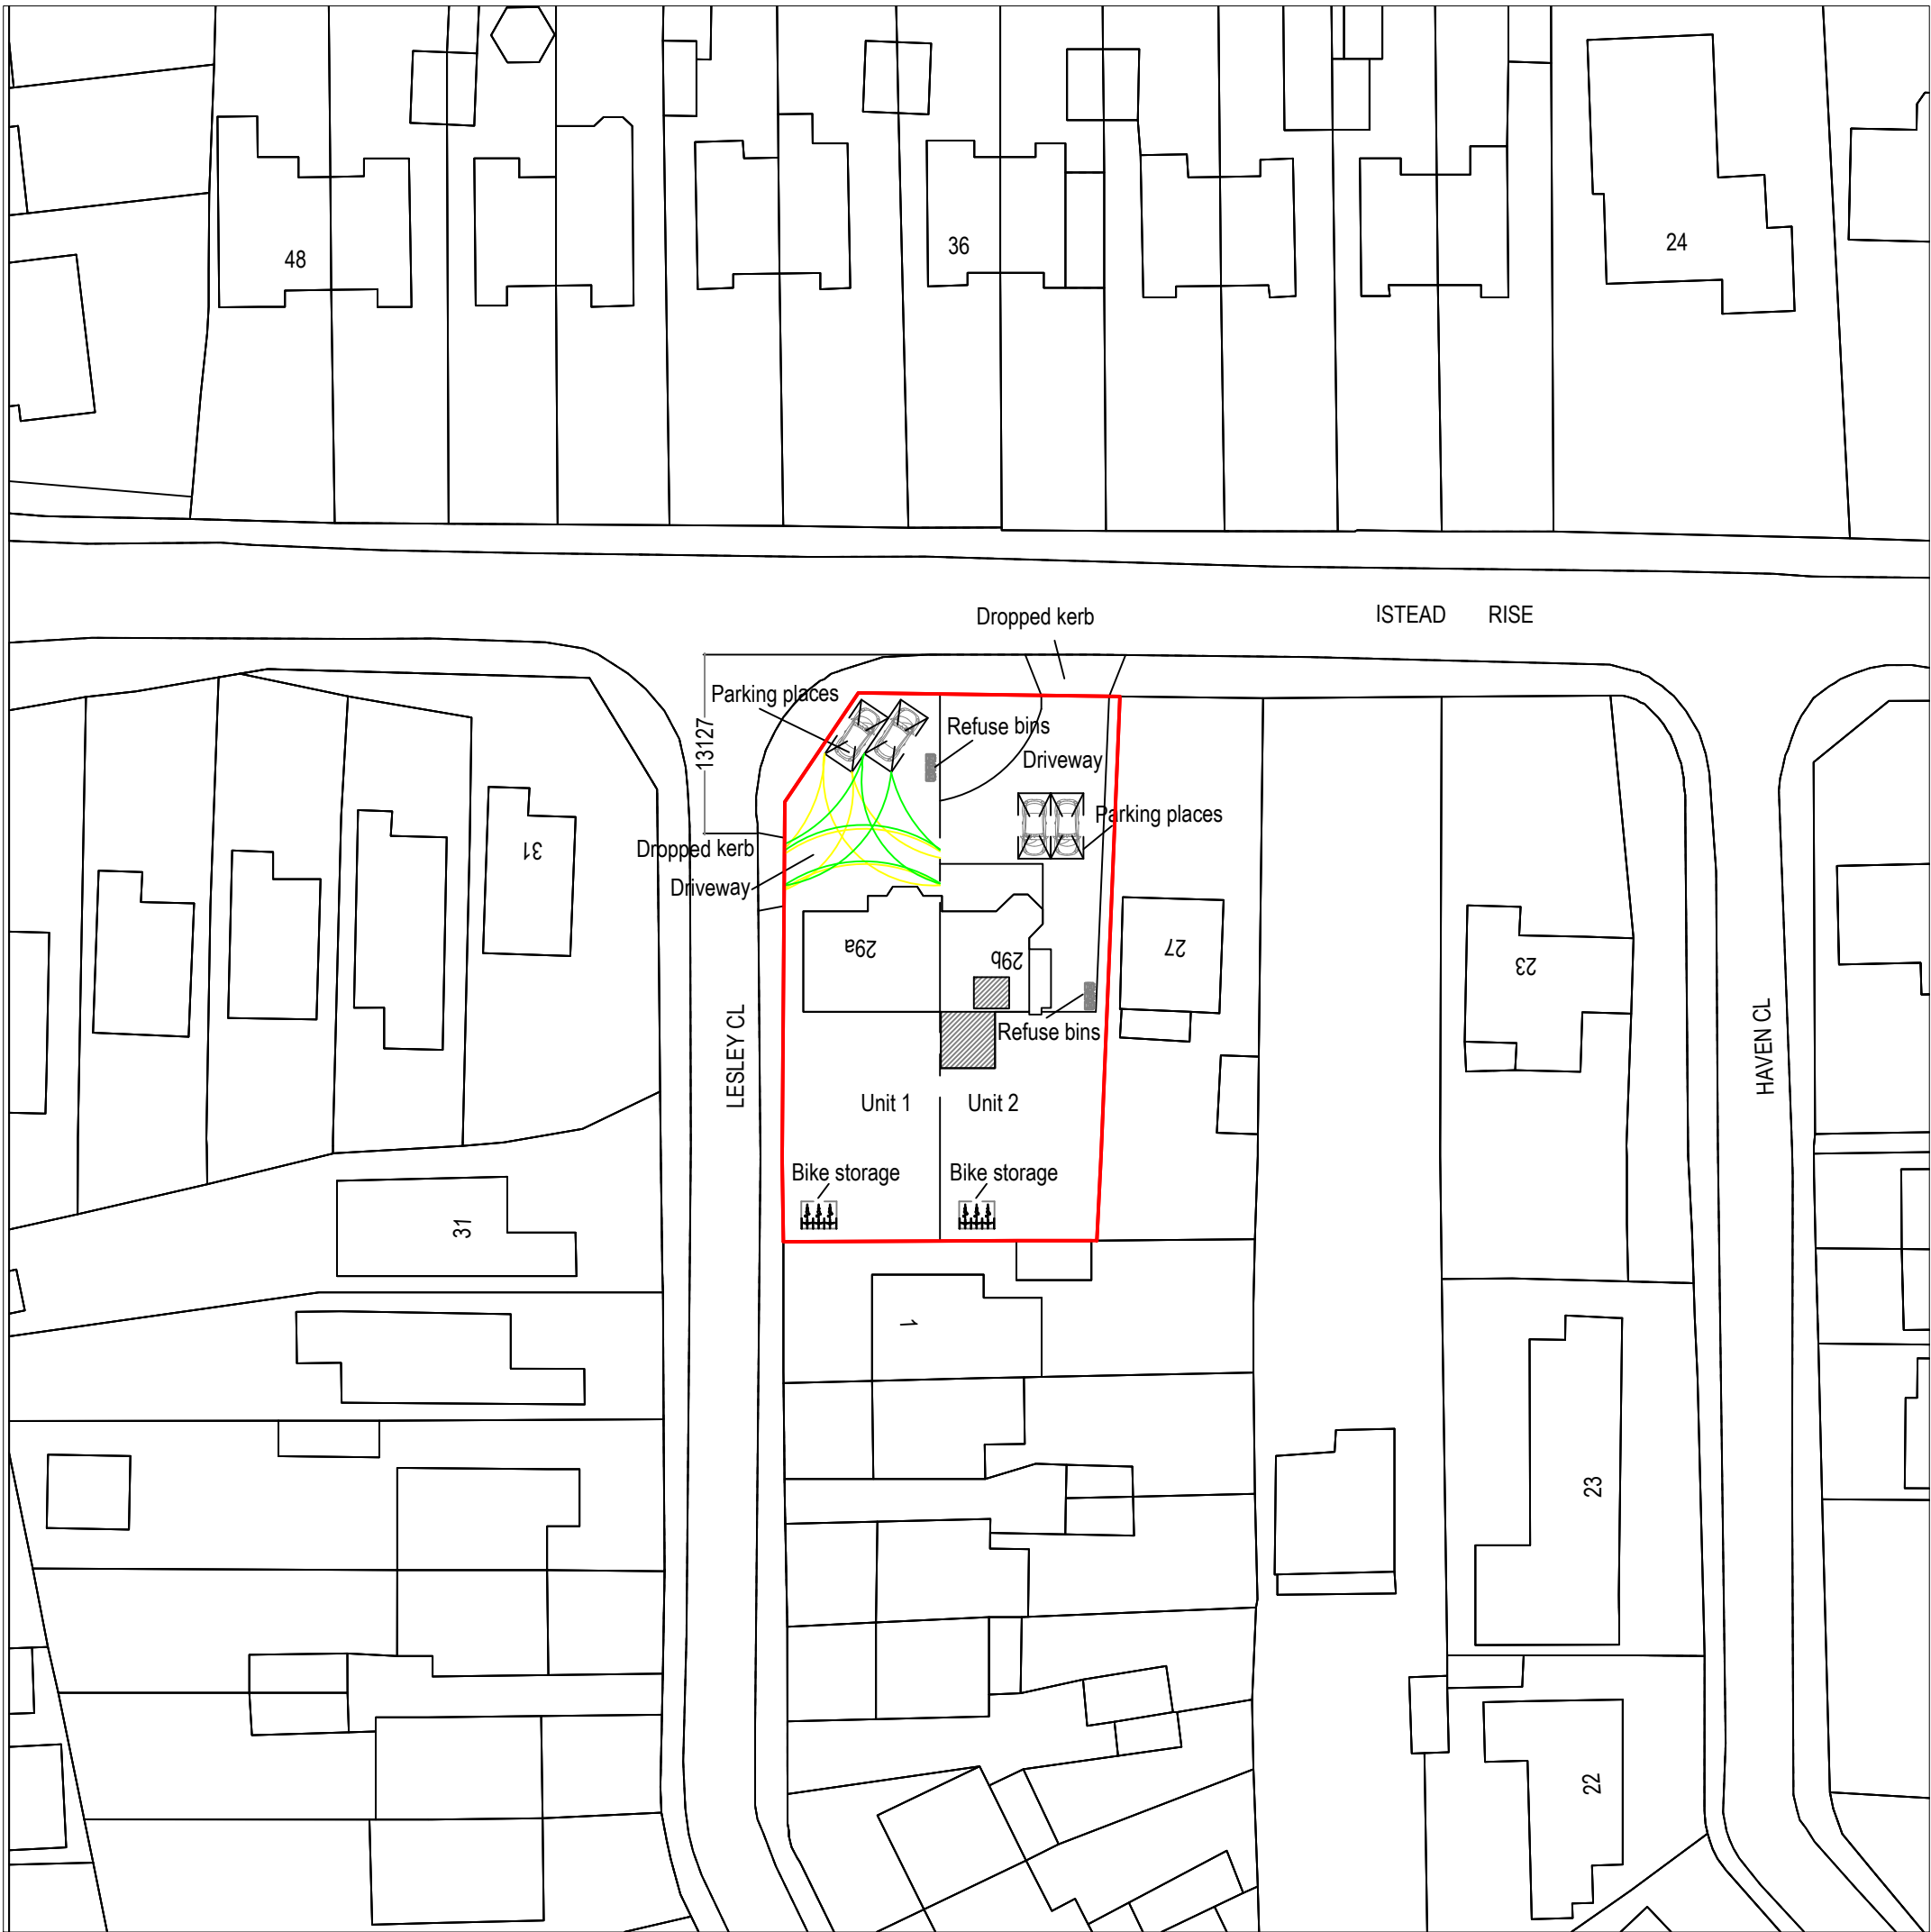

**Existing Block Plan**  
Scale 1:500  
© Crown Copyright and database rights 2024  
OS 100047474

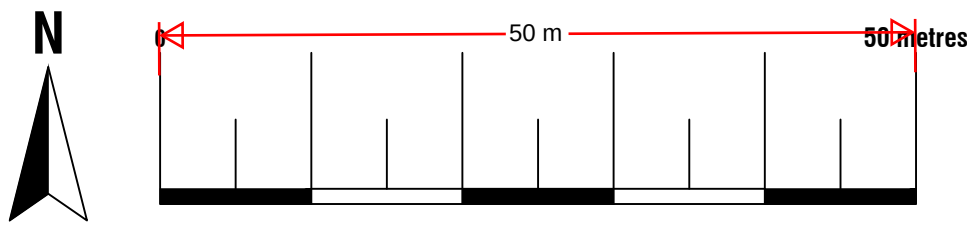

**Proposed Block Plan**  
Scale 1:500  
© Crown Copyright and database rights 2024  
OS 100047474

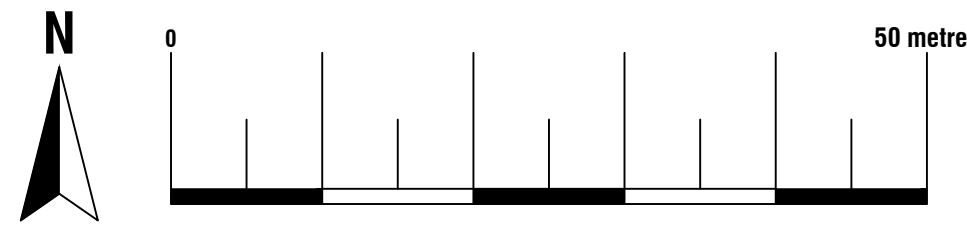

ArkiPlan Architectural Ltd • Enquiries@ArkiPlan.co.uk  
Lytchett House, 13 Freeland Park, Wareham Road, Poole, Dorset, BH16 6FA


|                 |                                      |       |                                        |     |        |
|-----------------|--------------------------------------|-------|----------------------------------------|-----|--------|
| Site            | 29 Istead Rise,<br>Gravesend DA139JE | Date  | 08.05.2025                             |     |        |
|                 |                                      | Sheet | 24-2500                                | D01 | REV 05 |
|                 |                                      | Job   | Newbuild House<br>Internal Alterations |     |        |
|                 |                                      | Scale | 1:500, 1:1250 @A1, 1:1000, 1:2500 @A3  |     |        |
| Title<br>Number | K197199                              | Title | As Shown                               |     |        |




Proposed Block Plan

Scale 1:200

© Crown Copyright and database rights 2024  
OS 100047474

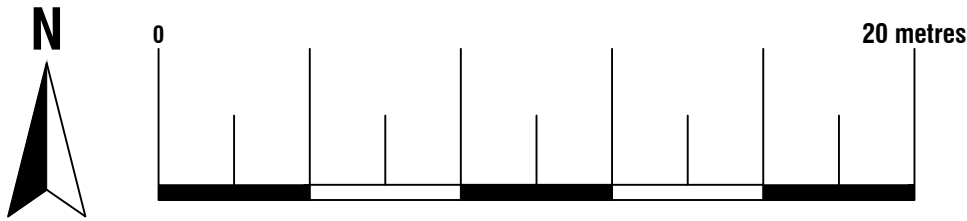


|   |                                      |       |                                        |
|---|--------------------------------------|-------|----------------------------------------|
| <div>Arkiplan</div> <div>ArkiPlan Architectural Ltd • Enquiries@ArkiPlan.co.uk<br/>Lytchett House, 13 Freeland Park, Wareham Road, Poole, Dorset, BH16 6FA</div> |                                      |       |                                        |
| Site   | 29 Istead Rise,<br>Gravesend DA139JE | Date  | 08.05.2025                             |
|   |                                      | Sheet | 24-2500 D02 REV 05                     |
|   |                                      | Job   | Newbuild House<br>Internal Alterations |
|   |                                      | Scale | 1:500, 1:1250 @A1, 1:1000, 1:2500 @A3  |
| Title<br>Number   | K197199                              | Title | As Shown                               |

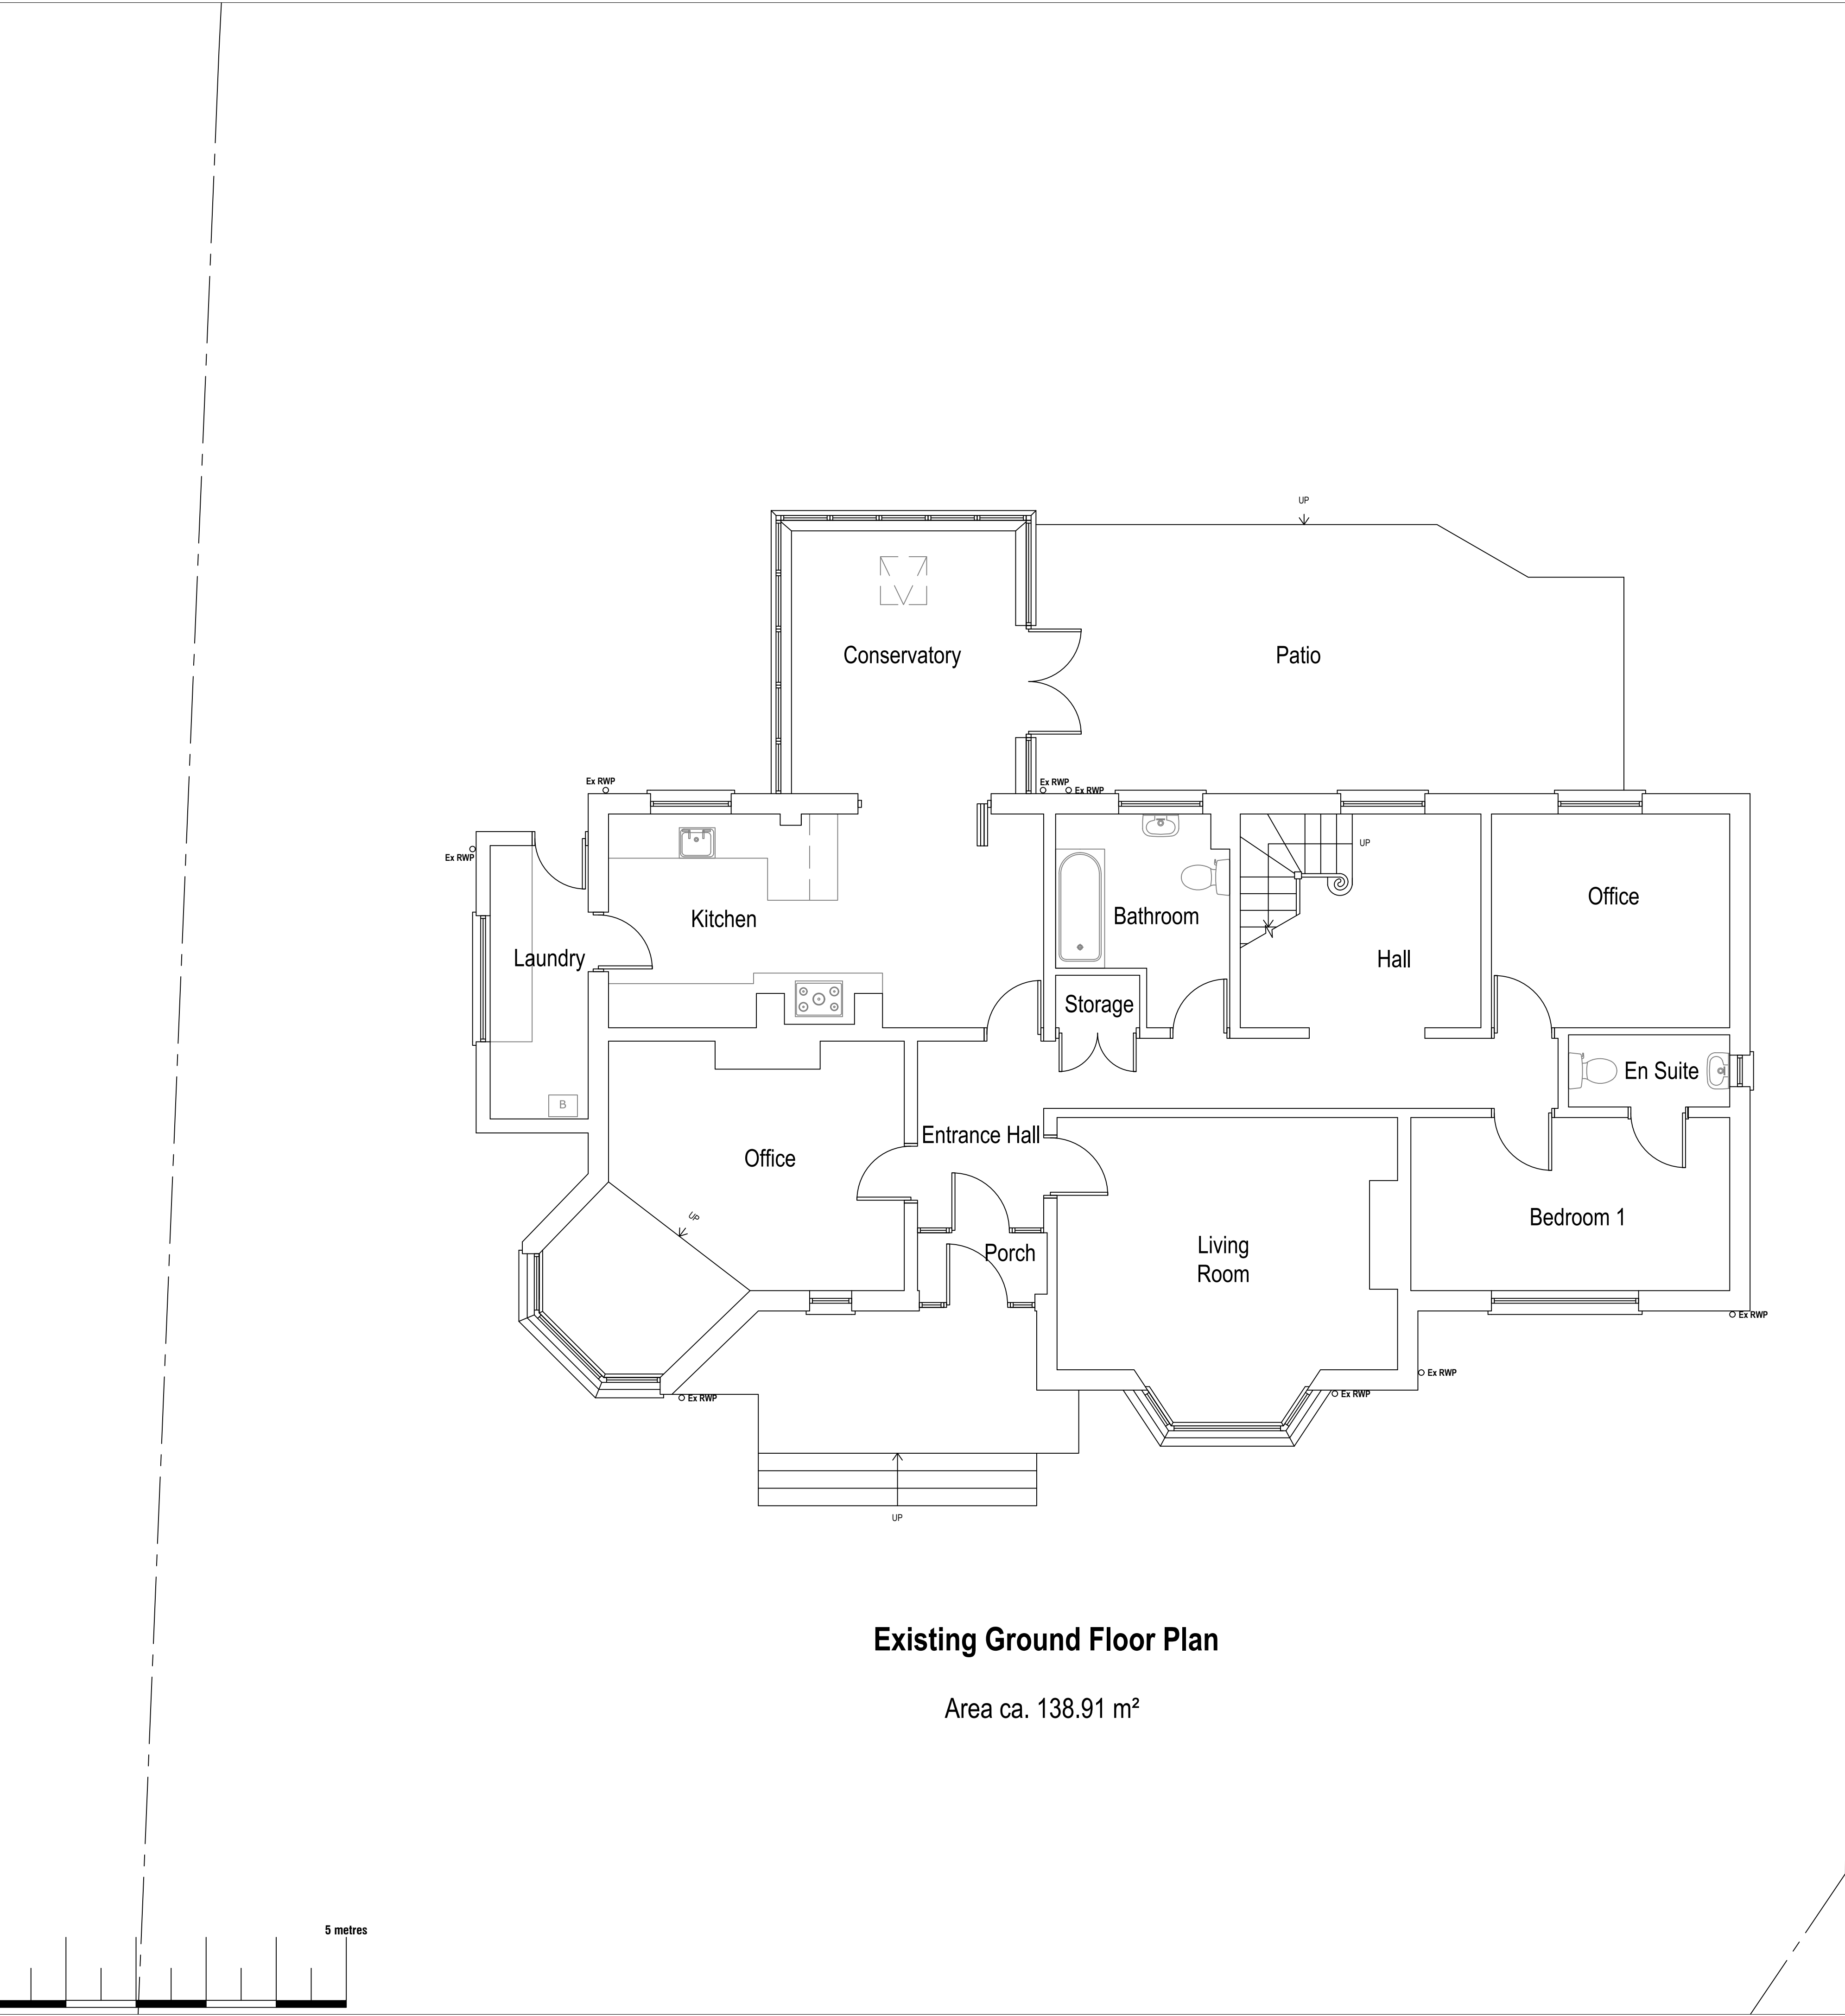


Existing Ground Floor Plan

Area ca. 138.91 m²

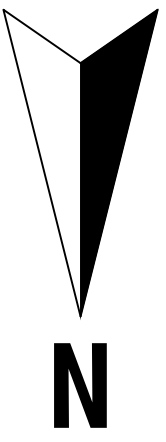


|   |                                      |       |                                        |
|---|--------------------------------------|-------|----------------------------------------|
| <div>Arkiplan</div> <div>ArkiPlan Architectural Ltd • Enquiries@ArkiPlan.co.uk<br/>Lytchett House, 13 Freeland Park, Wareham Road, Poole, Dorset, BH16 6FA</div> |                                      |       |                                        |
| Site   | 29 Istead Rise,<br>Gravesend DA139JE | Date  | 08.05.2025                             |
|   |                                      | Sheet | 24-2500 D03 REV 05                     |
|   |                                      | Job   | Newbuild House<br>Internal Alterations |
| Title<br>Number   | K197199                              | Scale | 1:50 @A1, 1:100 @A3                    |
|   |                                      | Title | As Shown                               |


Details above

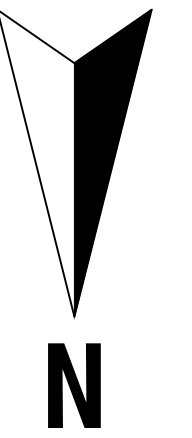

Area ca. for unit 1: 72.57 m<sup>2</sup>

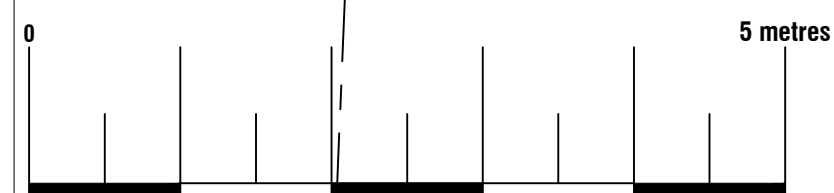


|                     |                                      |              |                                        |
|---------------------|--------------------------------------|--------------|----------------------------------------|
| <b>Site</b>         | 29 Istead Rise,<br>Gravesend DA139JE | <b>Date</b>  | 08.05.2025                             |
|                     |                                      | <b>Sheet</b> | 24-2500 D04 REV 05                     |
|                     |                                      | <b>Job</b>   | Newbuild House<br>Internal Alterations |
|                     |                                      | <b>Scale</b> | 1:50 @A1, 1:100 @A3                    |
| <b>Title Number</b> | K197199                              | <b>Title</b> | As Shown                               |

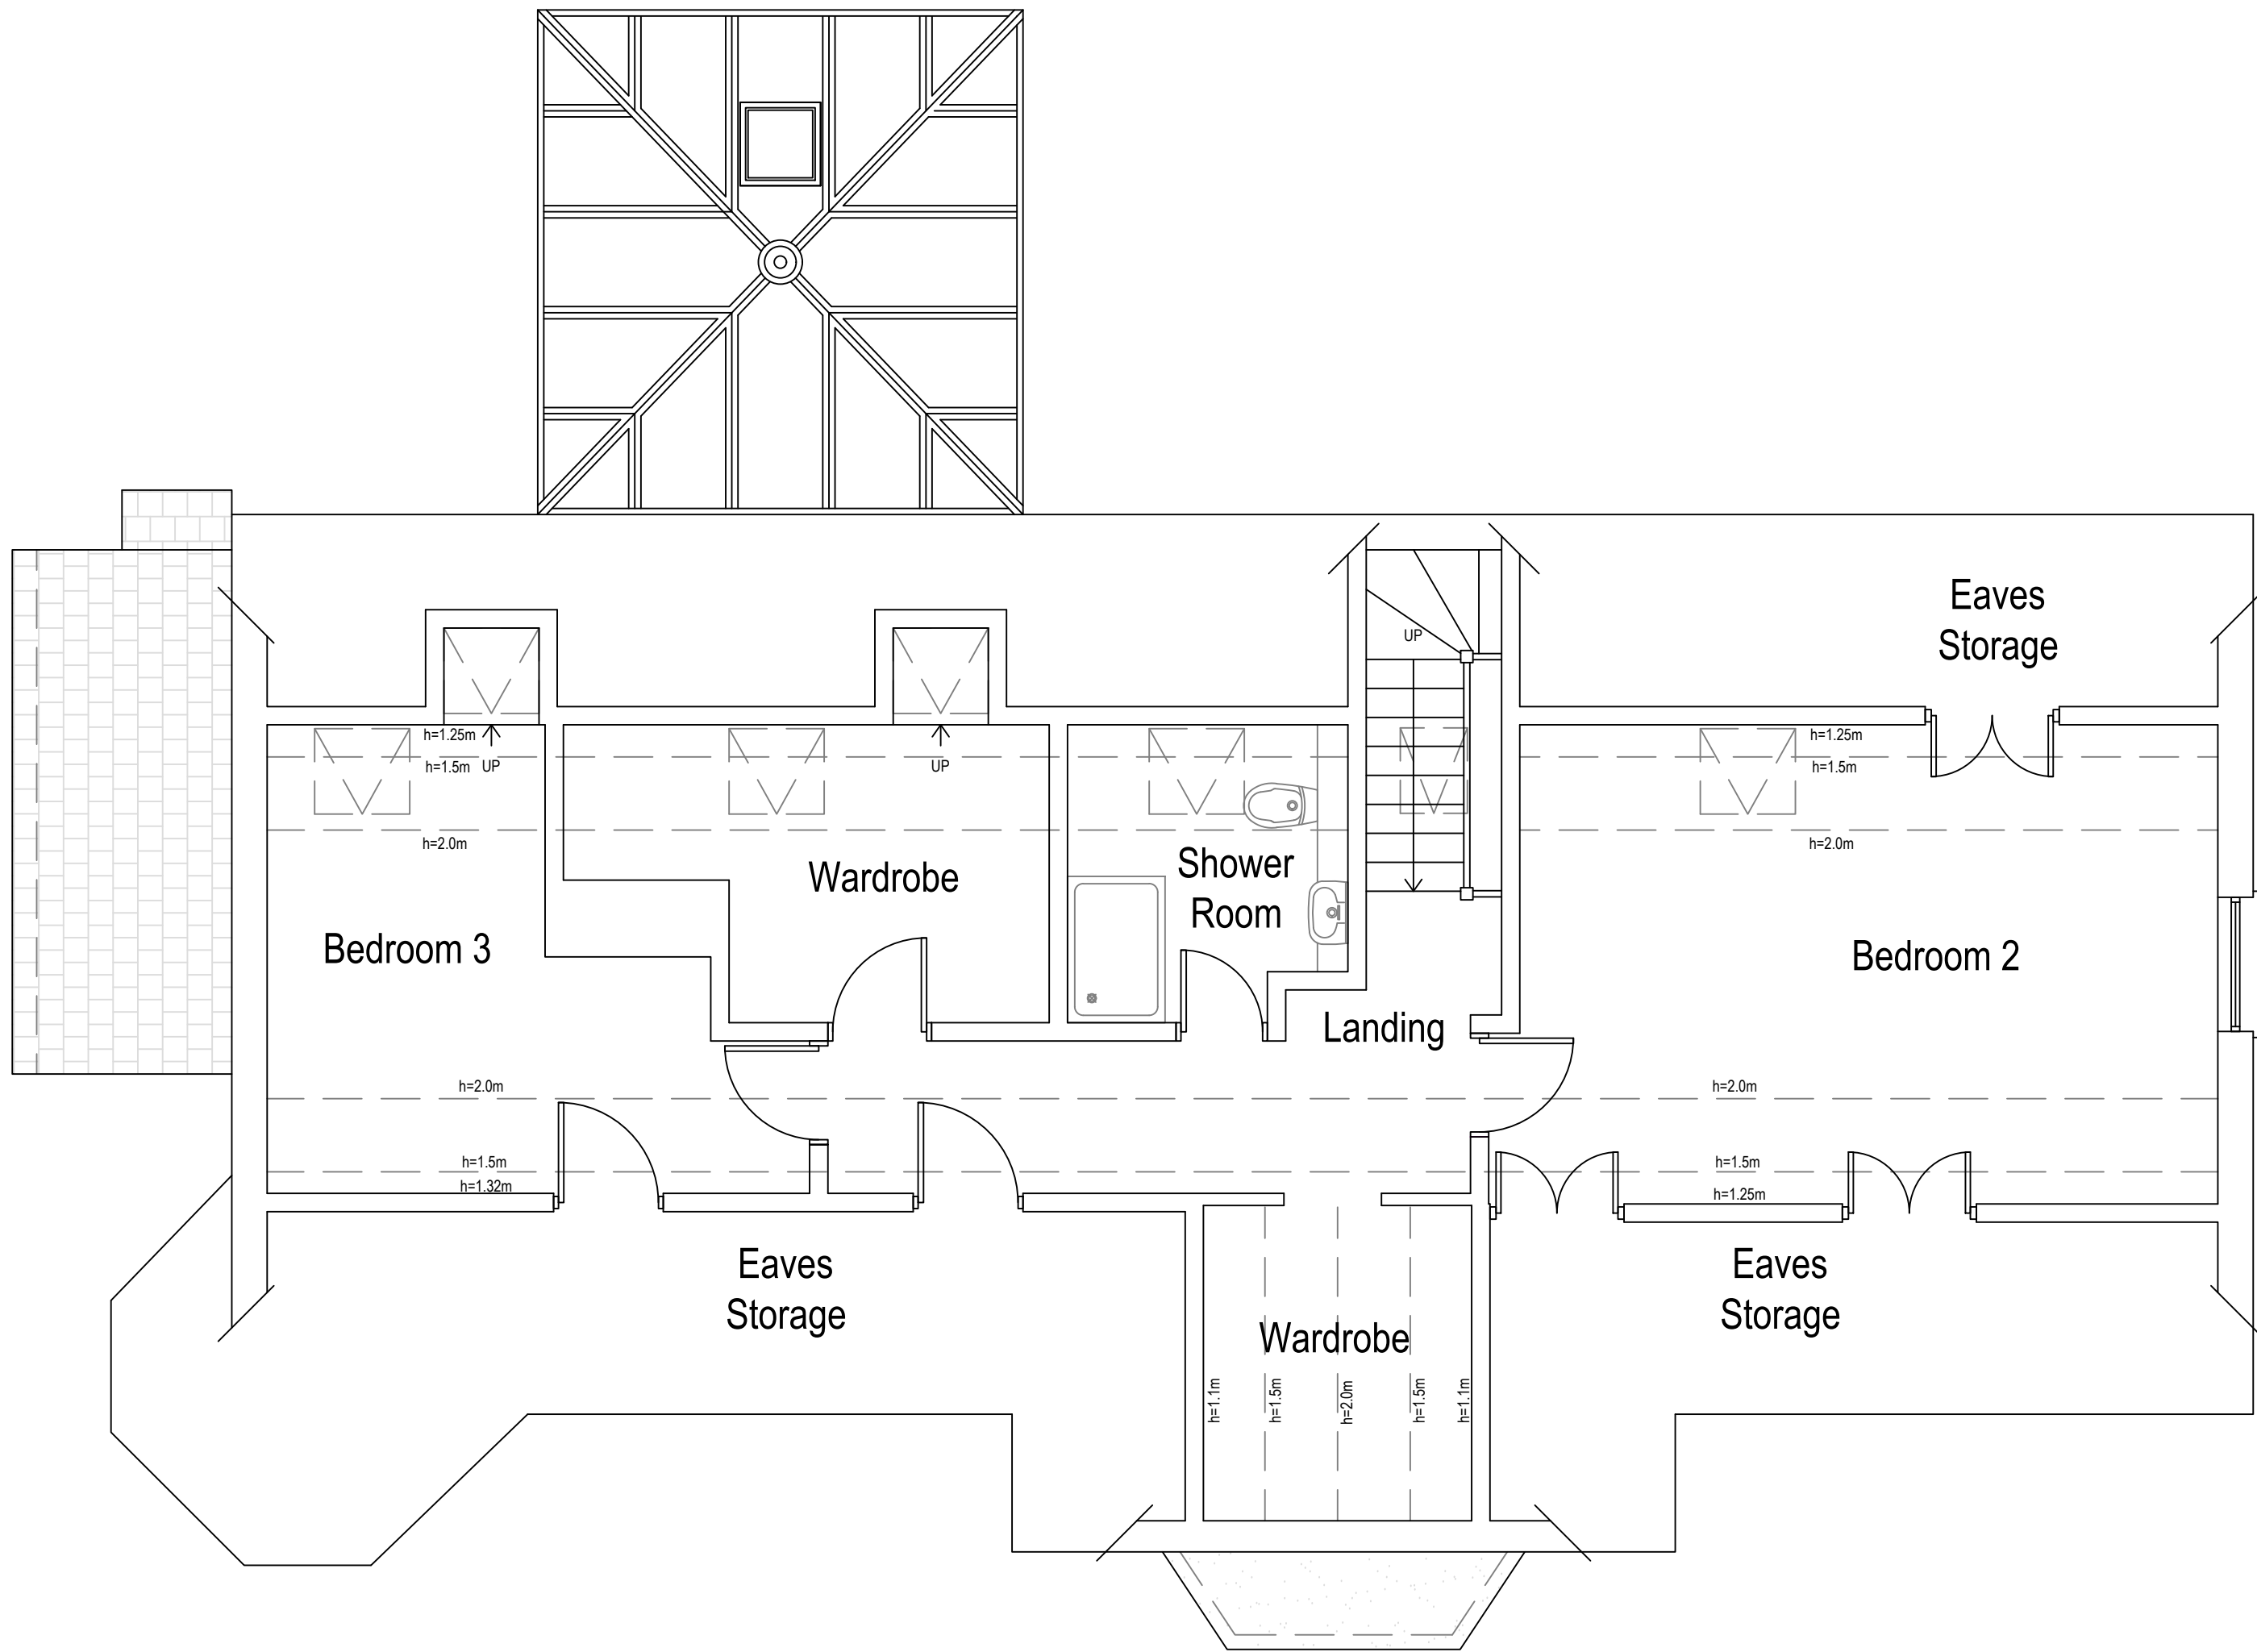


Existing First Floor Plan

Area ca. 59.76 m²

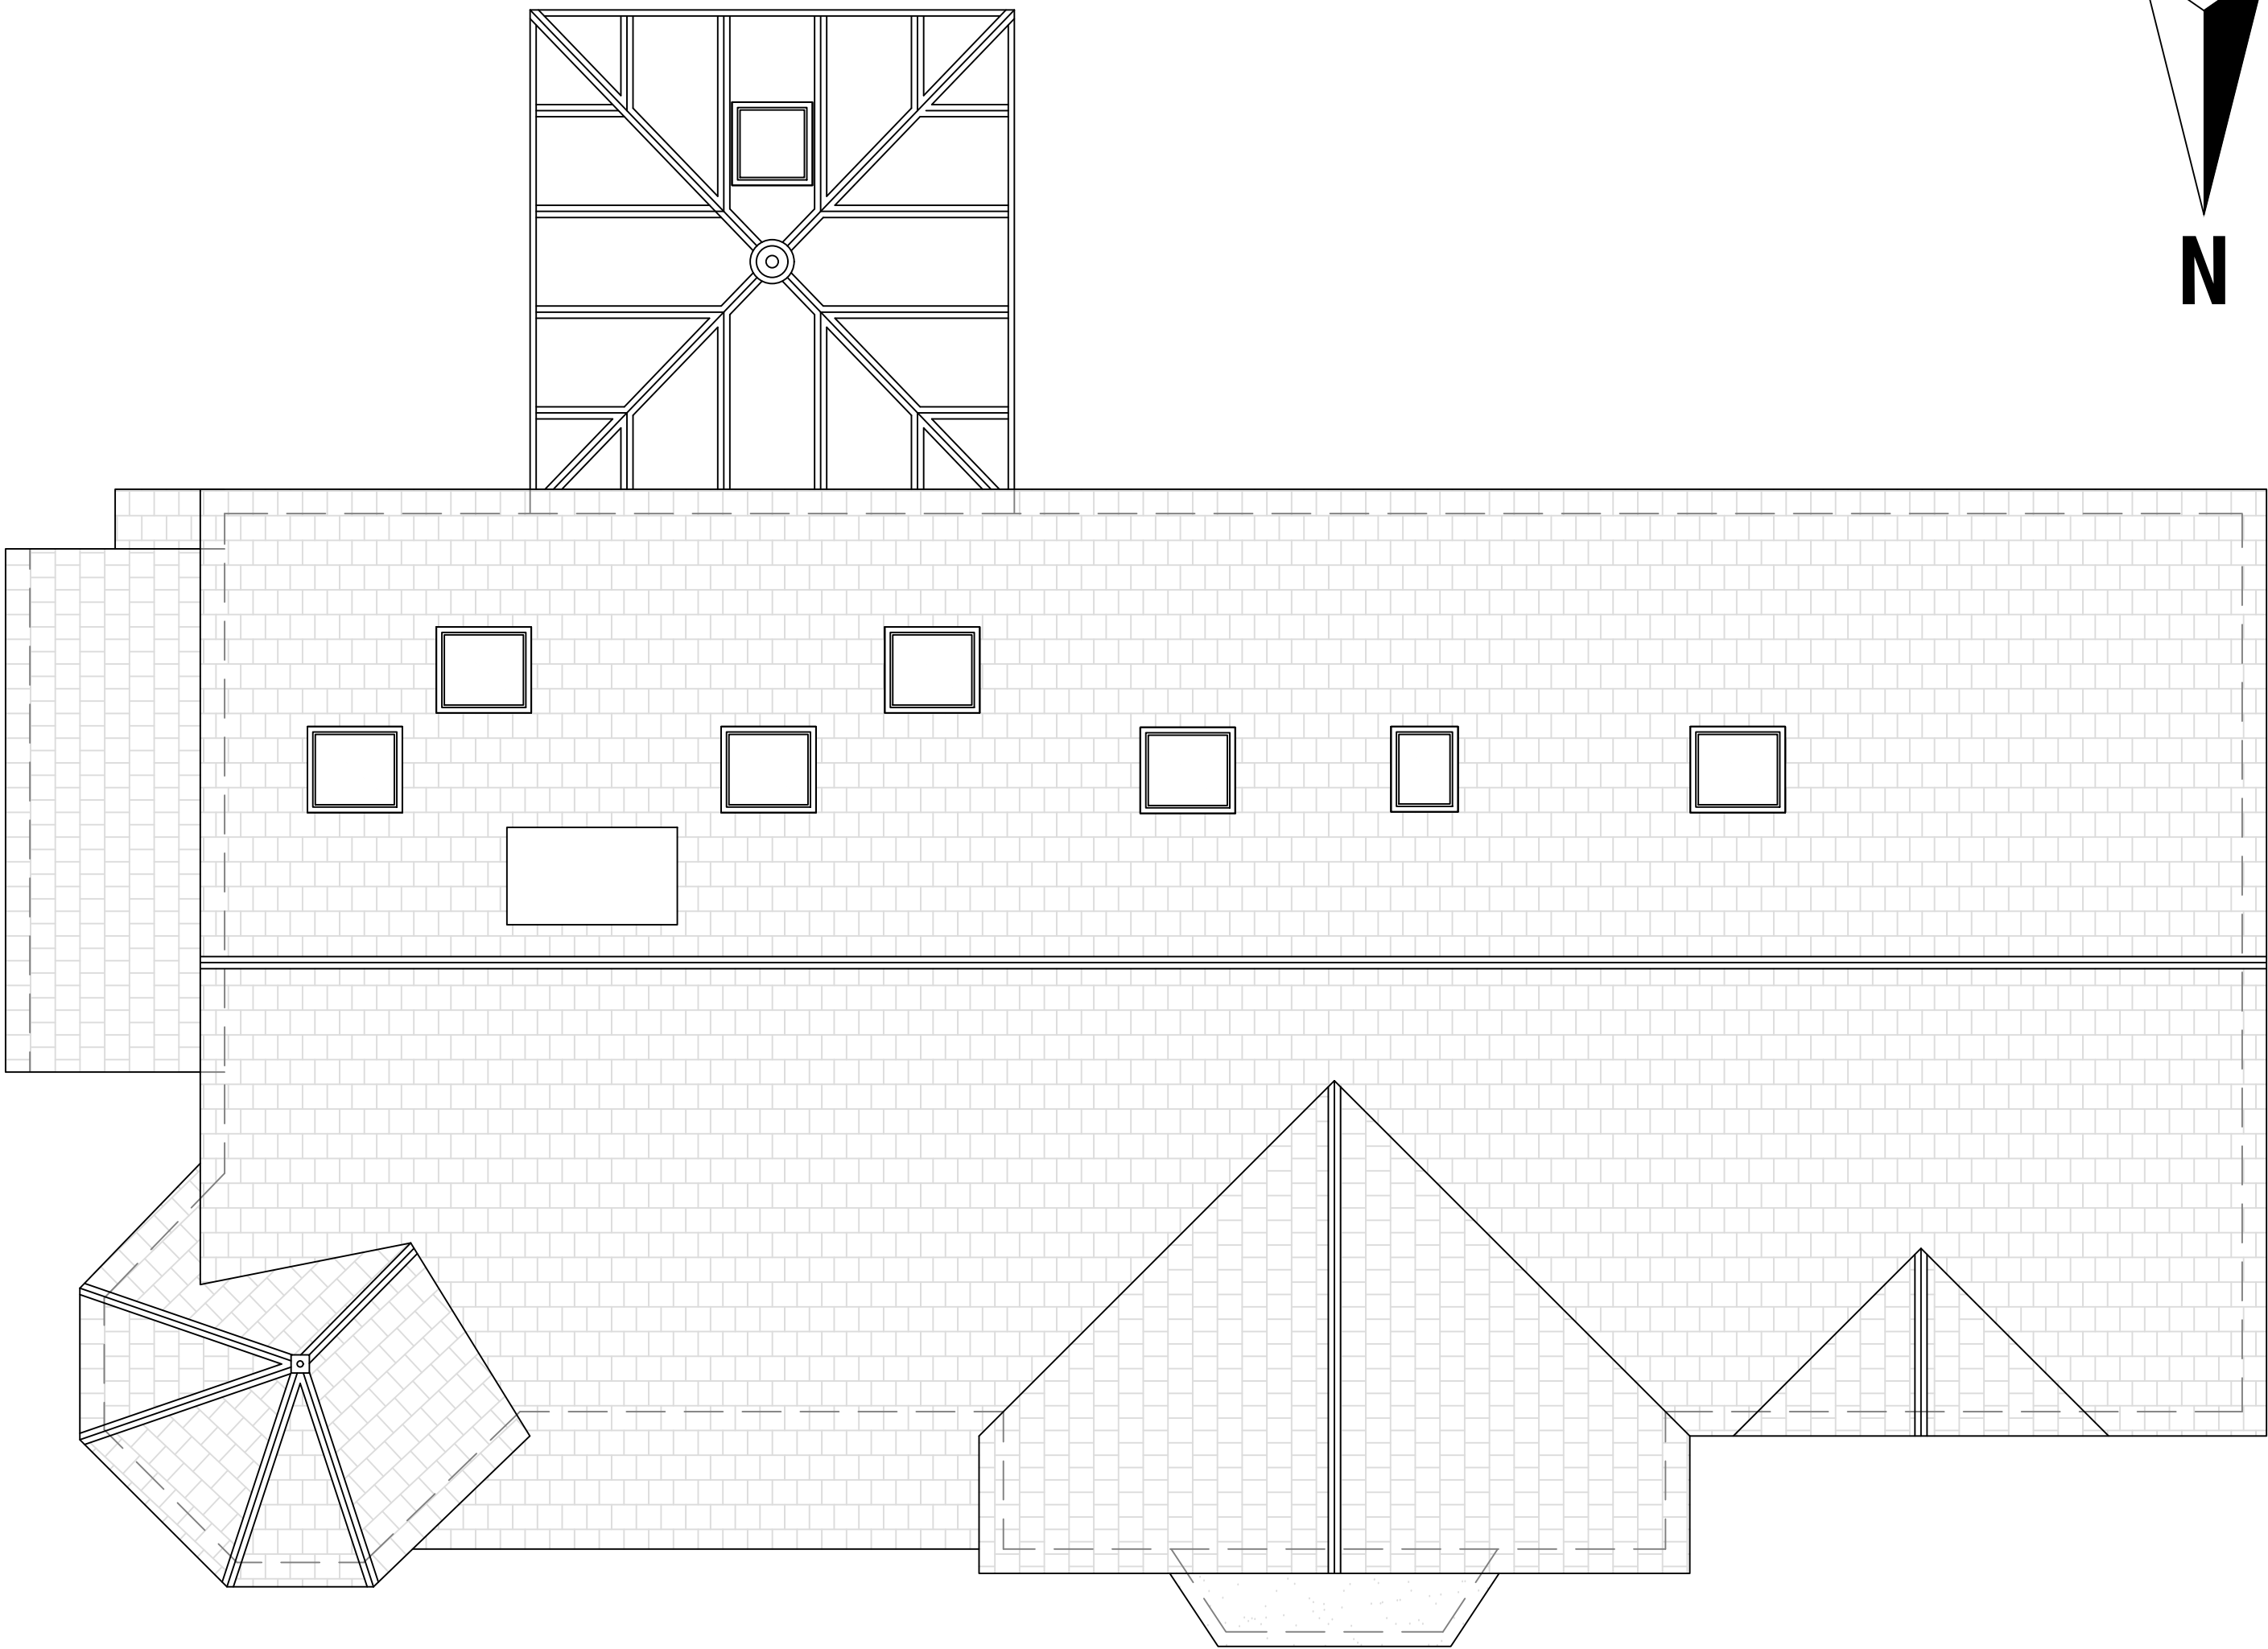

Existing Roof Plan

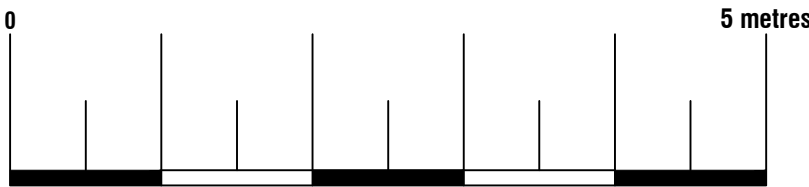

|   |                                      |       |                                        |
|---|--------------------------------------|-------|----------------------------------------|
| <div> <div> <div></div> <div>Arkiplan</div> </div> <div> <div>ArkiPlan Architectural Ltd</div> <div> <div> <div></div> <div>Enquiries@ArkiPlan.co.uk</div> </div> </div> </div> </div> |                                      |       |                                        |
| Site   | 29 Istead Rise,<br>Gravesend DA139JE | Date  | 08.05.2025                             |
|   |                                      | Sheet | 24-2500 D05 REV 05                     |
|   |                                      | Job   | Newbuild House<br>Internal Alterations |
| Title<br>Number   | K197199                              | Scale | 1:50 @A1, 1:100 @A3                    |
|   |                                      | Title | As Shown                               |



— — — — — Boundary line  
- - - - - Demolished  
— — — — — Details above



Area ca. for unit 2: 23.58 m<sup>2</sup>

Area ca. 62.56 m<sup>2</sup>  
Additional Area: 2.80 m<sup>2</sup>

Area ca. for unit 1: 37.57 m<sup>2</sup>

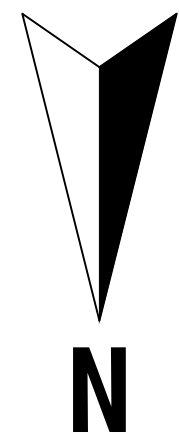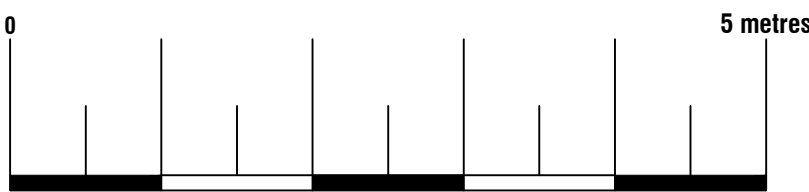


ArkiPlan Architectural Ltd • Enquiries@ArkiPlan.co.uk  
Lyttchett House, 13 Freeland Park, Wareham Road, Poole, Dorset, BH16 6FA


|                                                     |                                                      |
|-----------------------------------------------------|------------------------------------------------------|
| <b>Site</b><br>29 Istead Rise,<br>Gravesend DA139JE | <b>Date</b><br>08.05.2025                            |
|                                                     | <b>Sheet</b><br>24-2500 D06 REV 05                   |
|                                                     | <b>Job</b><br>Newbuild House<br>Internal Alterations |
|                                                     | <b>Scale</b><br>1:50 @A1, 1:100 @A3                  |
| <b>Title Number</b><br>K197199                      | <b>Title</b><br>As Shown                             |



Existing North Elevation

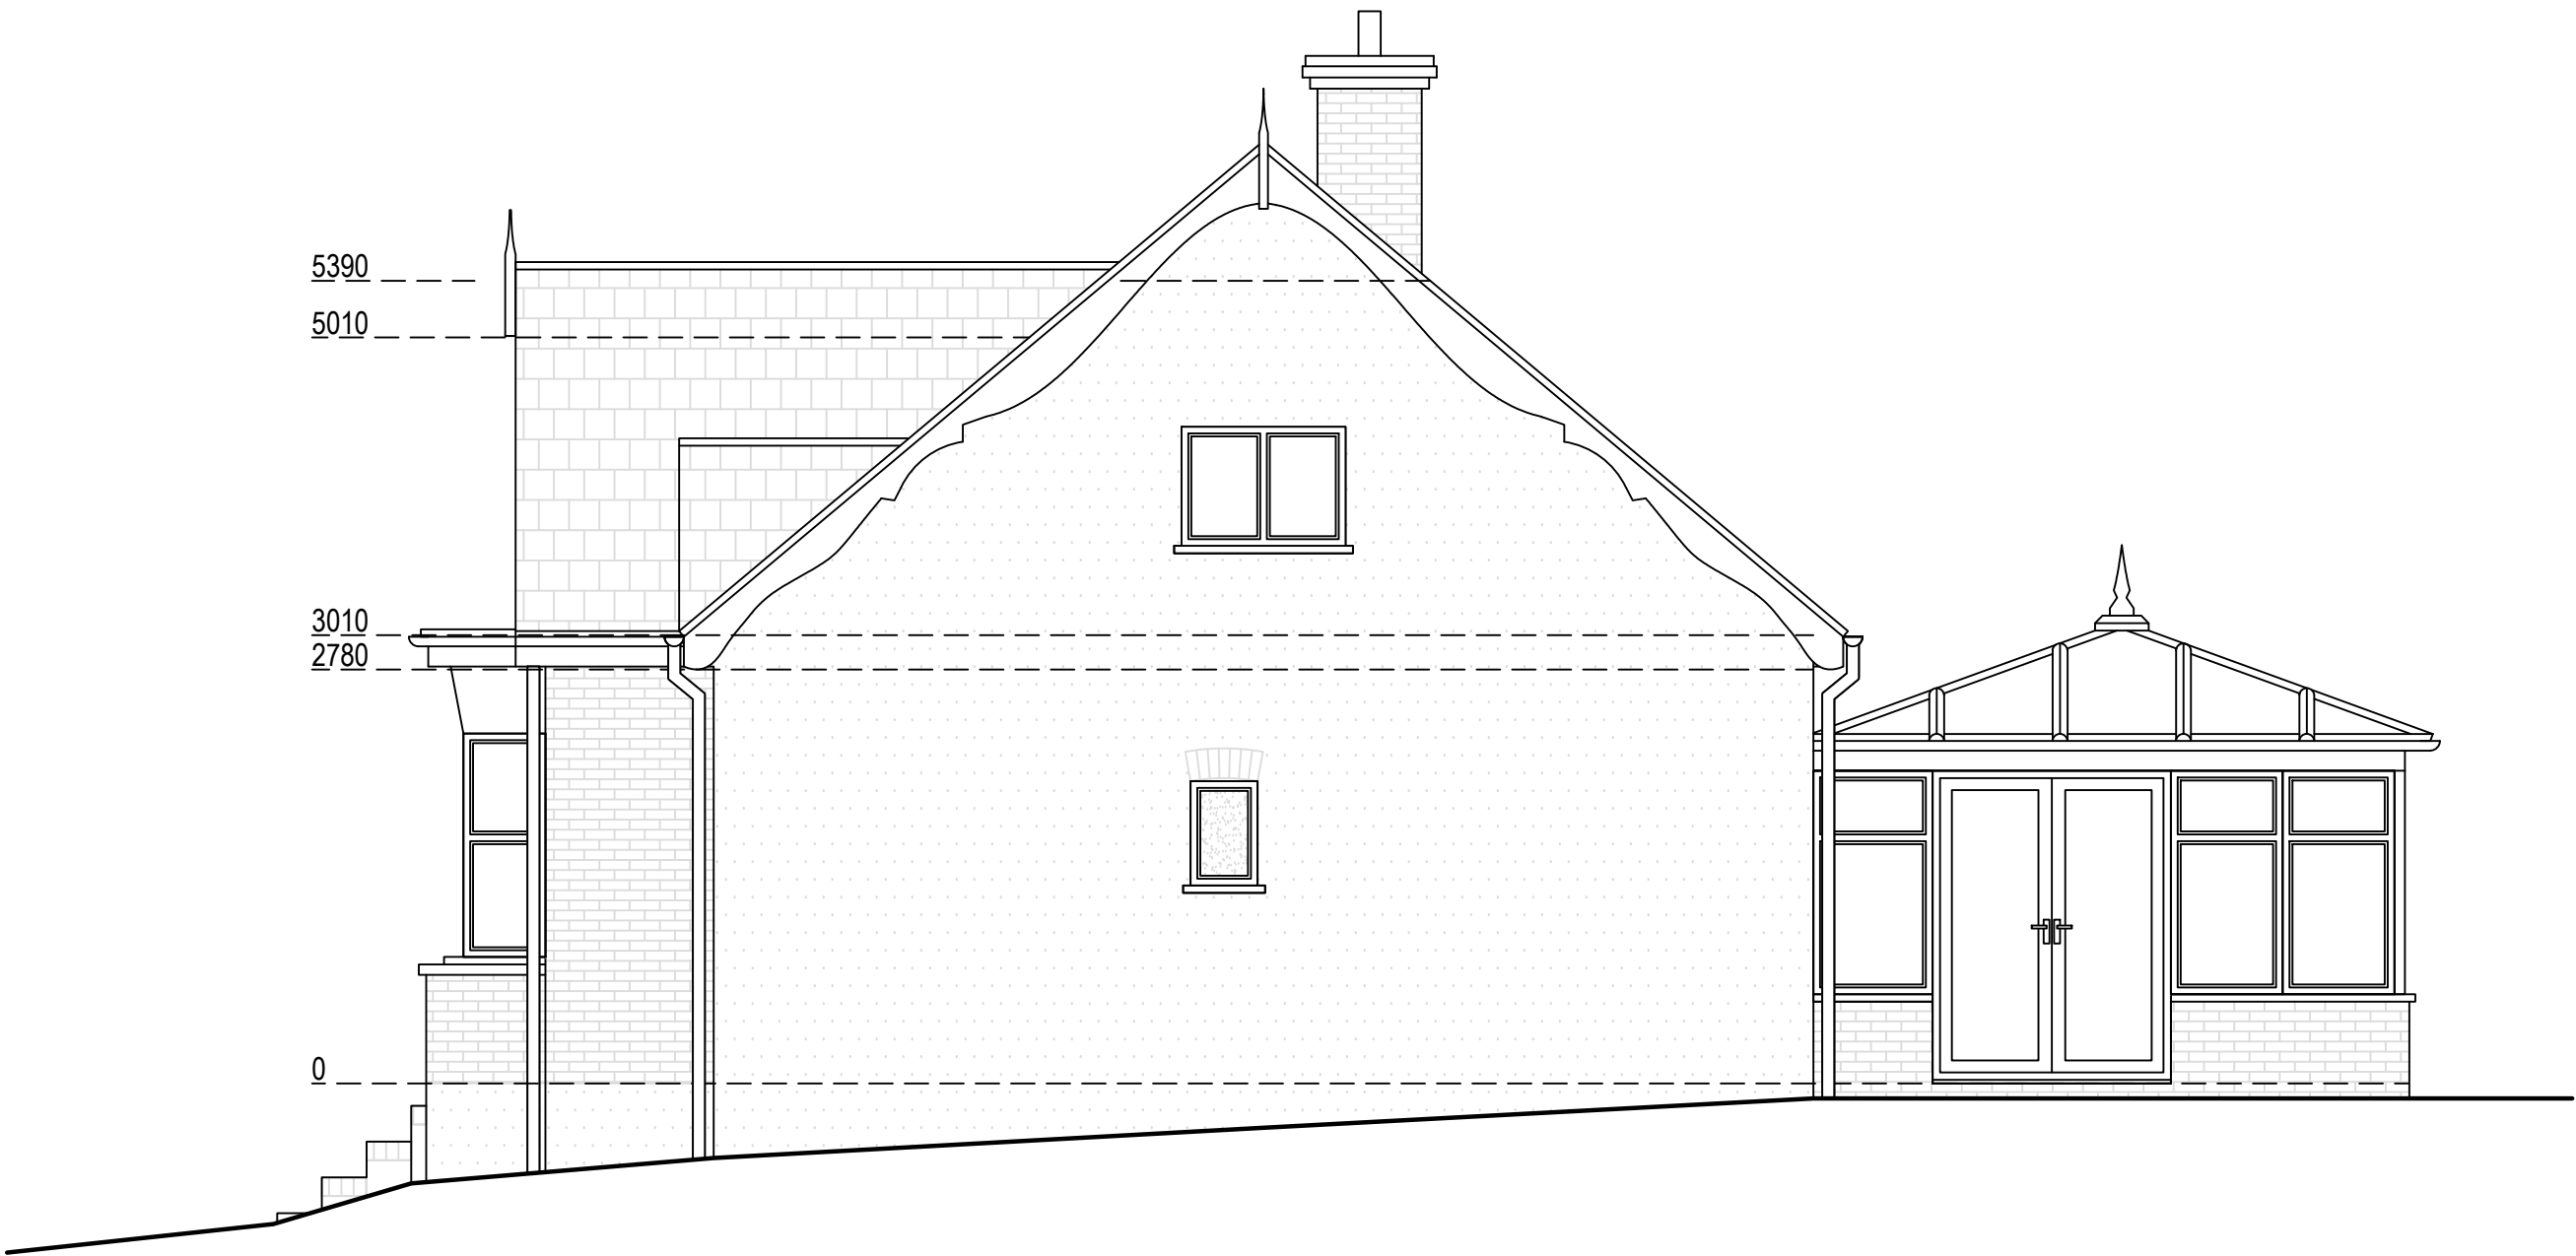


Existing West Elevation

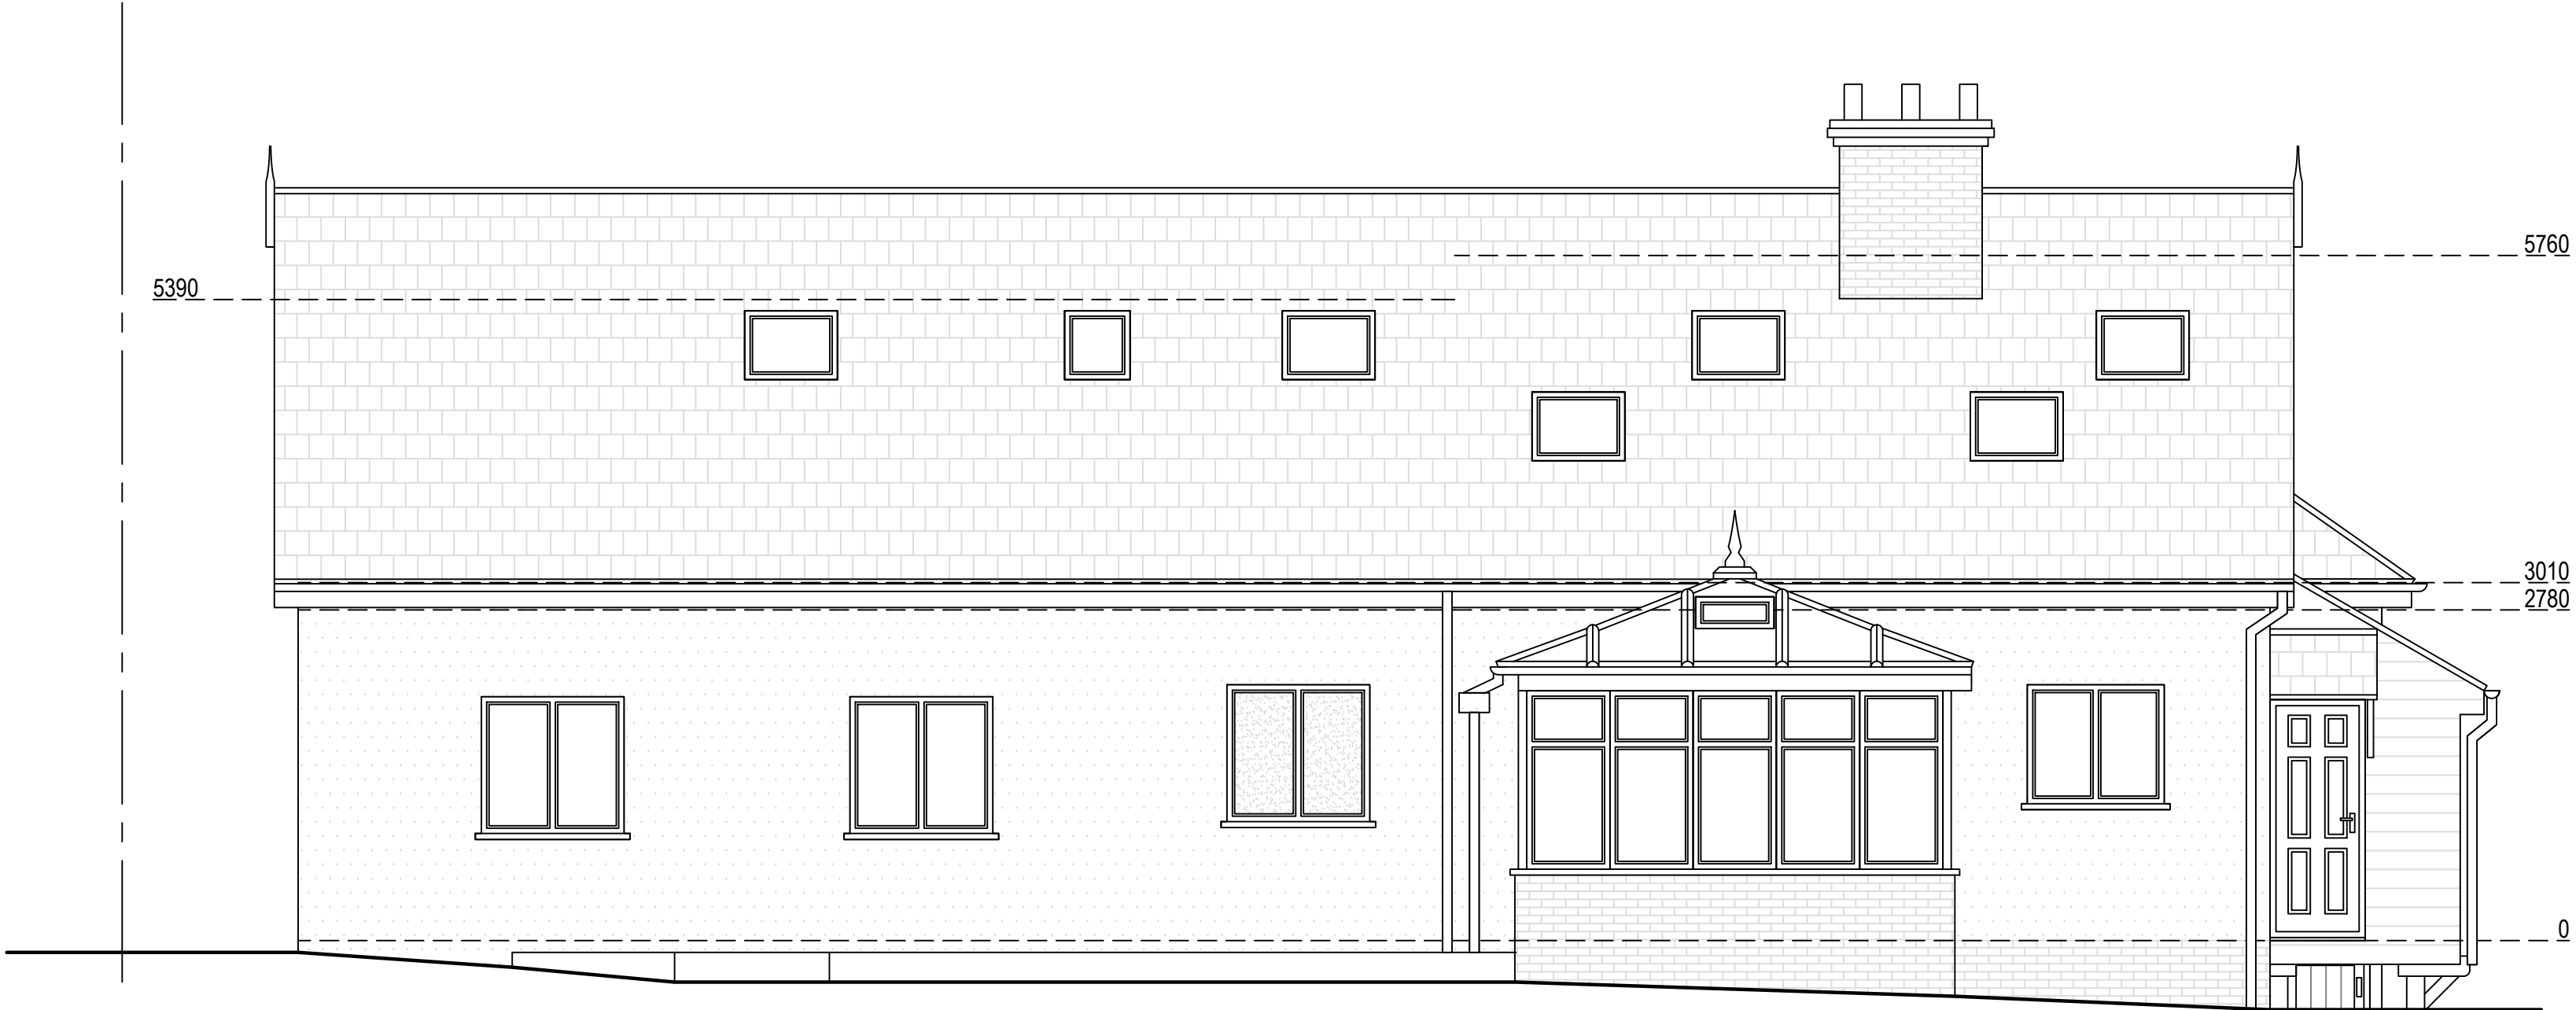

Existing South Elevation



Existing East Elevation

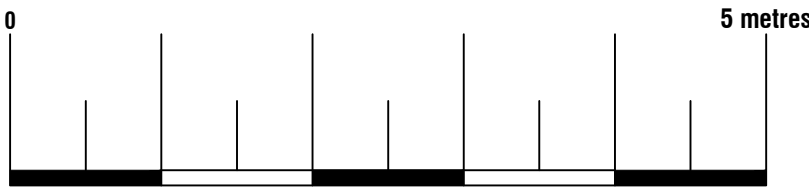

|   |                                      |       |                                        |
|---|--------------------------------------|-------|----------------------------------------|
| <div>Arkiplan</div> <div>ArkiPlan Architectural Ltd • Enquiries@ArkiPlan.co.uk<br/>Lytchett House, 13 Freeland Park, Wareham Road, Poole, Dorset, BH16 6FA</div> |                                      |       |                                        |
| Site   | 29 Istead Rise,<br>Gravesend DA139JE | Date  | 08.05.2025                             |
|   |                                      | Sheet | 24-2500 D07 REV 05                     |
|   |                                      | Job   | Newbuild House<br>Internal Alterations |
| Title<br>Number   | K197199                              | Scale | 1:50 @A1, 1:100 @A3                    |
|   |                                      | Title | As Shown                               |




Unit 2 Unit 1

**Proposed North Elevation**



**Proposed West Elevation**

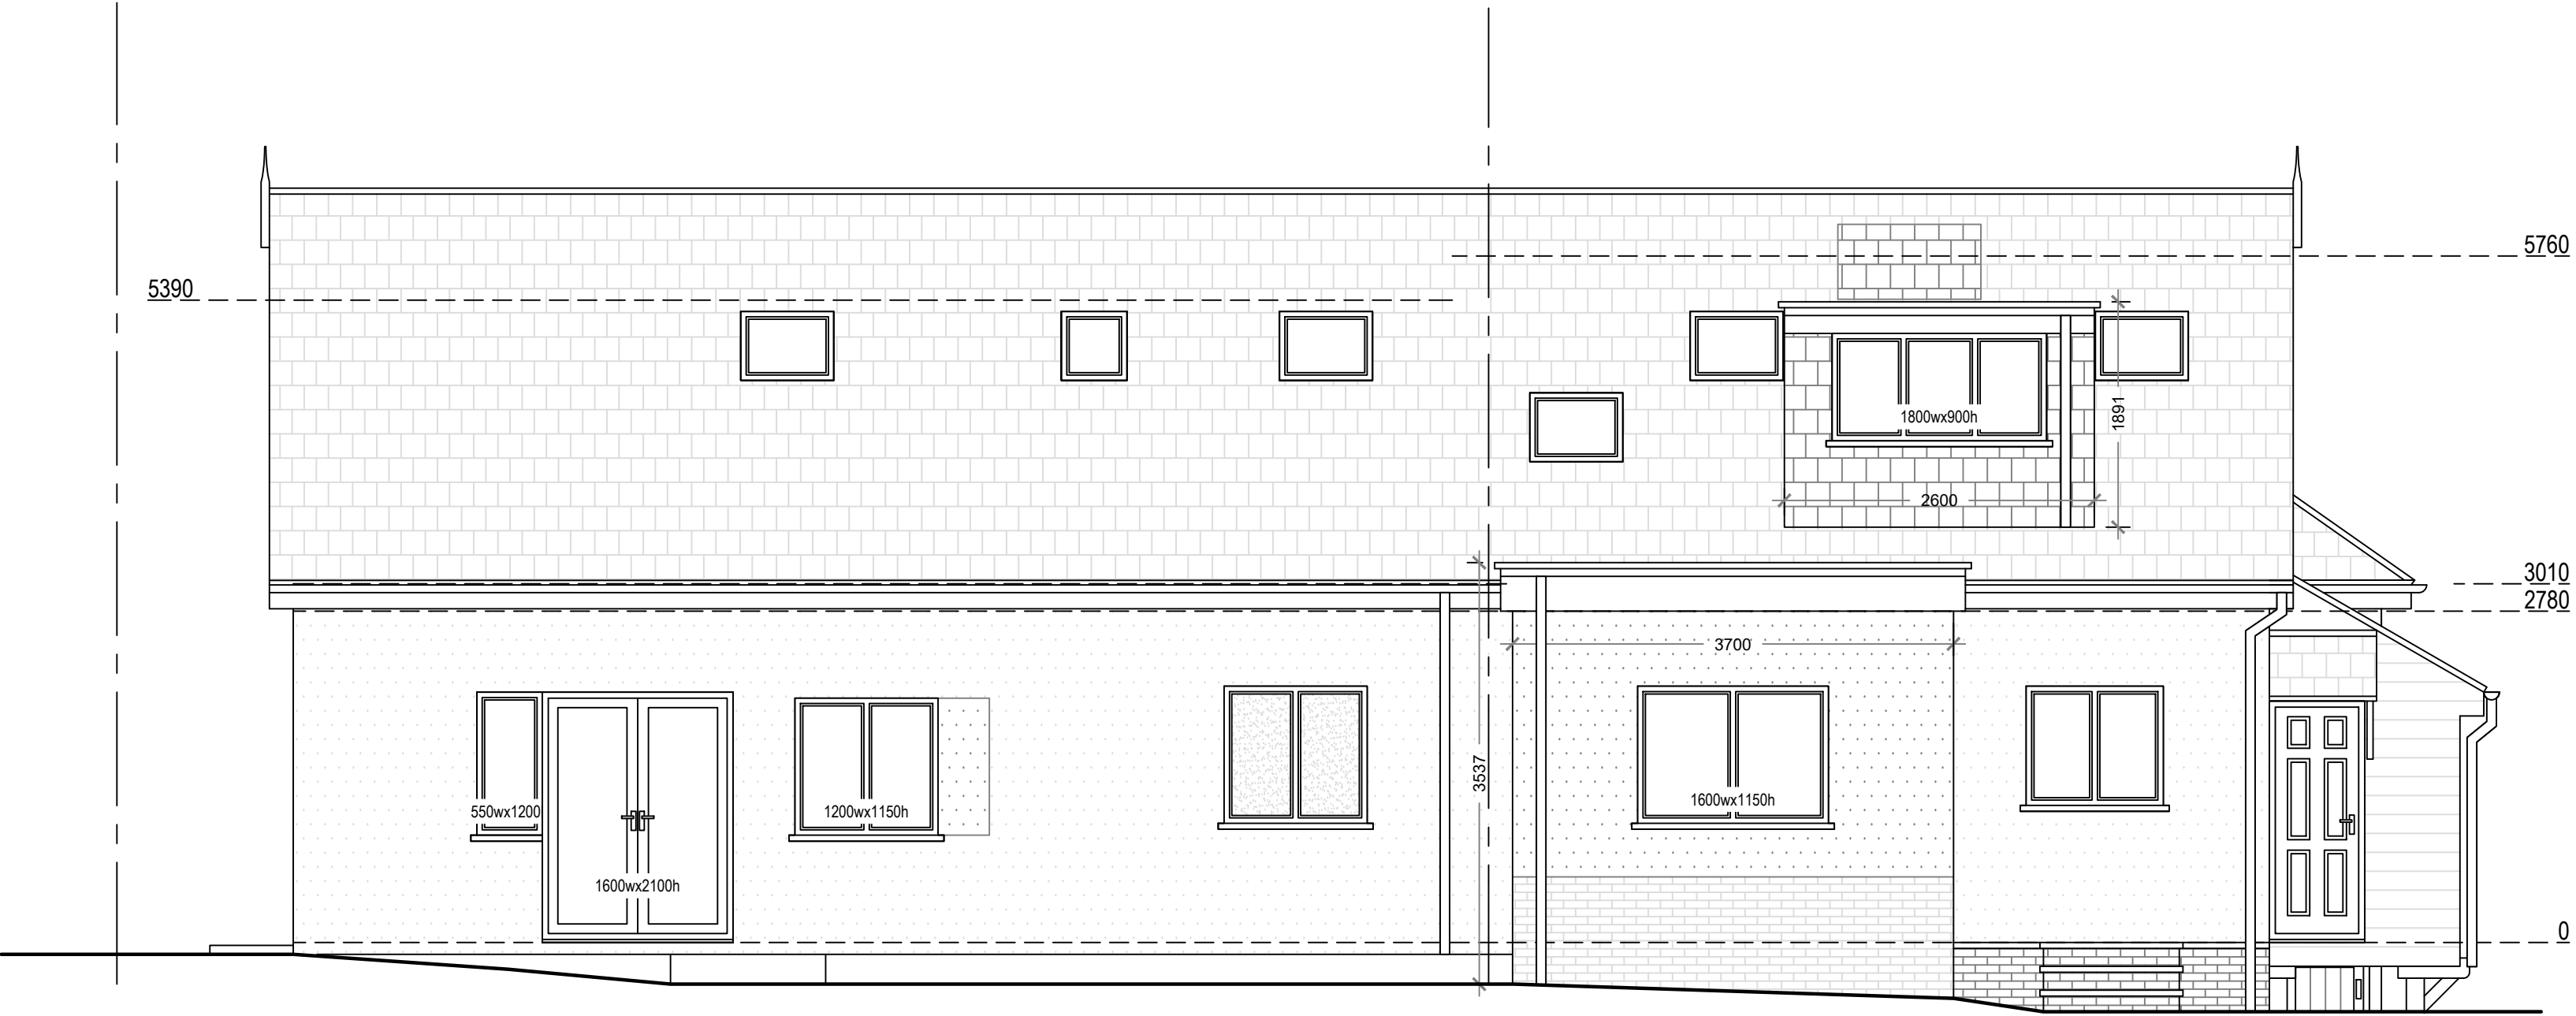


Unit 1 Unit 2

**Proposed South Elevation**



**Proposed East Elevation**

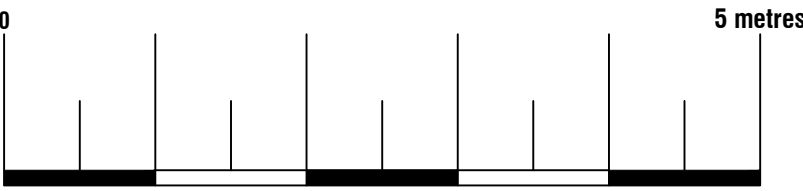


**Proposed Materials:**  
Walls: Render (to match existing)  
Walls: Brick (to match existing)  
Flat roof: Ply membrane  
Windows: Double glazed (to match existing)  
Skylights: Size as indicated (not protruding more than 150mm above the existing roof plane)


**Arkiplan**

ArkiPlan Architectural Ltd • Enquiries@ArkiPlan.co.uk  
Lytchett House, 13 Freeland Park, Wareham Road, Poole, Dorset, BH16 6FA

|                 |                                      |       |                                        |     |        |
|-----------------|--------------------------------------|-------|----------------------------------------|-----|--------|
| Site            | 29 Istead Rise,<br>Gravesend DA139JE | Date  | 08.05.2025                             |     |        |
|                 |                                      | Sheet | 24-2500                                | D08 | REV 05 |
|                 |                                      | Job   | Newbuild House<br>Internal Alterations |     |        |
|                 |                                      | Scale | 1:50 @A1, 1:100 @A3                    |     |        |
| Title<br>Number | K197199                              | Title | As Shown                               |     |        |

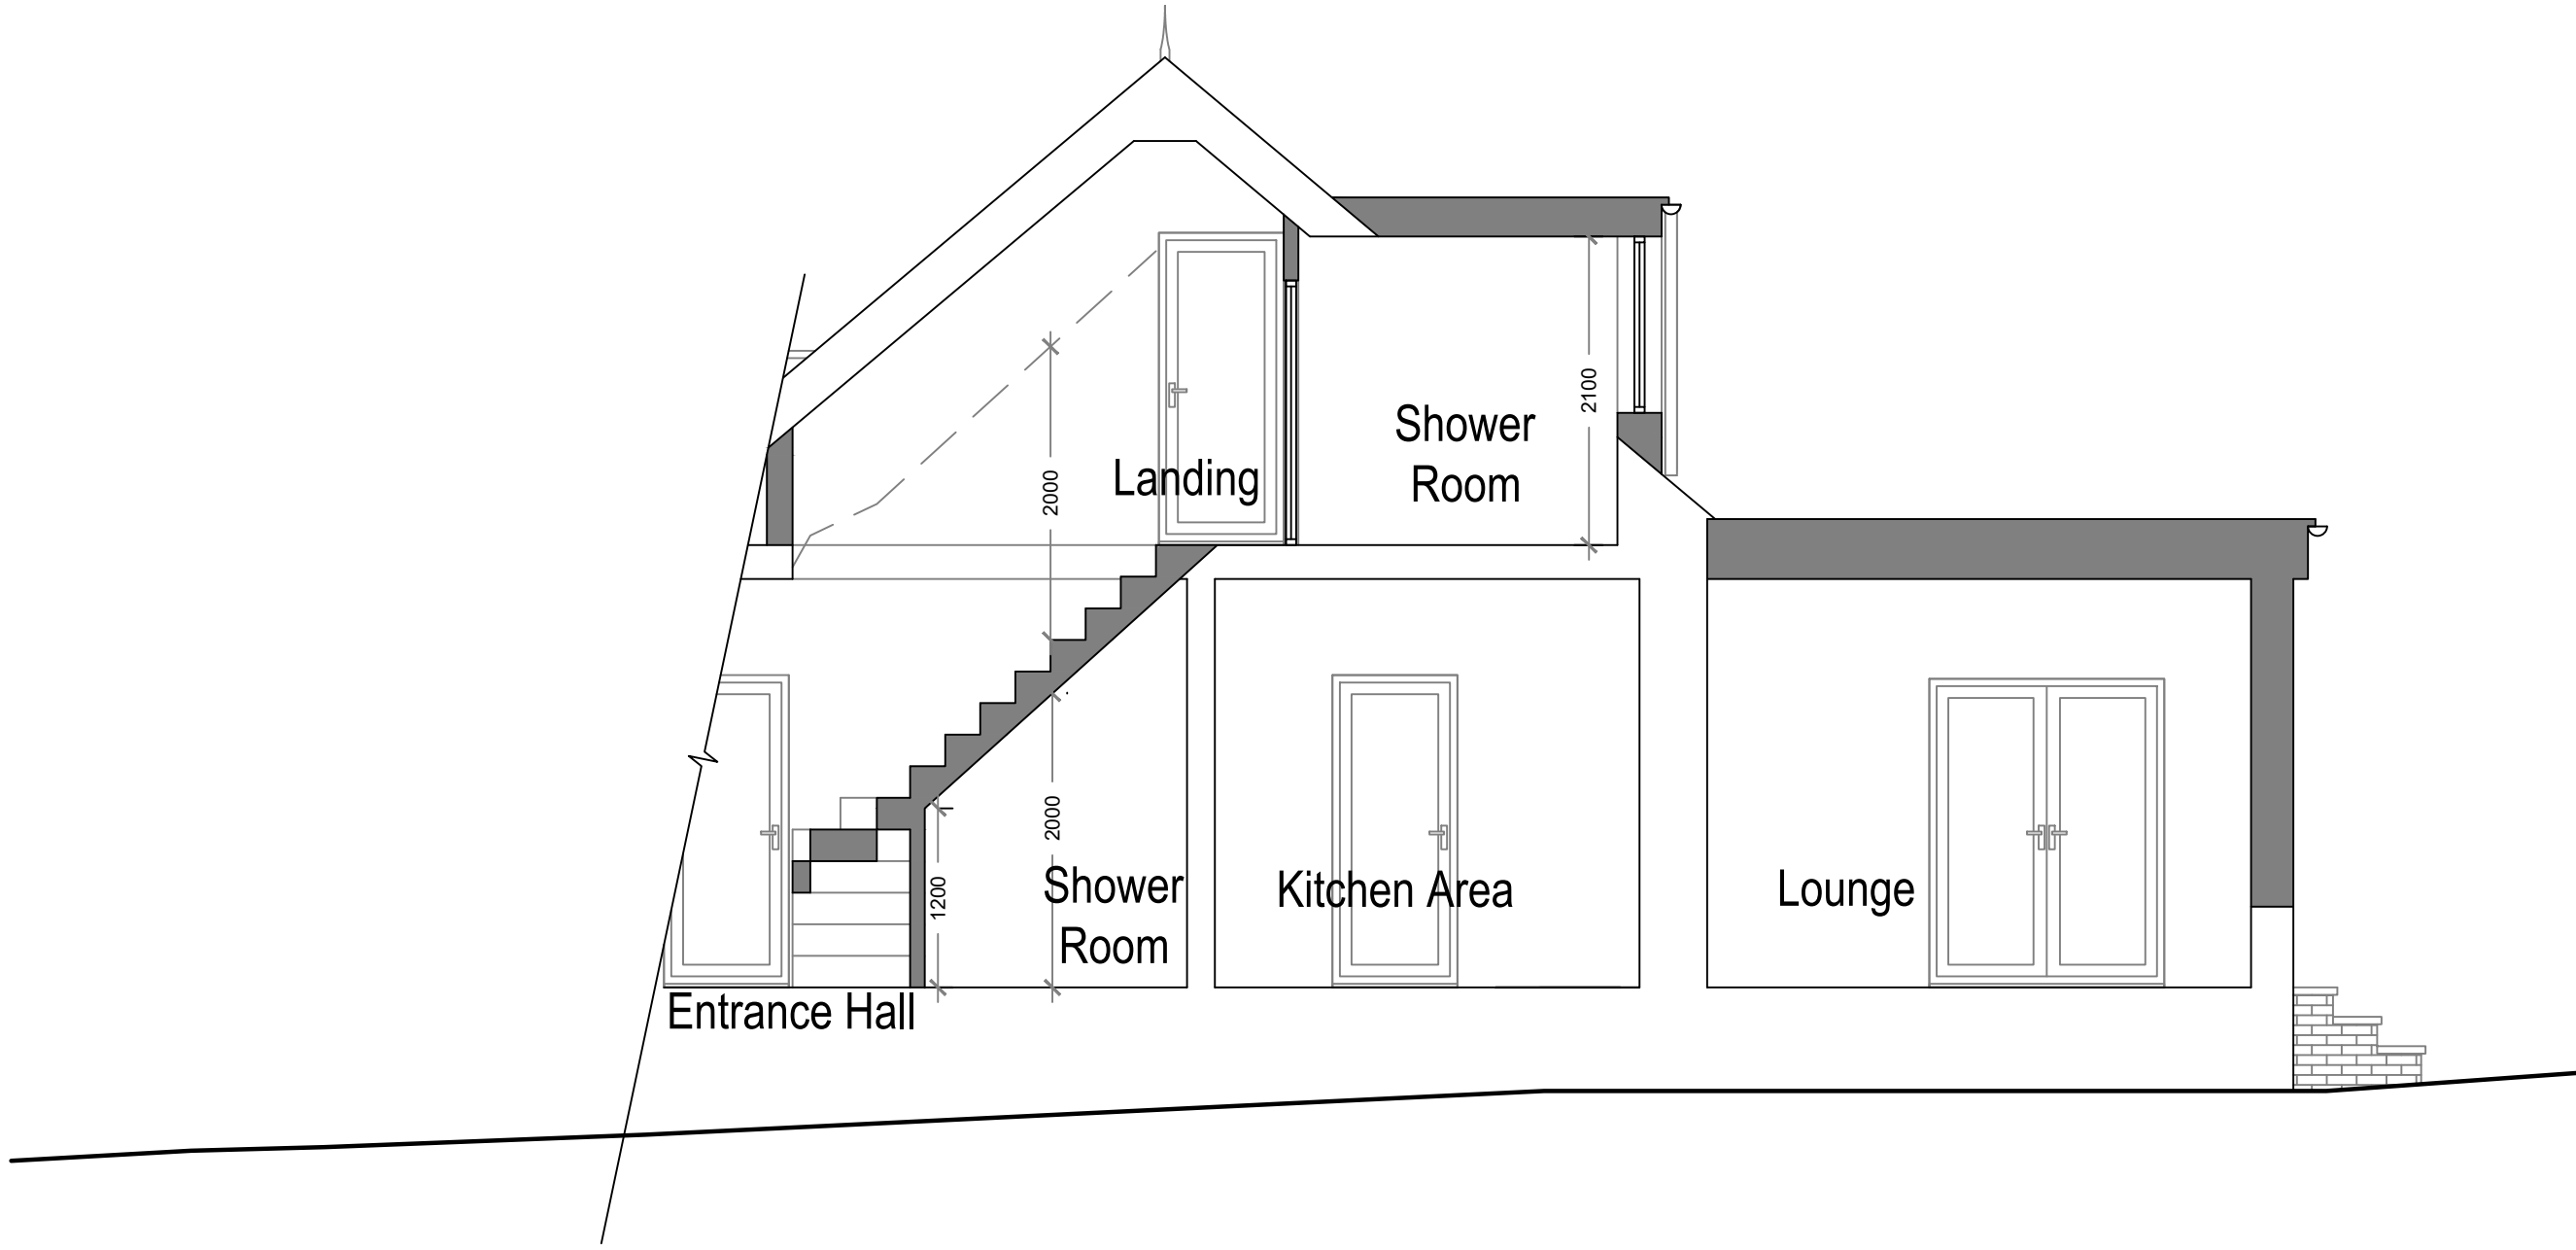

Proposed Section A-A

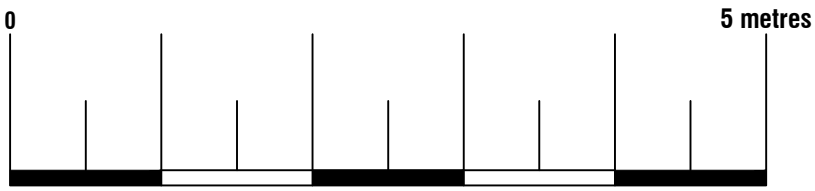

|   |                                      |       |                                        |
|---|--------------------------------------|-------|----------------------------------------|
| <div>Arkiplan</div> <div>ArkiPlan Architectural Ltd • Enquiries@ArkiPlan.co.uk<br/>Lytchett House, 13 Freeland Park, Wareham Road, Poole, Dorset, BH16 6FA</div> |                                      |       |                                        |
| Site   | 29 Istead Rise,<br>Gravesend DA139JE | Date  | 08.05.2025                             |
|   |                                      | Sheet | 24-2500    D09    REV 05               |
|   |                                      | Job   | Newbuild House<br>Internal Alterations |
|   |                                      | Scale | 1:50 @A1, 1:100 @A3                    |
| Title<br>Number   | K197199                              | Title | As Shown                               |