


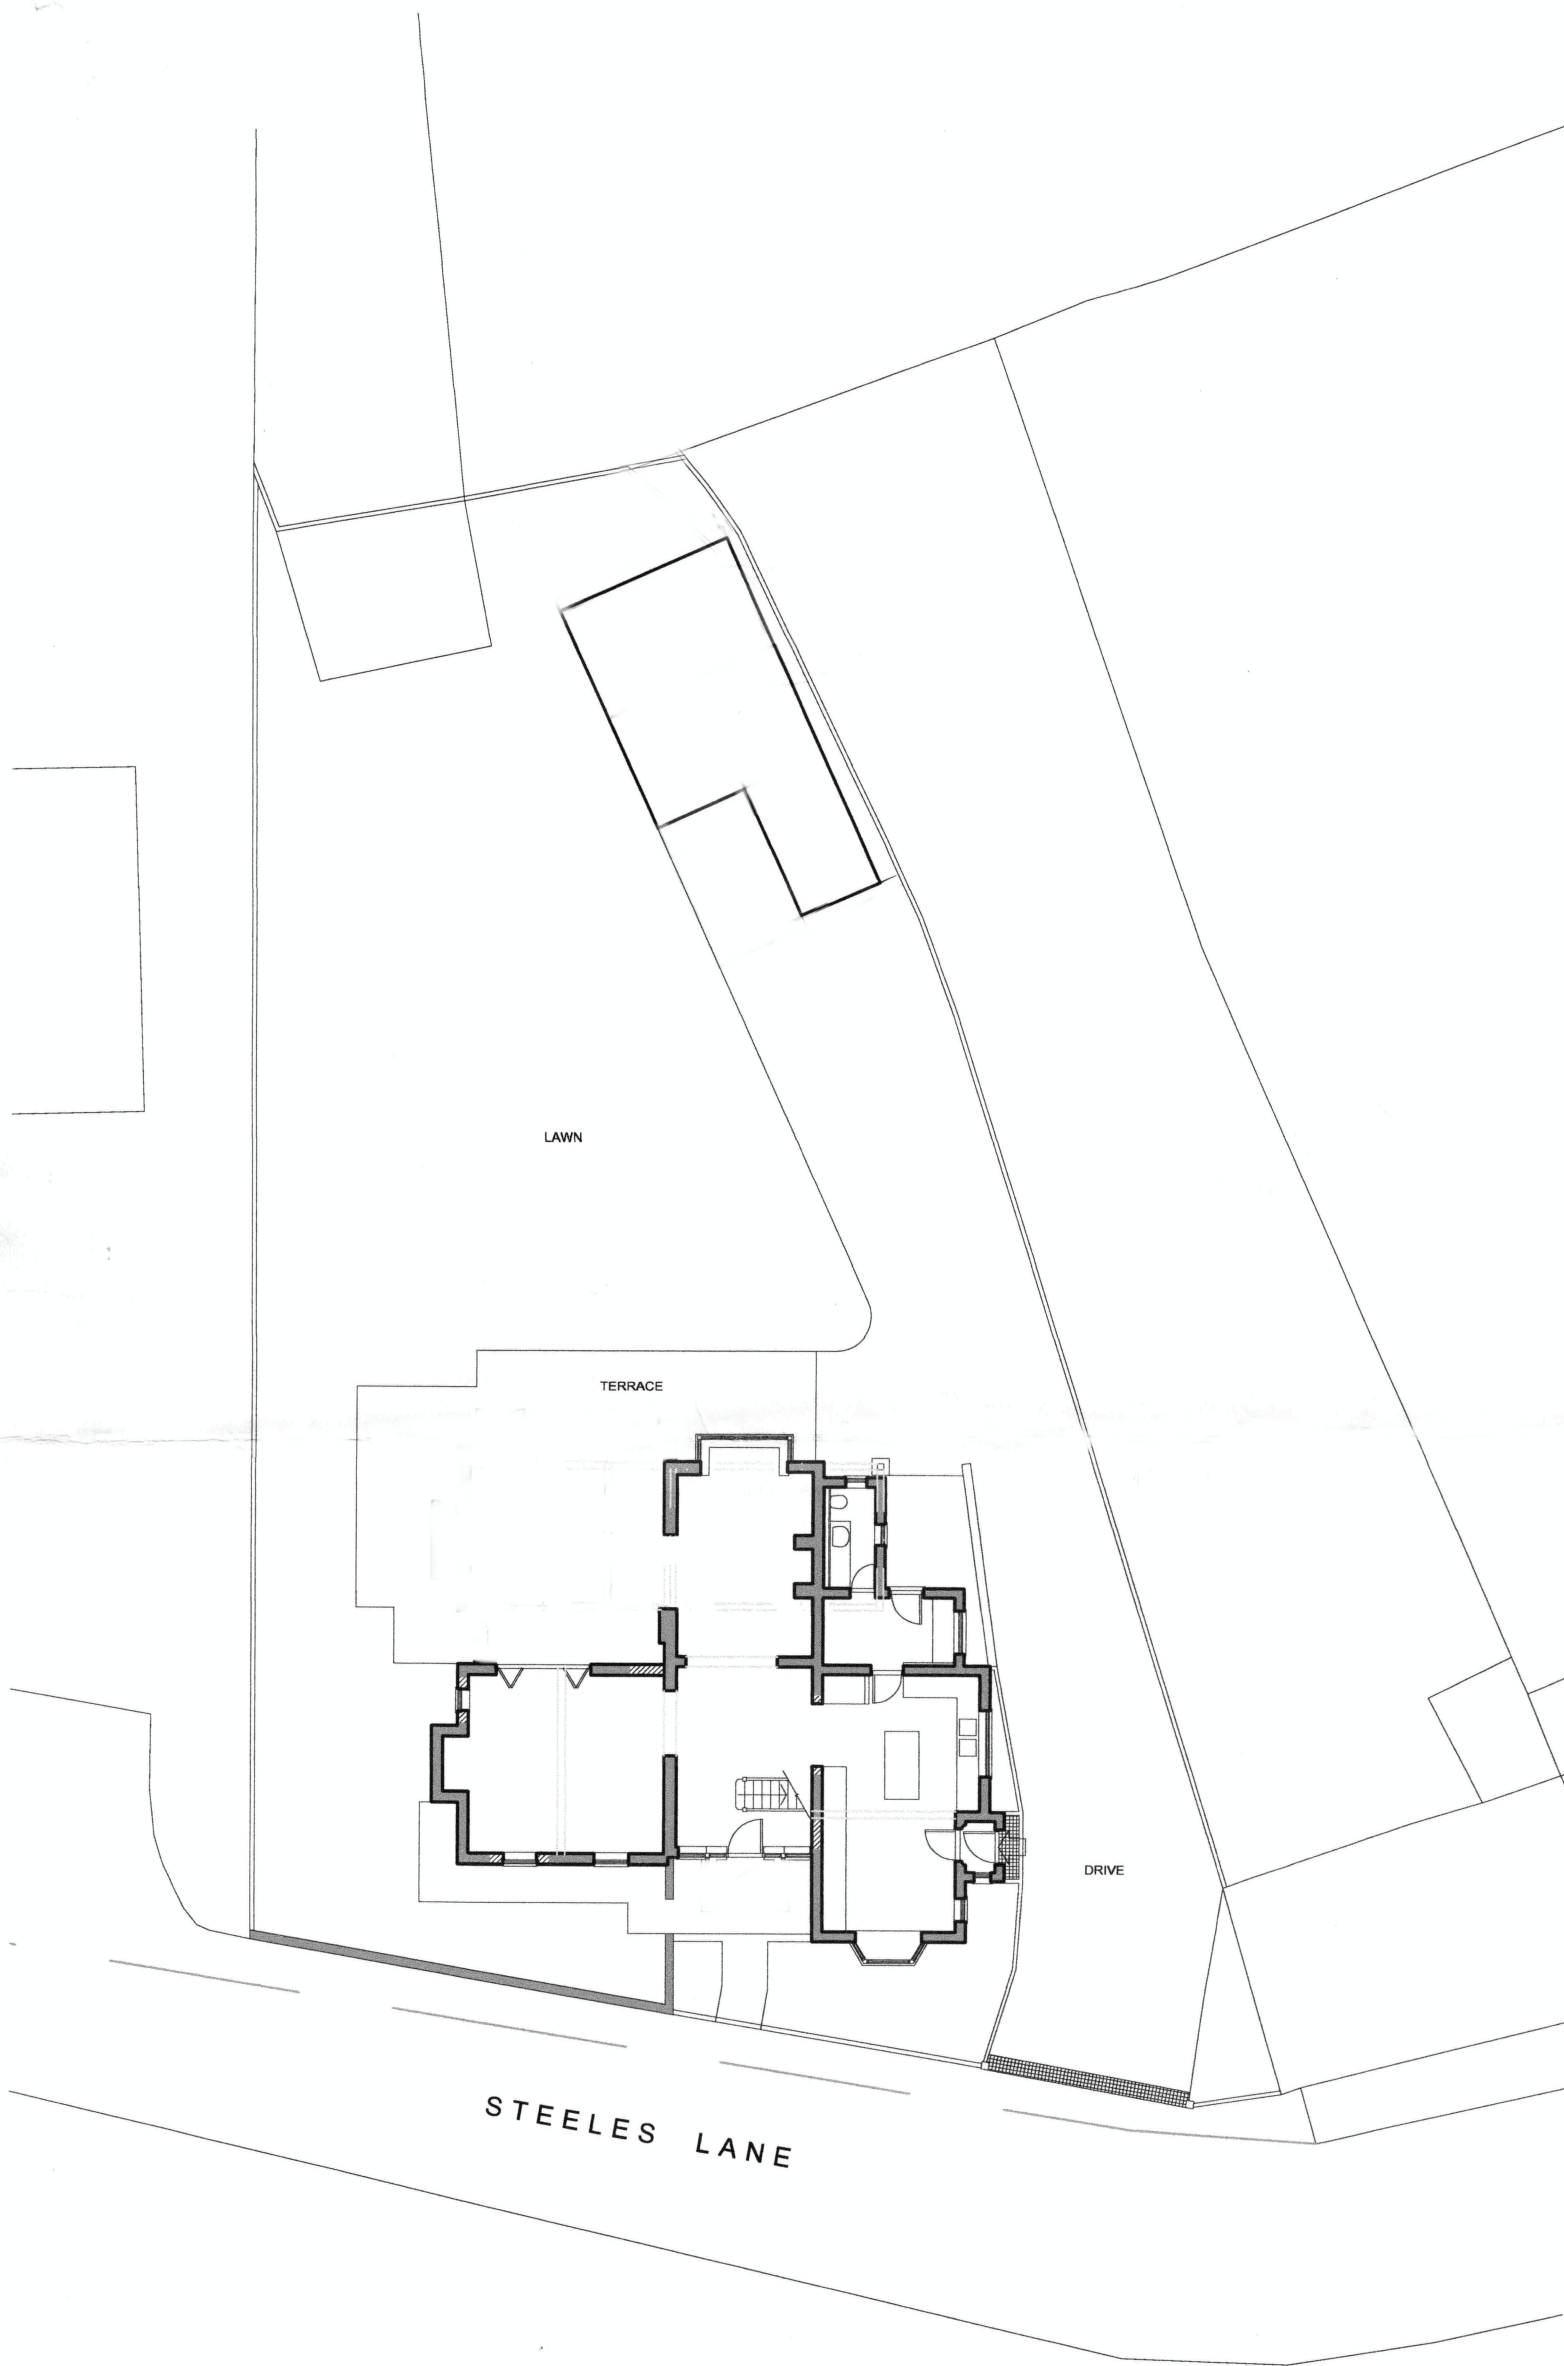

BCW

DATE:

PROJECT:
PROPOSED
PITFIELD LODGE,
MEOPHAM GREEN,
MEOPHAM

DRAWING:
SITE PLAN

DRAWING NO.

SCALE: 1:200

PRINT SIZE:

A3

