


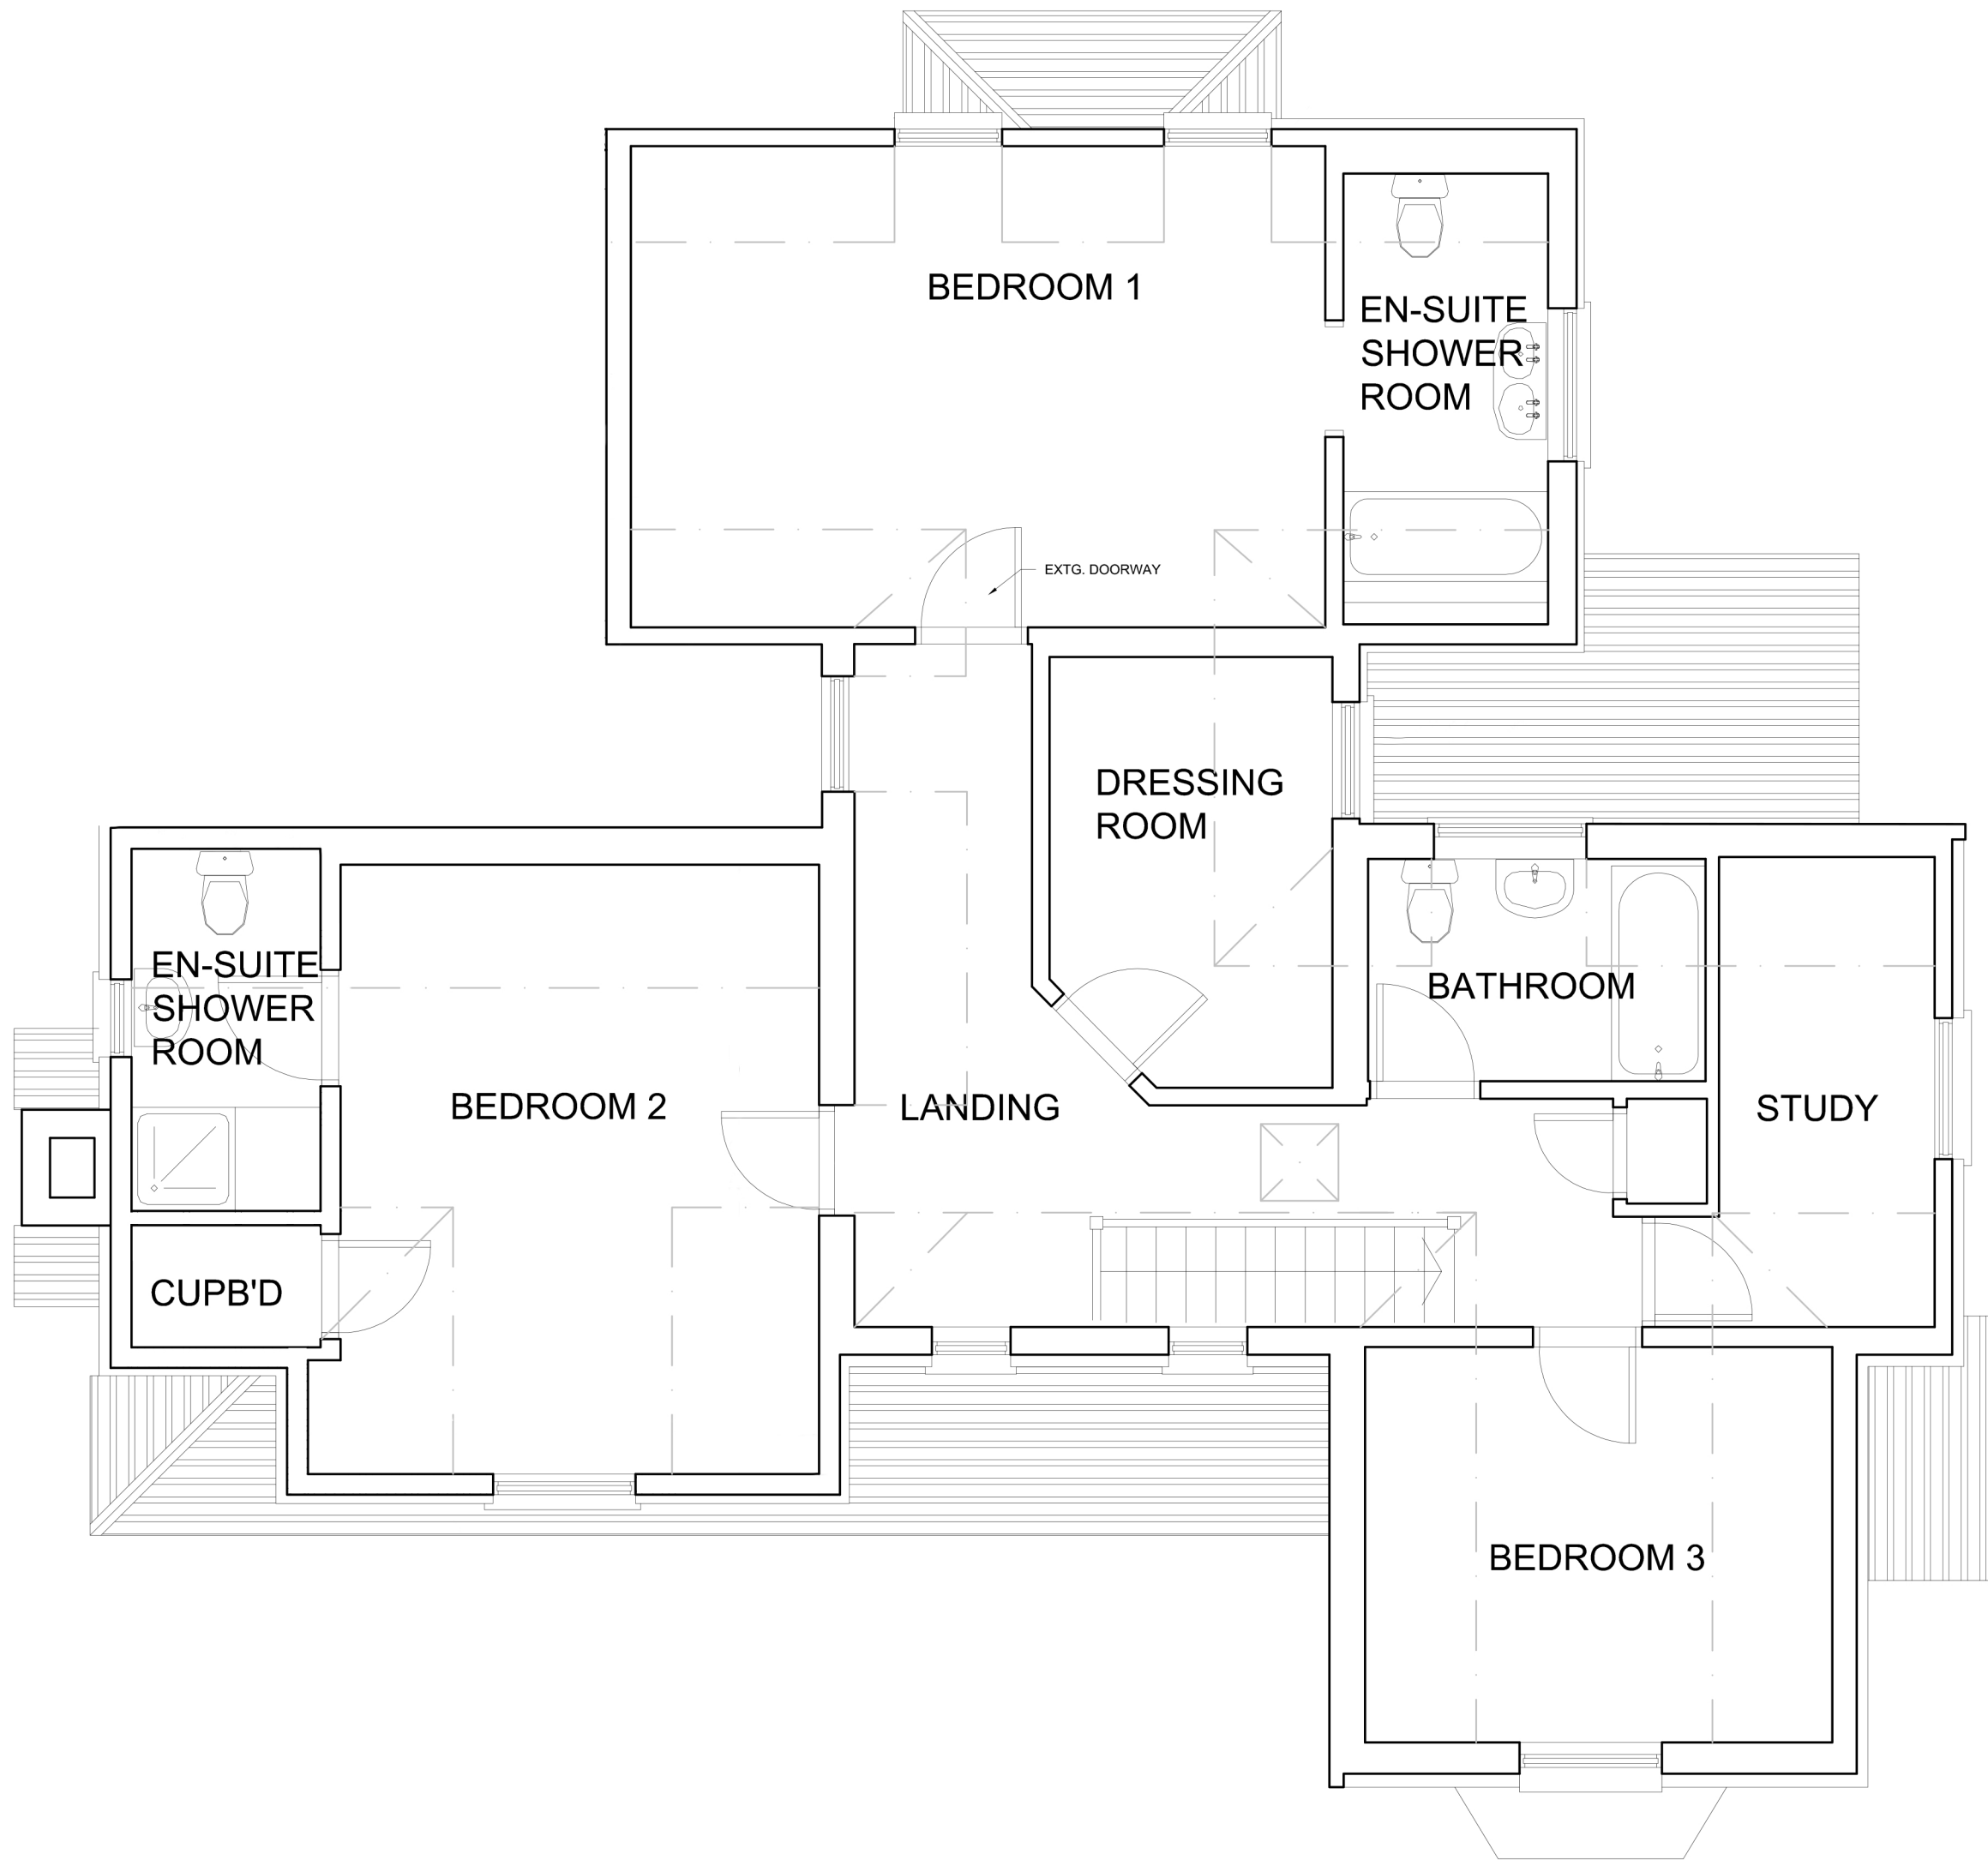

BCW

DATE: APR / 2025

PROJECT:
PROPOSED EXTN.
PITFIELD LODGE,
MEOPHAM GREEN,
MEOPHAM

DRAWING:
EXTG. FIRST FLOOR PLAN

DRAWING NO.
1003 / PL / 02

SCALE: 1:50

PRINT SIZE:

A2

