




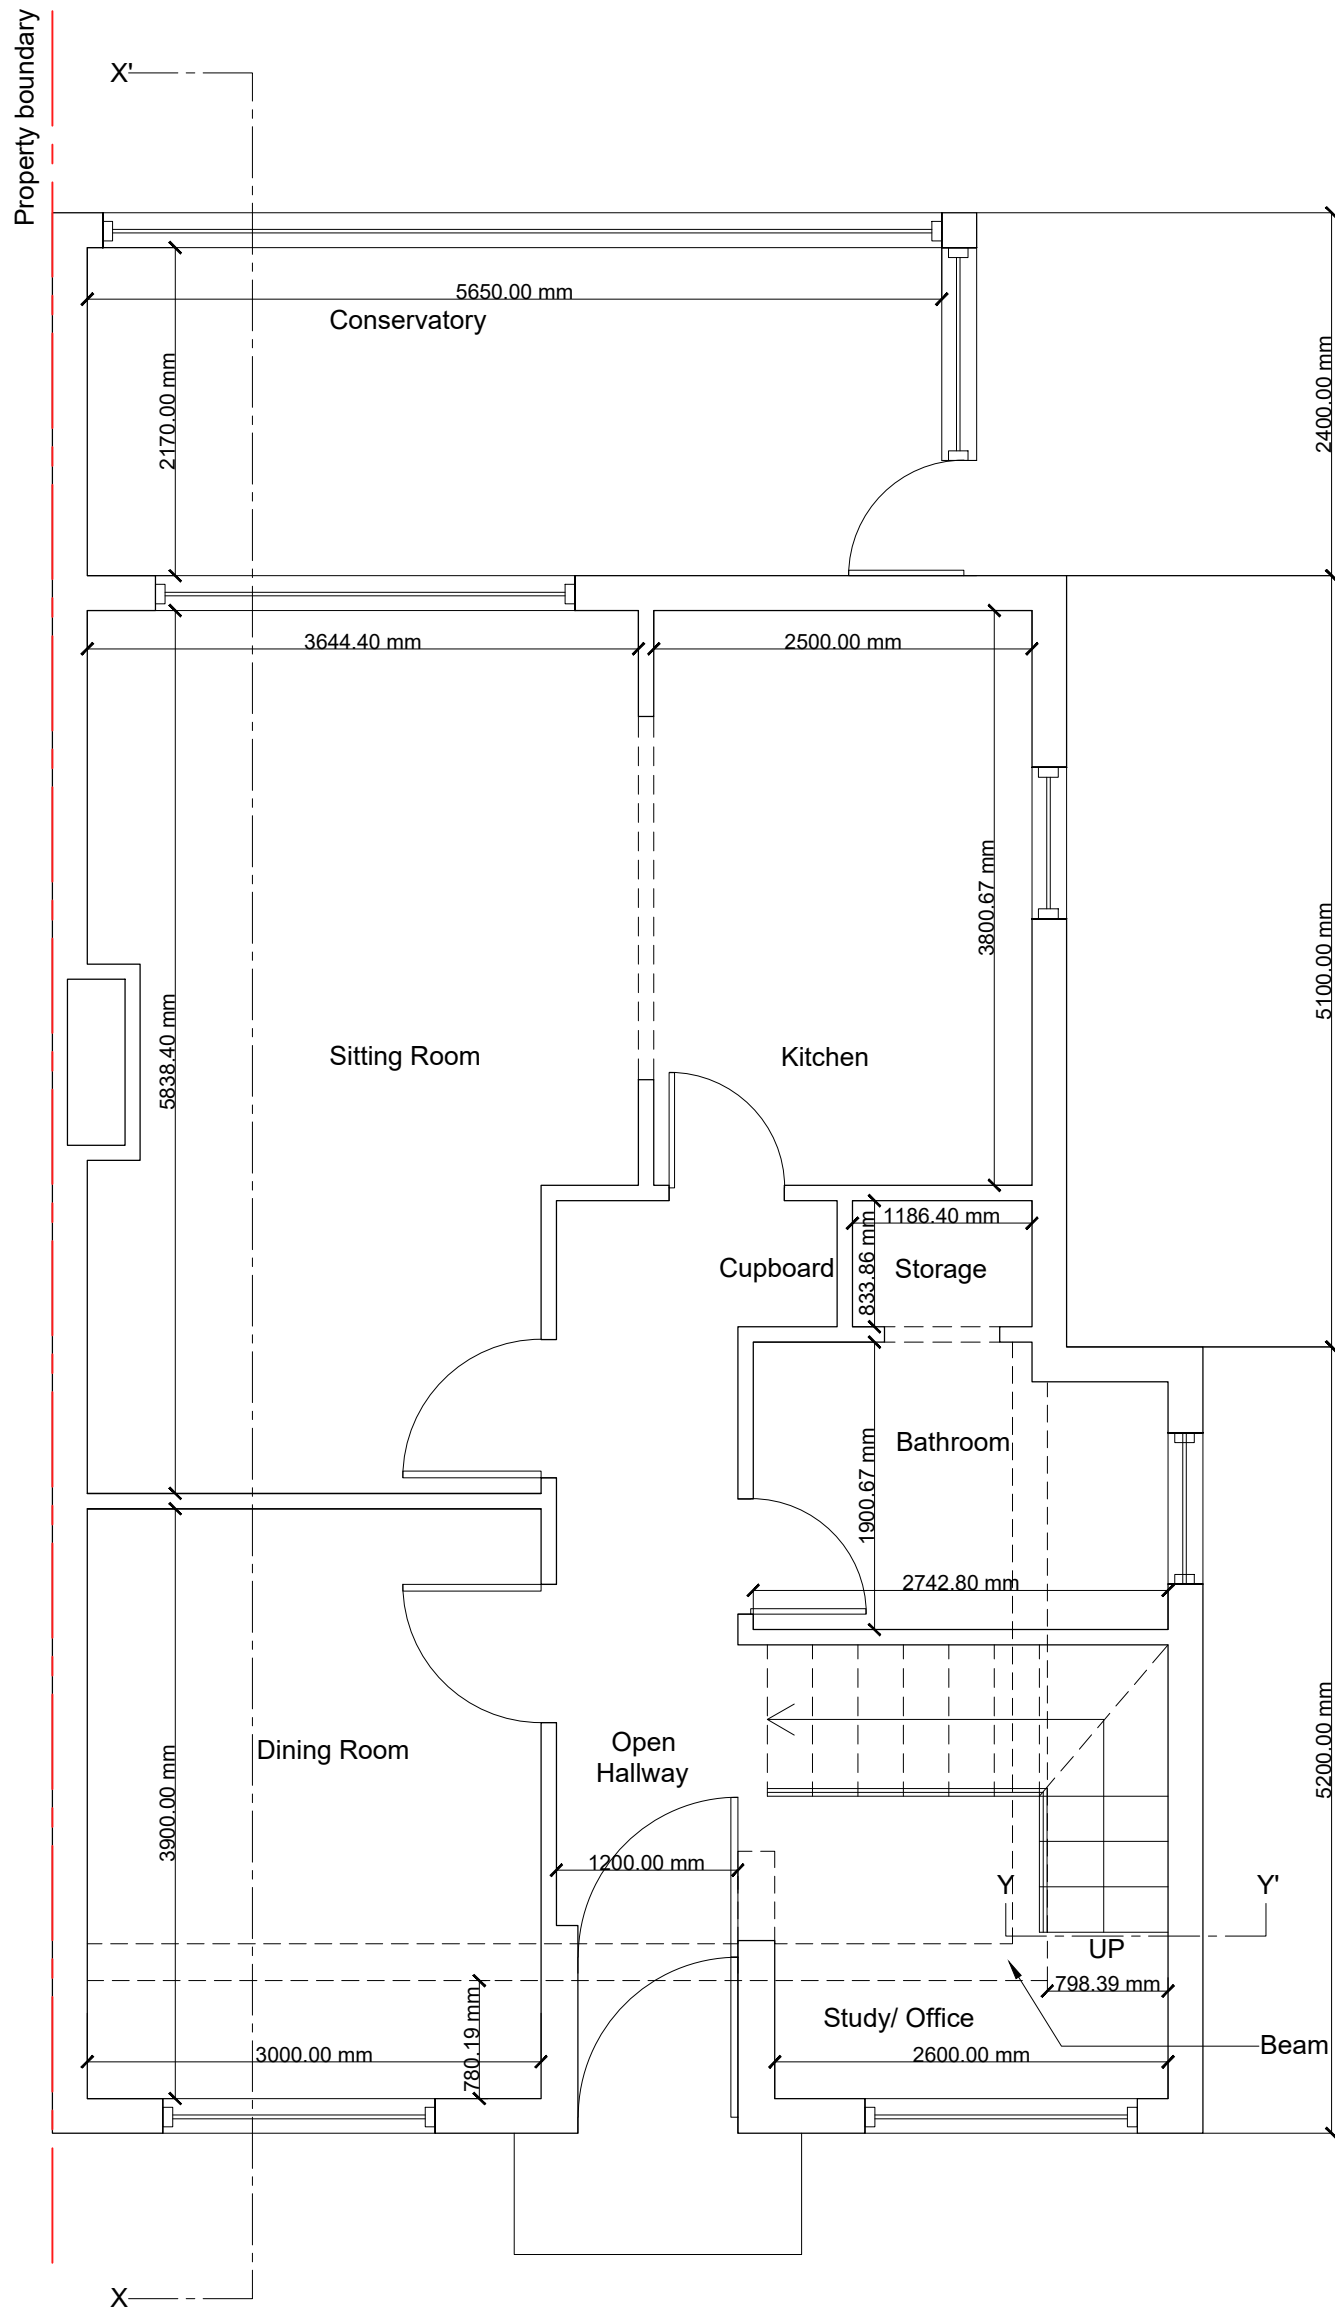


1 Proposed Ground Floor Plan
1:50

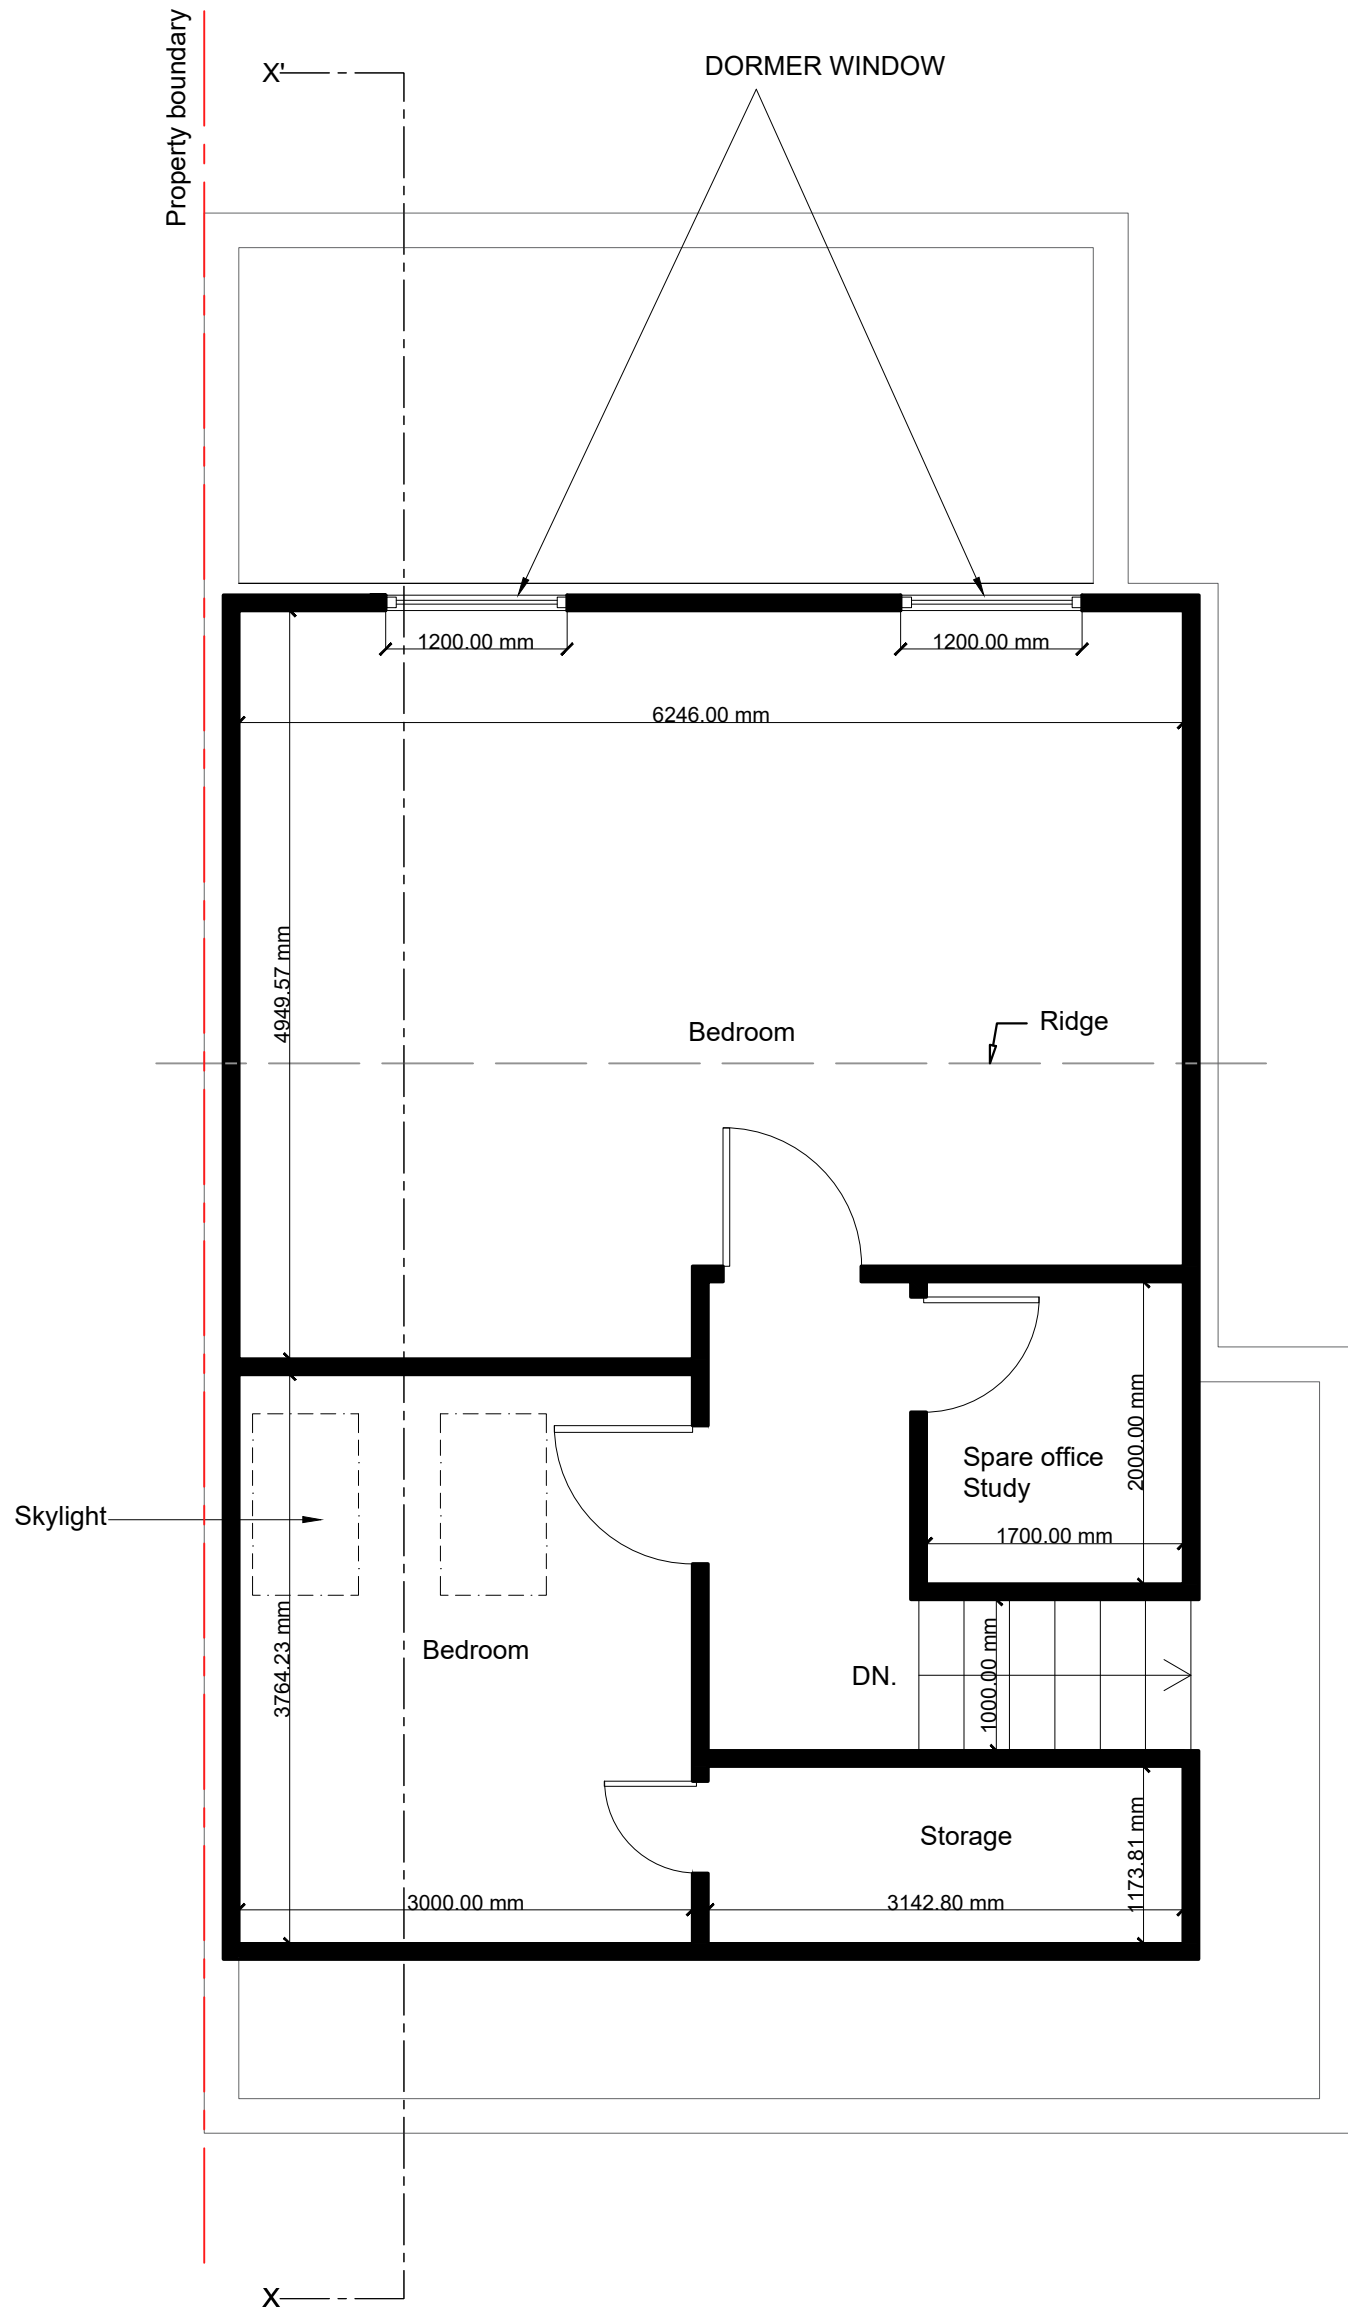


2 Proposed Floor Plan - Attic
1: 50

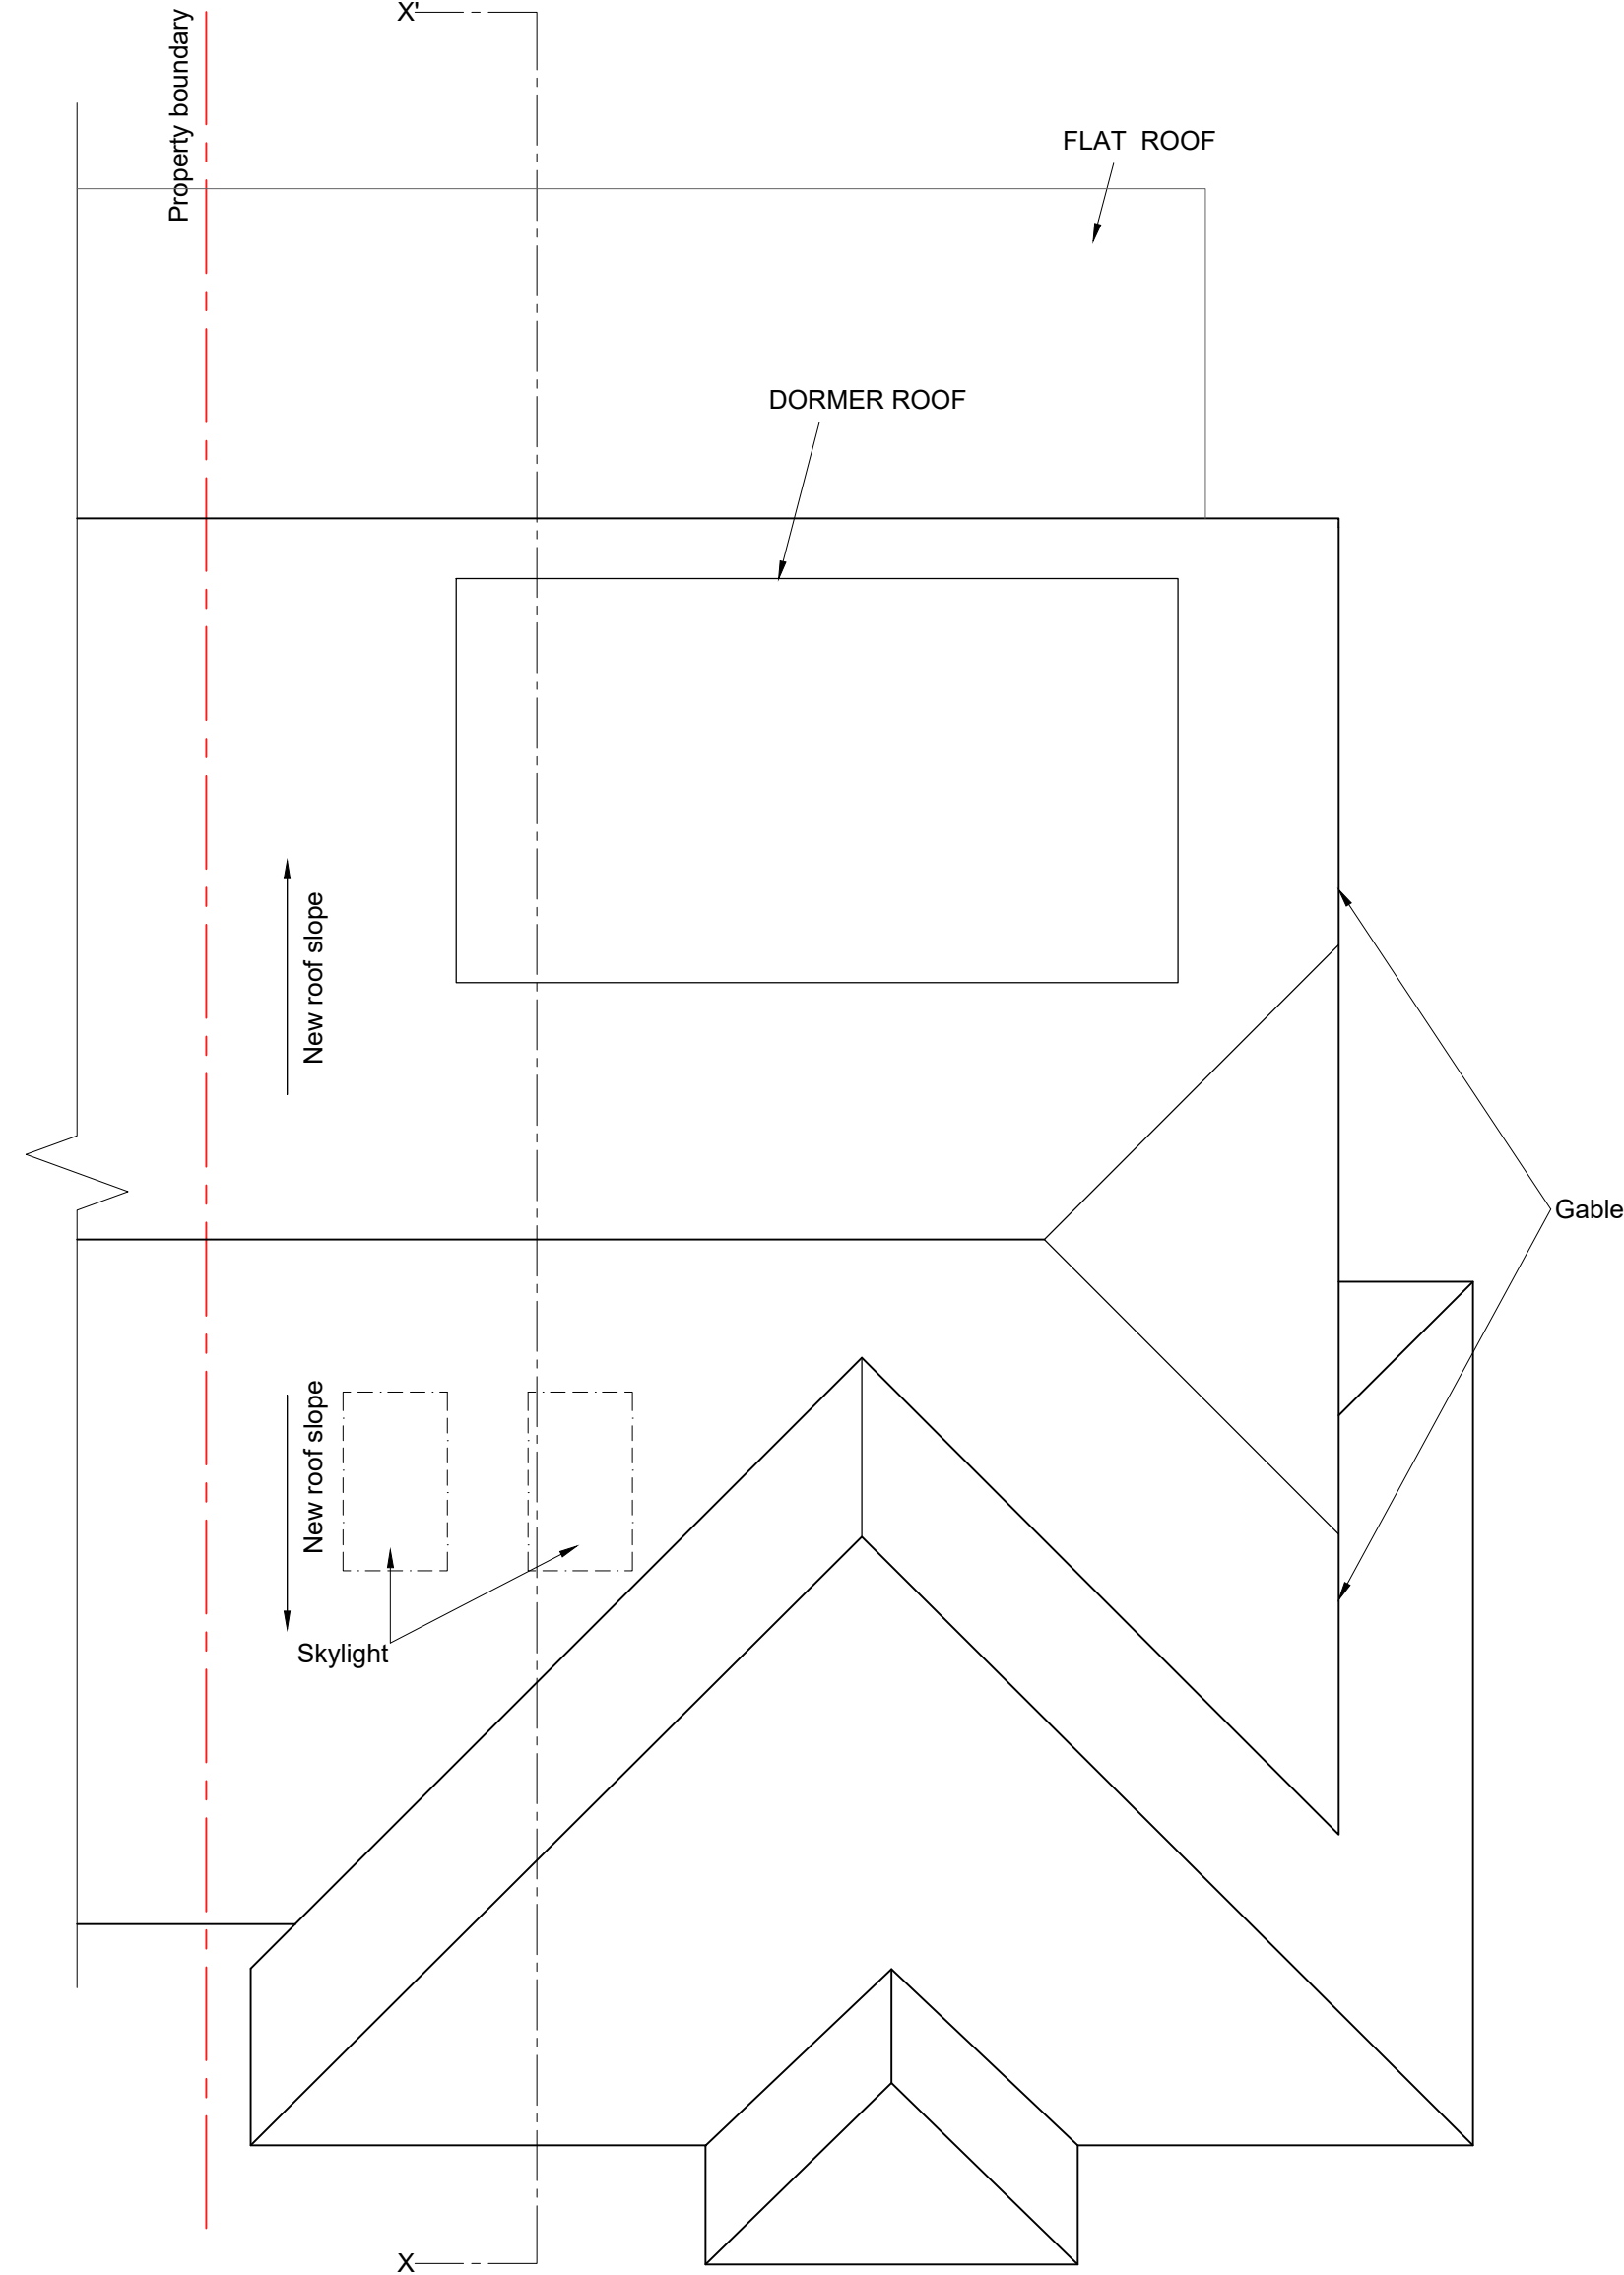

3 Proposed ROOF Plan
1: 50

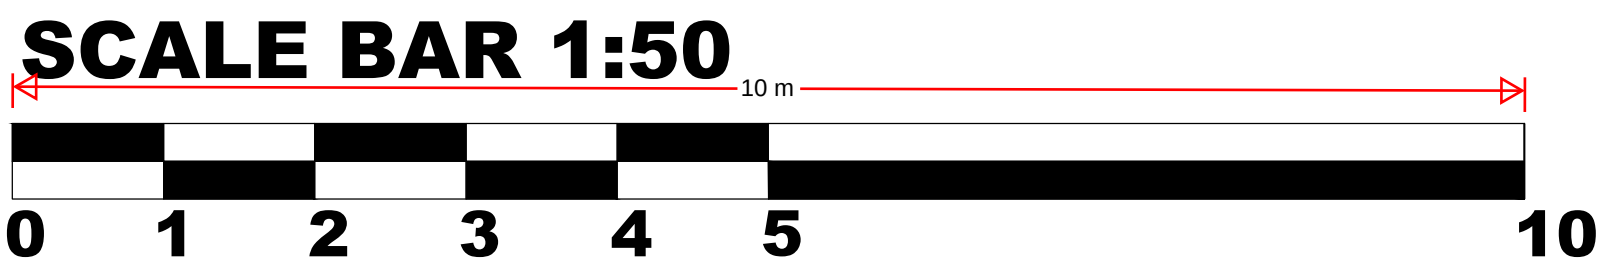

ENAIID Limited
1 Cedar Drive,
Sutton at Hone,
Dartford,
Kent DA4 9EW

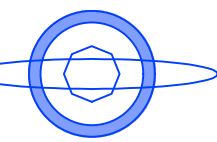

North

Amendments :			
Rev	Int	Date	Description

Project :
23 Marconi Road, Northfleet,
Gravesend, DA11 8LJ

Title :

Proposed Plans

Proposed Hip to Gable Loft
conversion

Drawn by :	Scale :	@ A1	Date:
MG	1 : 50		05/09/2024

Drawing number :	Rev :
NW.100.02.23MR	-

Do not scale from this drawing. Dimensions to be checked on site.