



1 Location Plan 1:1250



4 3D Front Existing (Not Materials) 1:100



5 3D Front Proposed (Not Materials) 1:100



6 3D Rear Existing (Not Materials) 1:100



7 3D Rear Proposed (Not Materials) 1:100



8 Front 1:6.73




9 Front Left 1:6.73



10 Front Right 1:6.73



11 Rear 1:9.72

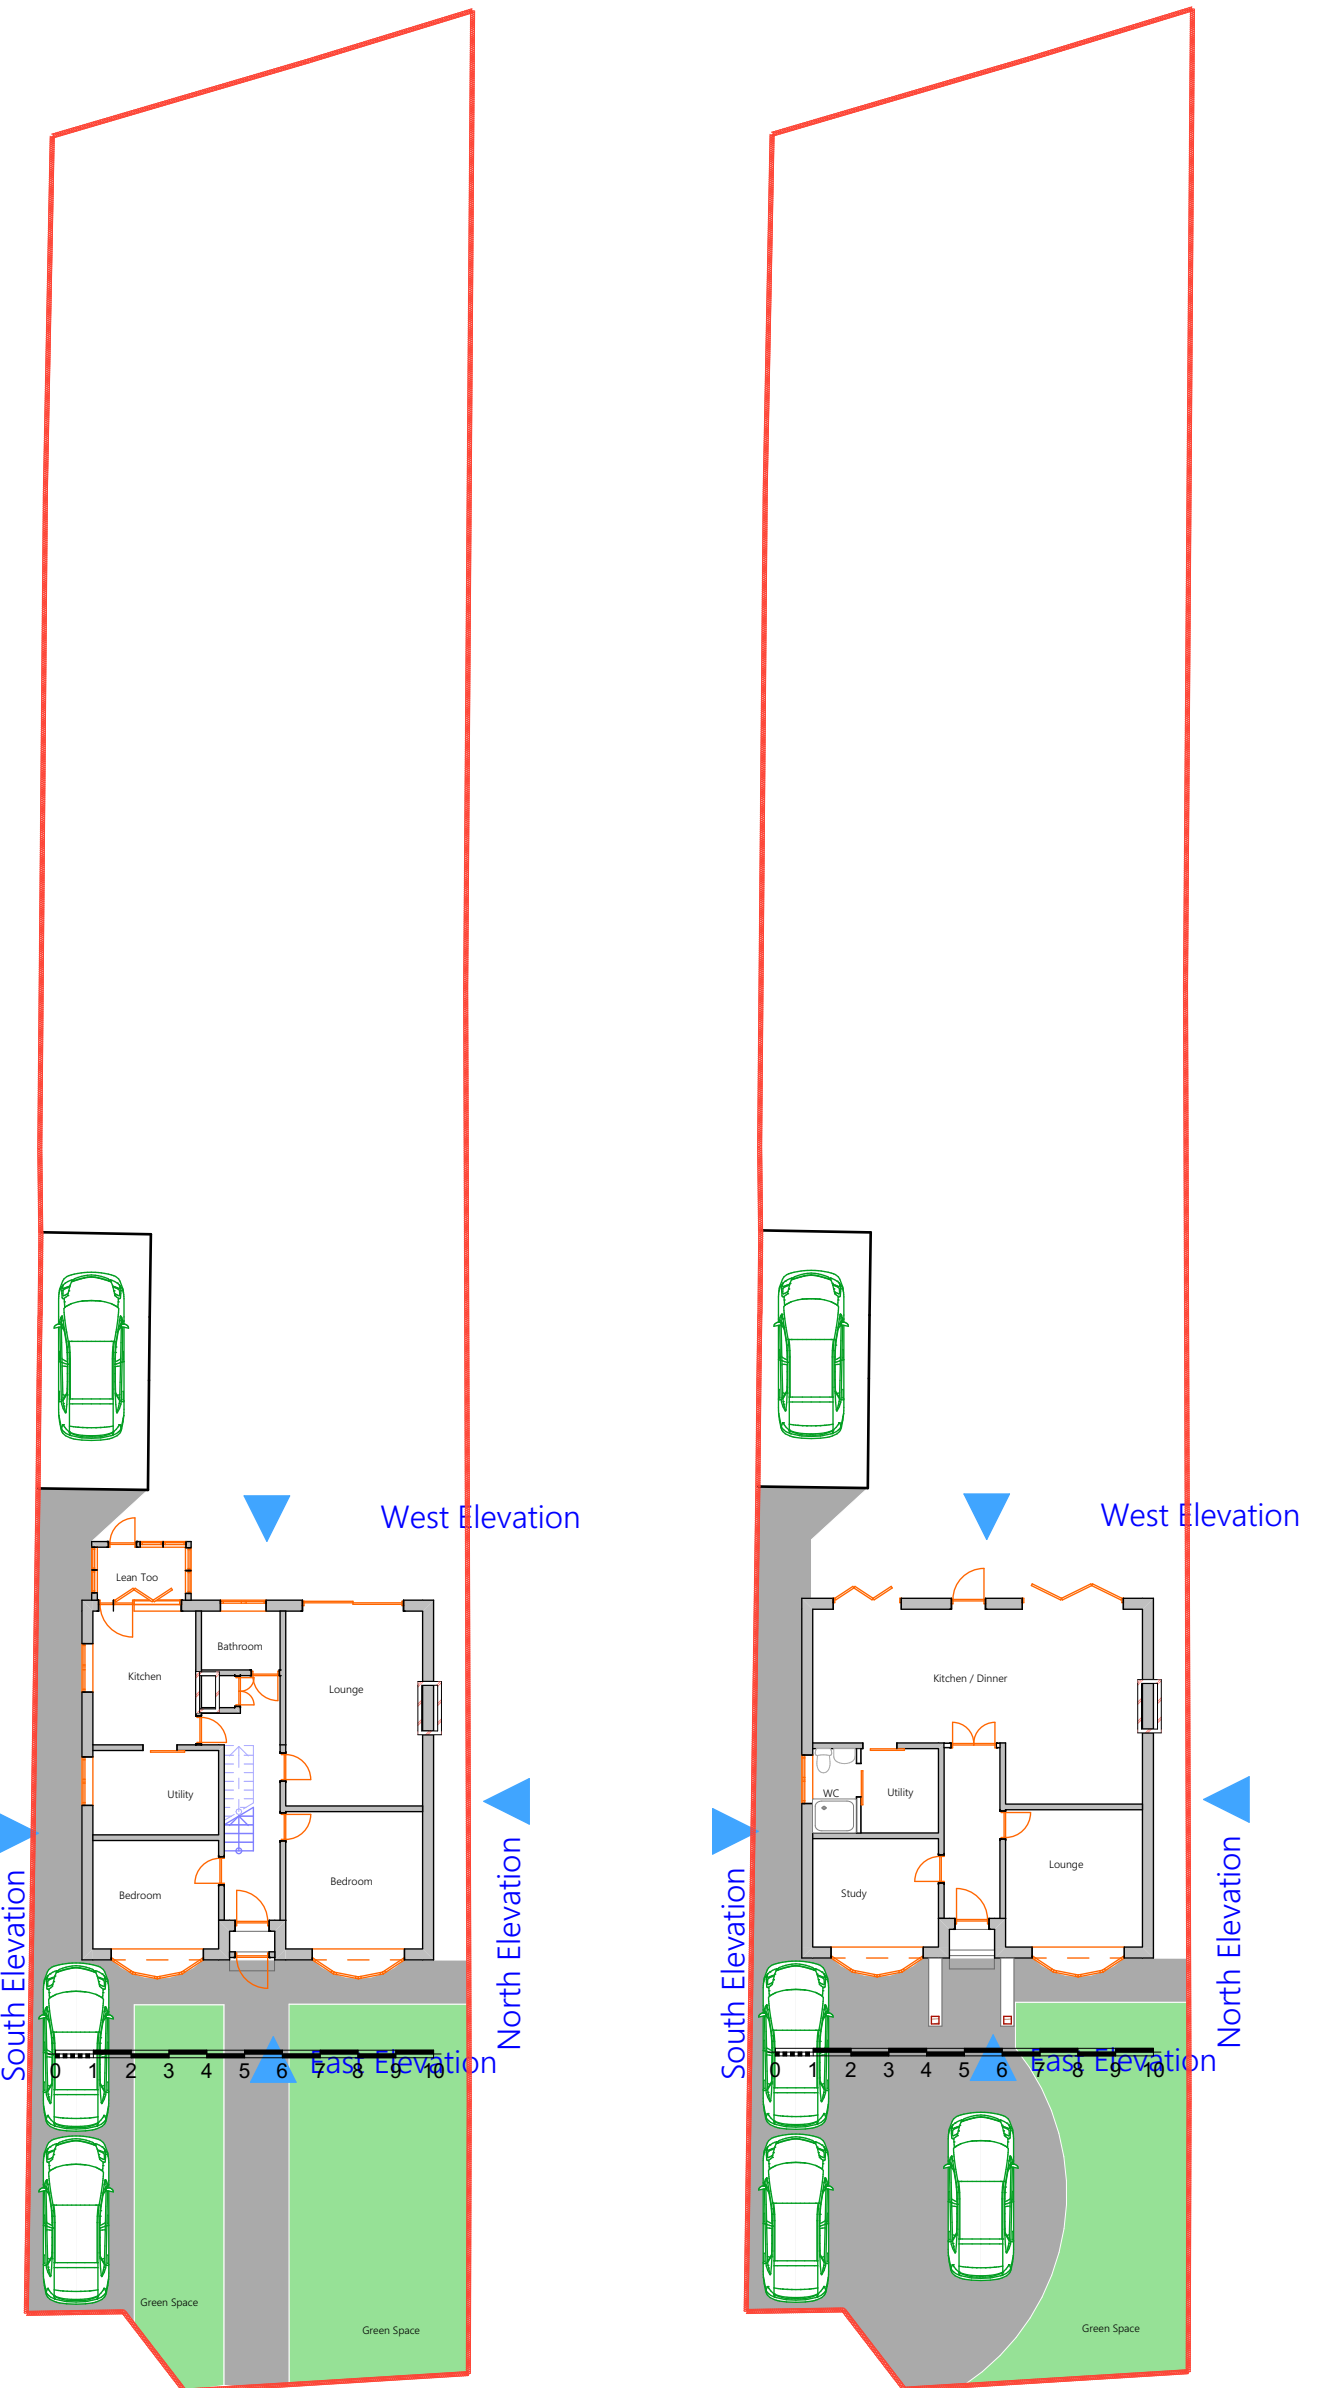

2 Site Plan Existing 1:200 3 Site Plan Proposed 1:200

ARCHITECHNOLOGY. DESIGN

This document and its design content is copyright ©. It shall be read in conjunction with all other associated project information including models, specifications, schedules and related consultants documents. Do not scale from documents. All dimensions to be checked on site. Immediately report any discrepancies, errors or omissions on this document to the Originator. If in doubt ASK.

	Scales @ A1	Date
	1:1250, 1:200, 1:100,	2024-06-12

Client Approval	1:6.73, 1:9.72
A - Approved	
B - Approved with Comments	
C - Do Not Use	

Layout Title

Site Plan

Architecttechnology.design
179 Edwin Road Rainham, Kent ME8 0AH

Project

21 Norah Lane - George Egghator - ME3 7EW - Loft

status

Planning Application V5

Site Address

21 Norah Lane Higham Kent ME3 7EW

Drawing Number

project | originator | zone | level | type | role | number | rev

Layout ID 01 01 - WIP