




The Contractor is to check all dimensions on site and report any discrepancies to the Contract Administrator. This drawing is to be read in conjunction with all other standard documentation. Dimensions are not to be scaled from this drawing.



PROPOSED FRONT ELEVATION



PROPOSED REAR ELEVATION

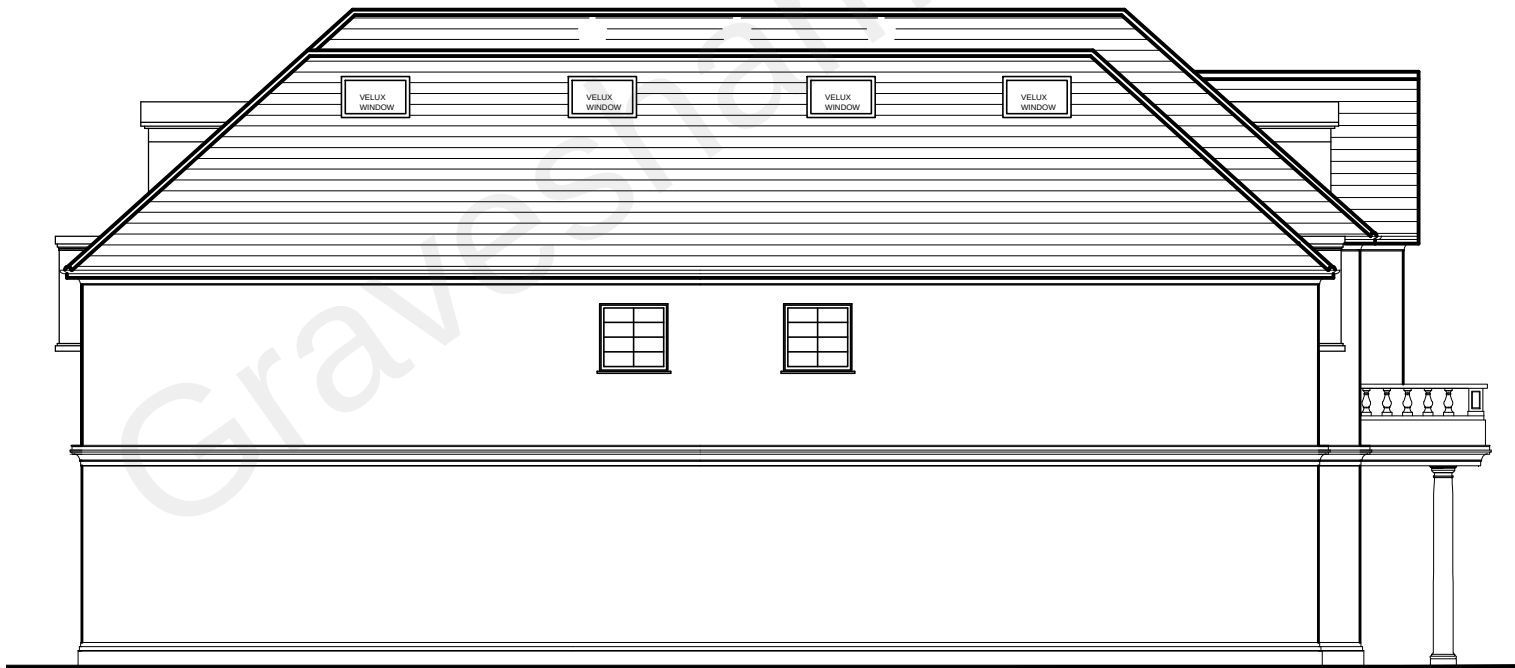

PROPOSED SIDE ELEVATION

rev.	description	date	chkd
			
10 Wimborne Avenue Chislehurst BR7 6RQ			
020 3004 9238 07931 931 035			
s.nagpal@dapconsultants.co.uk www.dapconsultants.co.uk			

project : **Santona
Gravesend**

drawing title : **Proposed Elevations**

drawn: SN	chkd: SS	date: 16.06.21
status: Planning		scale: 1:100@A3
proj no: 1740	drg no: 06	rev no: